

NOTE:
SCALE INDICATED ON DRAWING
IS CORRECT IF DRAWING
BORDER IS 22" X 34".


PLOTTED FROM: \$COMPUTERNAMES\$

\$USERNAMES\$

PLOTTED BY:

PLOTTED ON: 10/7/2019 2:33:52 PM

DRAWING: \$FILES\$

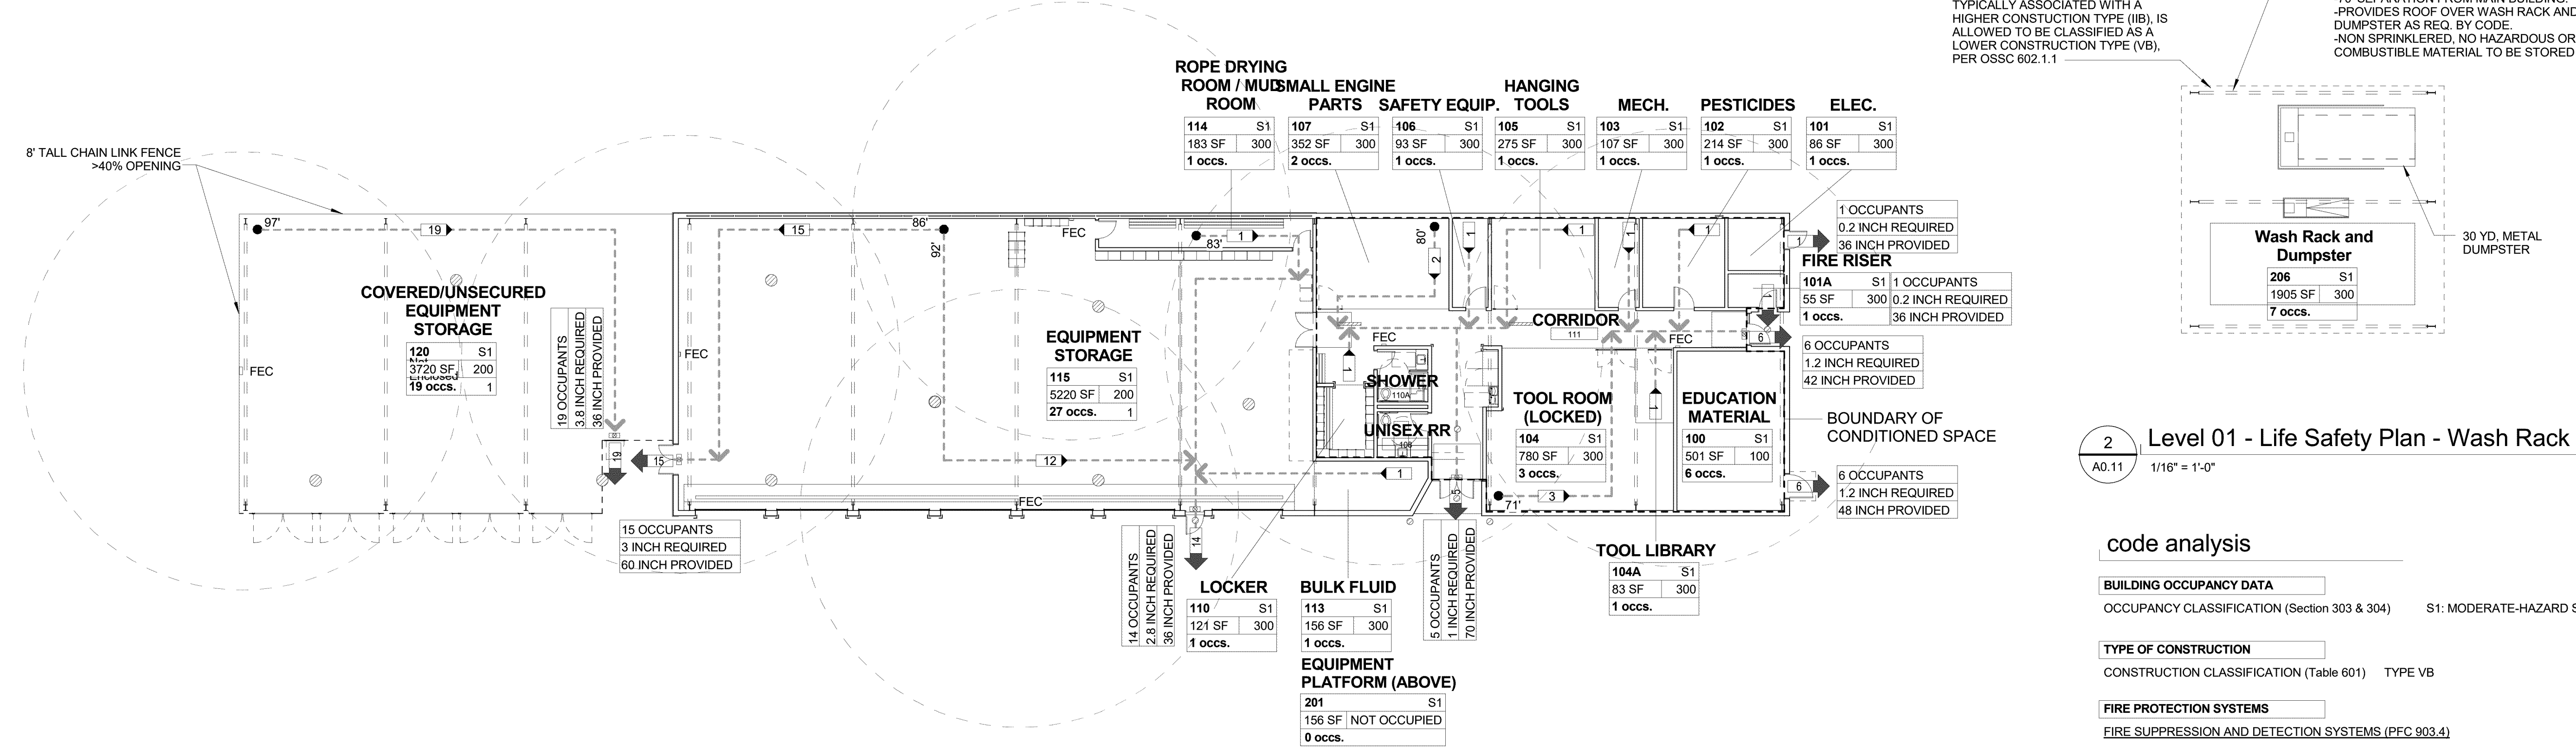

1 Level 01 - Life Safety Plan

2 Level 01 - Life Safety Plan - Wash Rack

code analysis

BUILDING OCCUPANCY DATA	
OCCUPANCY CLASSIFICATION (Section 303 & 304)	S1: MODERATE-HAZARD STORAGE
TYPE OF CONSTRUCTION	
CONSTRUCTION CLASSIFICATION (Table 601)	TYPE VB
FIRE PROTECTION SYSTEMS	
FIRE SUPPRESSION AND DETECTION SYSTEMS (PFC 903.4)	
AUTOMATIC FIRE SPRINKLER SYSTEM	NONE REQUIRED

code analysis

GENERAL	
JURISDICTIONAL AUTHORITY	CITY OF PORTLAND
APPLICABLE CODE	2014 OREGON STRUCTURAL SPECIALITY CODE (OSSC) 2010 ADA STANDARDS FOR ACCESSIBLE DESIGN (ADAS), OSSC Chapter 11, ICC A 117.1 (2009) 2014 NFPA 13, 2013 NFPA 72
APPLICABLE ZONING	OS - OPEN SPACE

BUILDING OCCUPANCY DATA	
OCCUPANCY CLASSIFICATION (Section 303 & 304)	S1: MODERATE-HAZARD STORAGE
OCCUPANCY SEPARATION (TABLE 508.4)	NON SEPARATED (TABLE 508.4)

TYPE OF CONSTRUCTION	
CONSTRUCTION CLASSIFICATION (Table 601)	TYPE VB

BUILDING LIMITATIONS		
BASE ALLOWABLE FLOOR AREA (Table 503)	OCCUPANCY TYPE S1	SQ. FT. 9,000 SF
ALLOWABLE AREA INCREASE (Section 505)	S1	6,750 SF
INCREASE FOR FRONTAGE	0 HR	
INCREASE FOR AUTOMATIC SPRINKLER SYSTEM	NOT USED	
ALLOWABLE FLOOR AREA (Table 503)	S1	15,750 SF
ACTUAL BUILDING AREA FIRST FLOOR	OCCUPANCY TYPE S1	SQ. FT. 13,550 SF
ALLOWABLE BLDG HEIGHT (Table 503)	TOTAL: 1 STORY	
ACTUAL BUILDING HEIGHT	1 STORY	

FIRE RESISTIVE BUILDING ELEMENTS (Table 601)		RATING
STRUCTURAL FRAME		0 HR
EXTERIOR BEARING WALLS		0 HR
INTERIOR BEARING WALLS		0 HR
EXTERIOR NON-BEARING WALLS OR PLATFORMS (Table 602)		0 HR
INTERIOR NON-BEARING WALLS OR PLATFORMS		0 HR
FLOOR CONSTRUCTION		0 HR
ROOF CONSTRUCTION		0 HR

EXTERIOR WALL PROTECTION BASED ON SEPARATION (Table 602)	
GREATER THAN 30 FT ON ALL SIDES	

FIRE PROTECTION SYSTEMS	
FIRE SUPPRESSION AND DETECTION SYSTEMS (PFC 903.4)	
AUTOMATIC FIRE SPRINKLER SYSTEM	REQUIRED
FIRE & SMOKE DETECTION (NFPA 72)	NONE REQUIRED
FIRE EXTINGUISHER TYPE	MINIMUM 2A TYPE 2 WITHIN 75 FT / 3,000 SF

MEANS OF EGRESS - EGRESS WIDTH REQUIREMENT	
DOOR EXIT WIDTH / OCCUPANT (table 1005.1)	0.2
STAIR EXIT WIDTH / OCCUPANT (table 1005.1)	0.3
EGRESS PATH WIDTH / OCCUPANT	0.15 (36" MIN LIT EGRESS PATH PROVIDED)

see plan diagrams for individual exit requirements

MAXIMUM EXIT ACCESS TRAVEL DISTANCE (table 1014.3):	250 FT
COMMON PATH OF TRAVEL:	100 FT [S WITH SPRINKLER]

ENERGY CONSERVATION COMPLIANCE	
SEE OREGON STATE ENERGY CODE - COMPONENT PERFORMANCE BUILDING ENVELOPE OPTION FOLLOWED	

PLUMBING SYSTEMS								
OCCUPANCY GROUP	PLUMBING OCCUPANT LOAD	PLUMBING OCCUPANTS PER SEX	WC LOAD	WATER CLOSETS		LAV LOAD	LAVATORIES	
				M	F		M	F
S1	67	33.5	1 per 100	.34	.34	1 per 100	.34	.34
TOTAL NUMBER OF FIXTURES REQD:				.34	.34		.34	.34
TOTAL NUMBER OF FIXTURES REQD (ROUNDED):				1	1		1	1
TOTAL NUMBER OF FIXTURES PROVIDED:				1	1		1	1

** NOTE: ALL PROVIDED WATER CLOSETS AND LAVATORIES ARE LOCATED IN ALL GENDER RESTROOMS

TOTAL NUMBER OF DRINKING FOUNTAINS	
REQUIRED	0
PROVIDED	1

NOTES

code legend

FIRE RATED SEPARATIONS	
2 HOUR FIRE RATED SEPARATION	
PATH OF EGRESS (MAX. TRAVEL DISTANCE)	
TRAVEL DISTANCE IN FEET	
COMMON PATH	

ROOM DATA	
Room name	
101	A-1
1000 sf	15
67 occs. 2 exits	

DOOR DATA	
#	= NUMBER OF OCCUPANTS EXITING THROUGH DOOR
#	= NUMBER OF OCCUPANTS EXITING THROUGH DESIGNATED EXTERIOR EXITING DOOR

DoorExitName

DoorOccupantsServed
00 inches required
36 inches provided

EGRESS LIGHTING FIXTURES, EGRESS LIGHTING OF AT LEAST 1 FOOTCANDLE WILL BE PROVIDED AT THE WALKING SURFACE AT OF ALL EGRESS PATHS. EMERGENCY POWER SYSTM E PROVIDED (REF ELECTRICAL)	
EXIT SIGN (SEE ELECTRICAL PLANS FOR LOCATION)	
FIRE EXTINGUISHER CABINET	

NOTE: SEE DOOR SCHEDULE FOR FIRE RATED DOORS

NOTE:
SCALE INDICATED ON DRAWING IS CORRECT IF DRAWING BORDER IS 22" X 34".

BID SET

10.04.2019

REVISIONS


DATE	DESCRIPTION	BY

PLOTTED FROM: \$COMPUTERNAME\$

PLOTTED BY: \$USERNAME\$

PLOTTED ON: 10/7/2019 2:33:53 PM

DRAWING: \$FILES\$

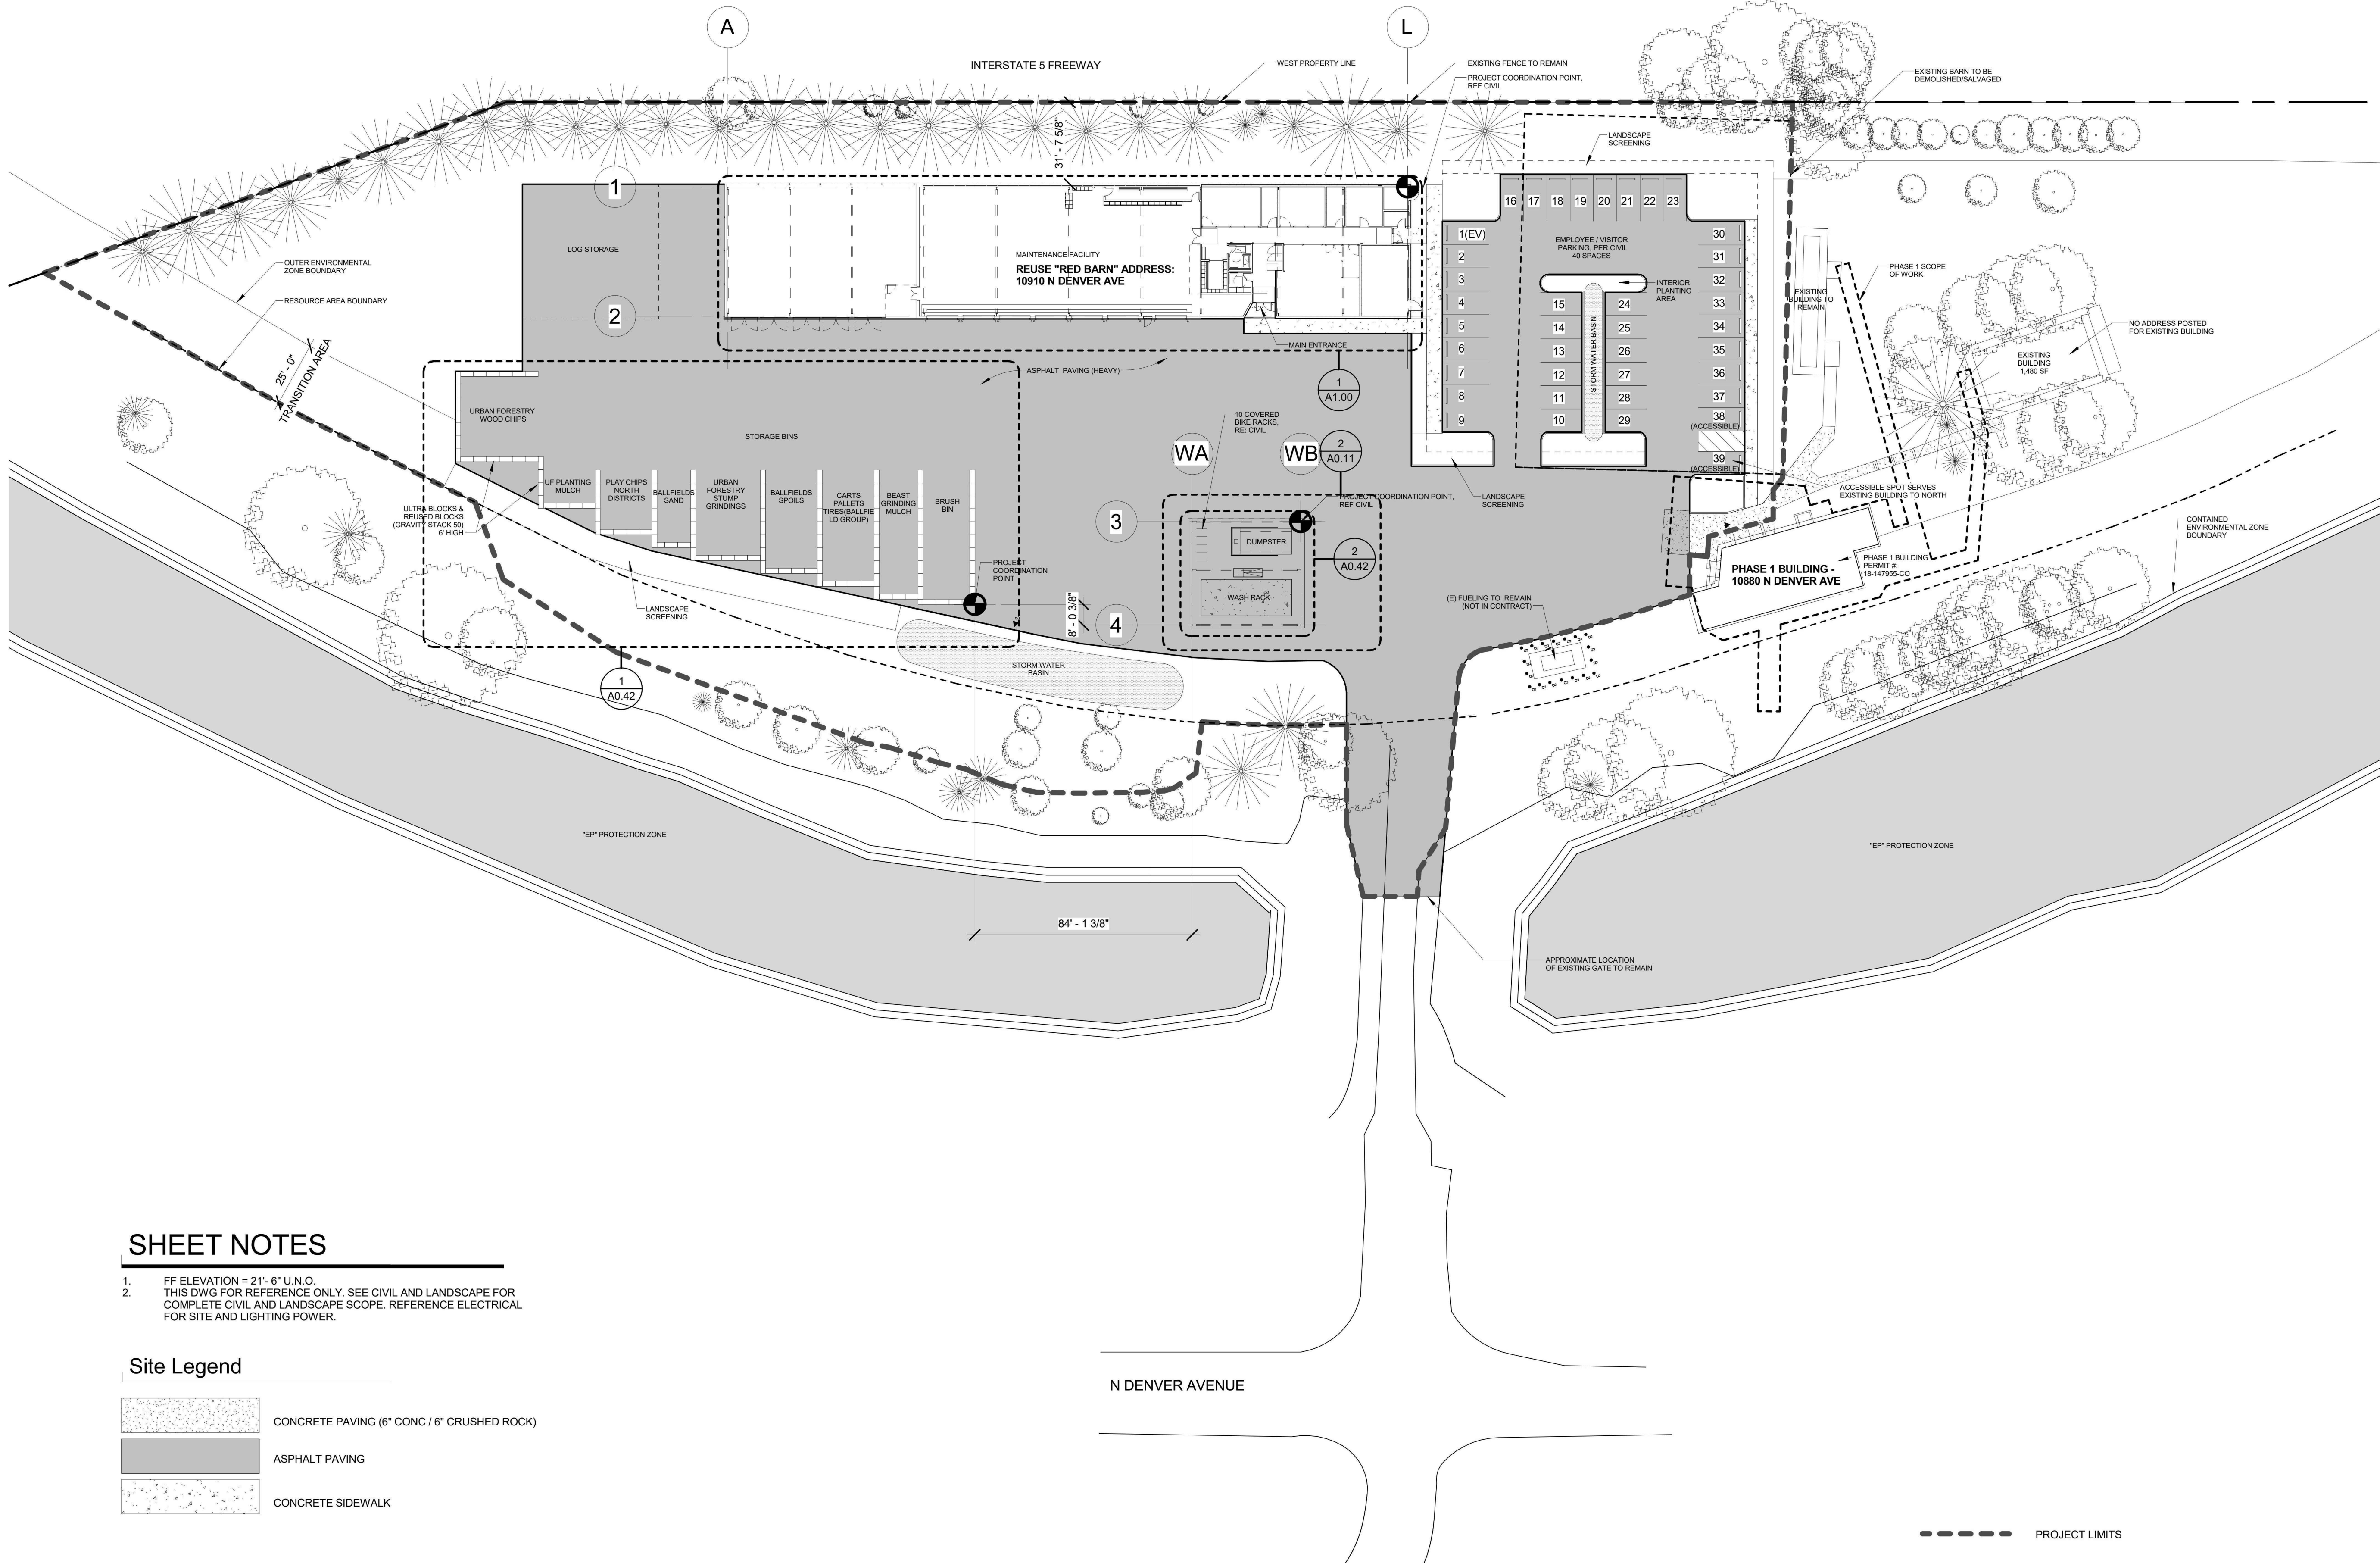

Portland Parks and Recreation

Nick Fish, Commissioner - Adena Long, Director

**Architectural Site Plan
Urban Forestry Maintenance Facility**
10910 N Denver, Portland, OR 97217

PROJECT MANAGER: ROBIN LAUGHLIN

DATE: 10/04/2019 SCALE: REFERENCE DETAILS DRAWN BY: Opsis SECTION:


REVISIONS

DATE	DESCRIPTION	BY




A0.41
Job No.
4655-01


NOTE:
SCALE INDICATED ON DRAWING
IS CORRECT IF DRAWING
BORDER IS 22" X 34".

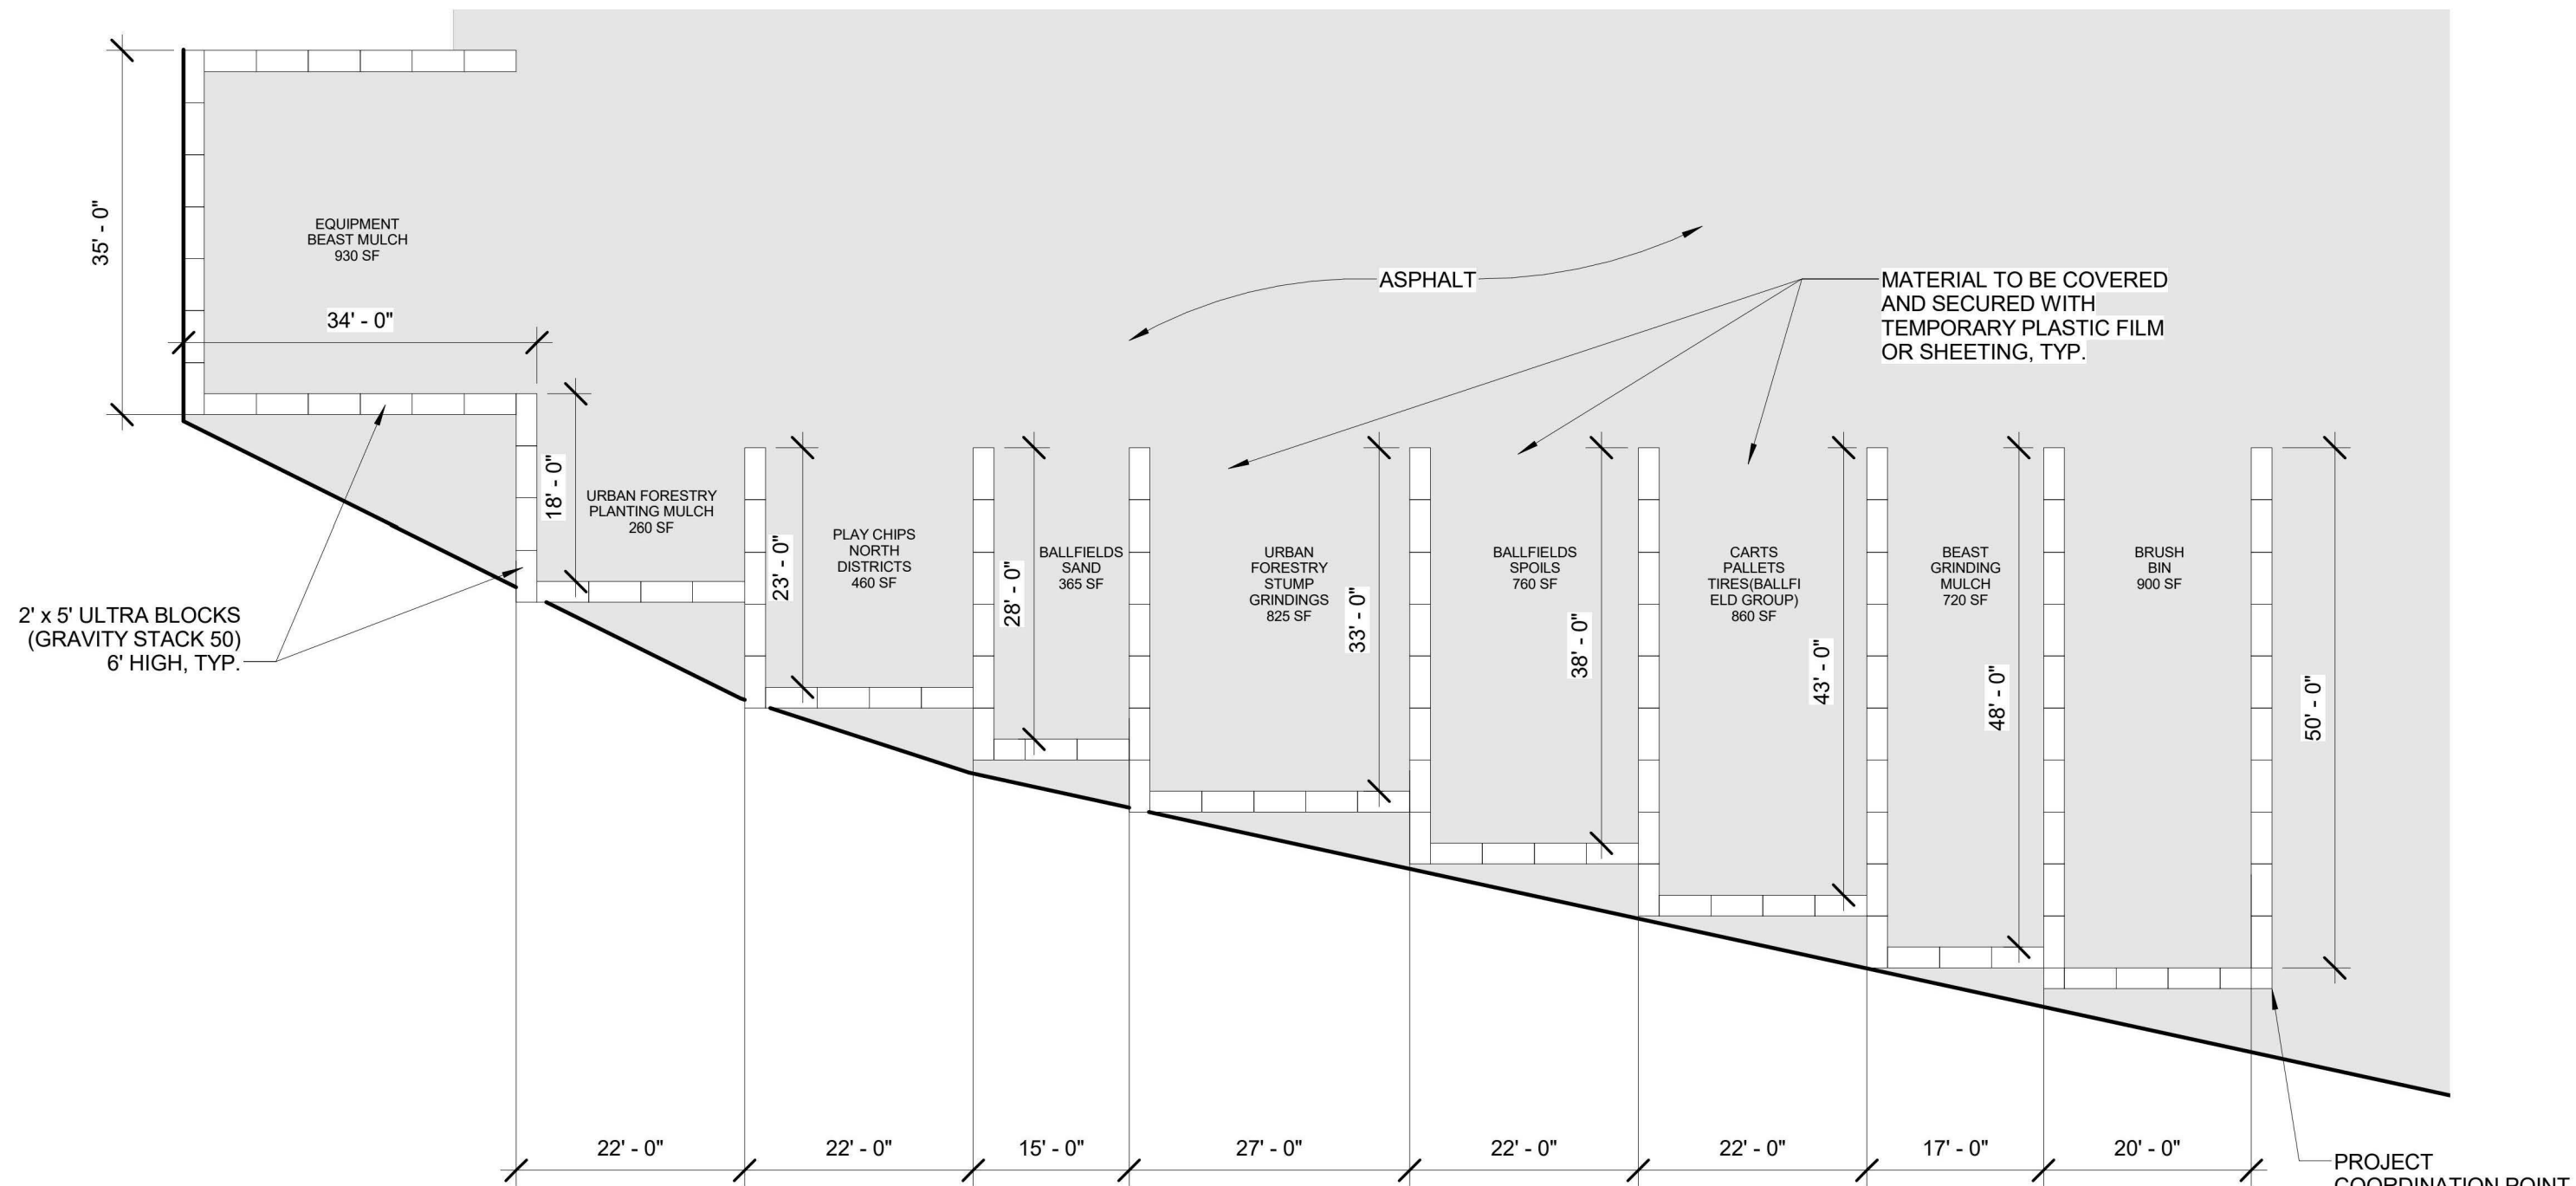


1 Bins Layout
 1/16" = 1'-0"

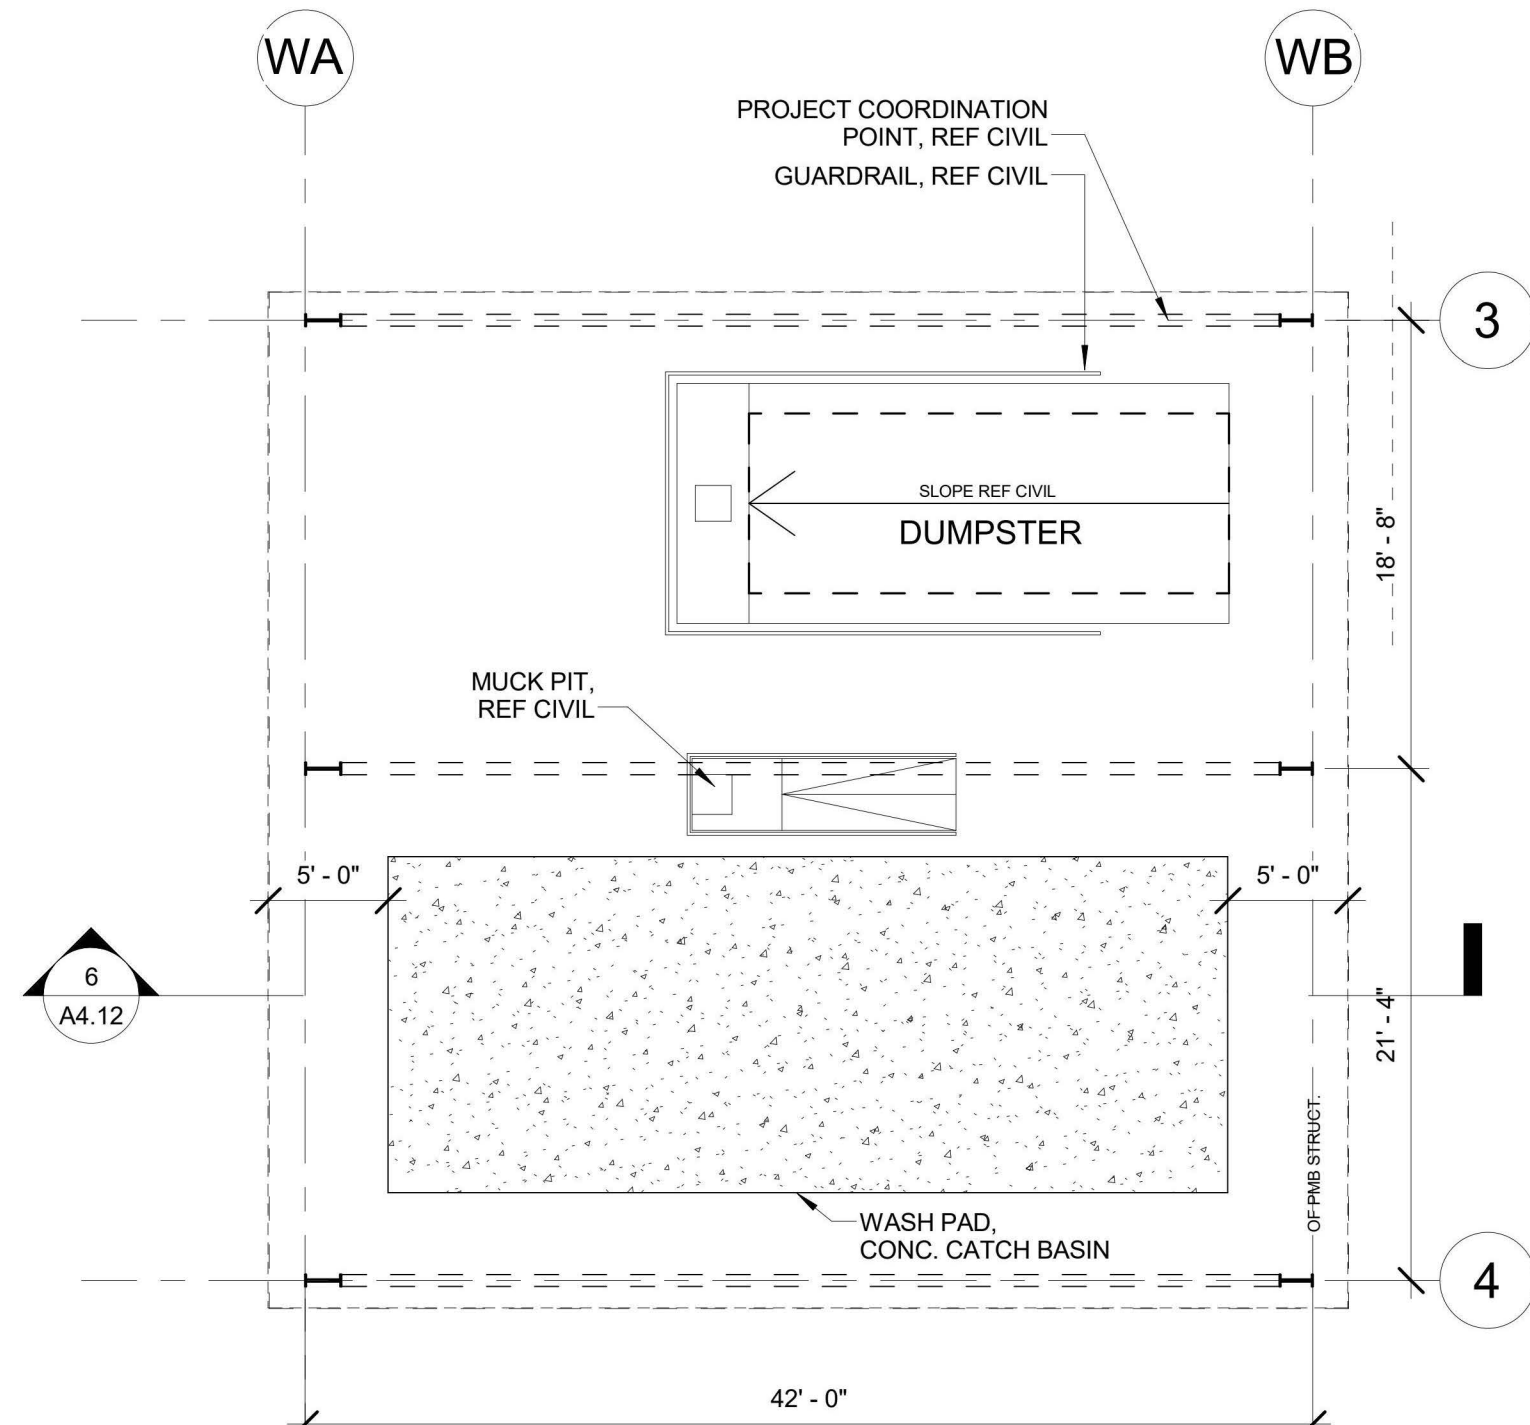

2 Floor Plan - Wash Rack and Dumpster
 1/8" = 1'-0"

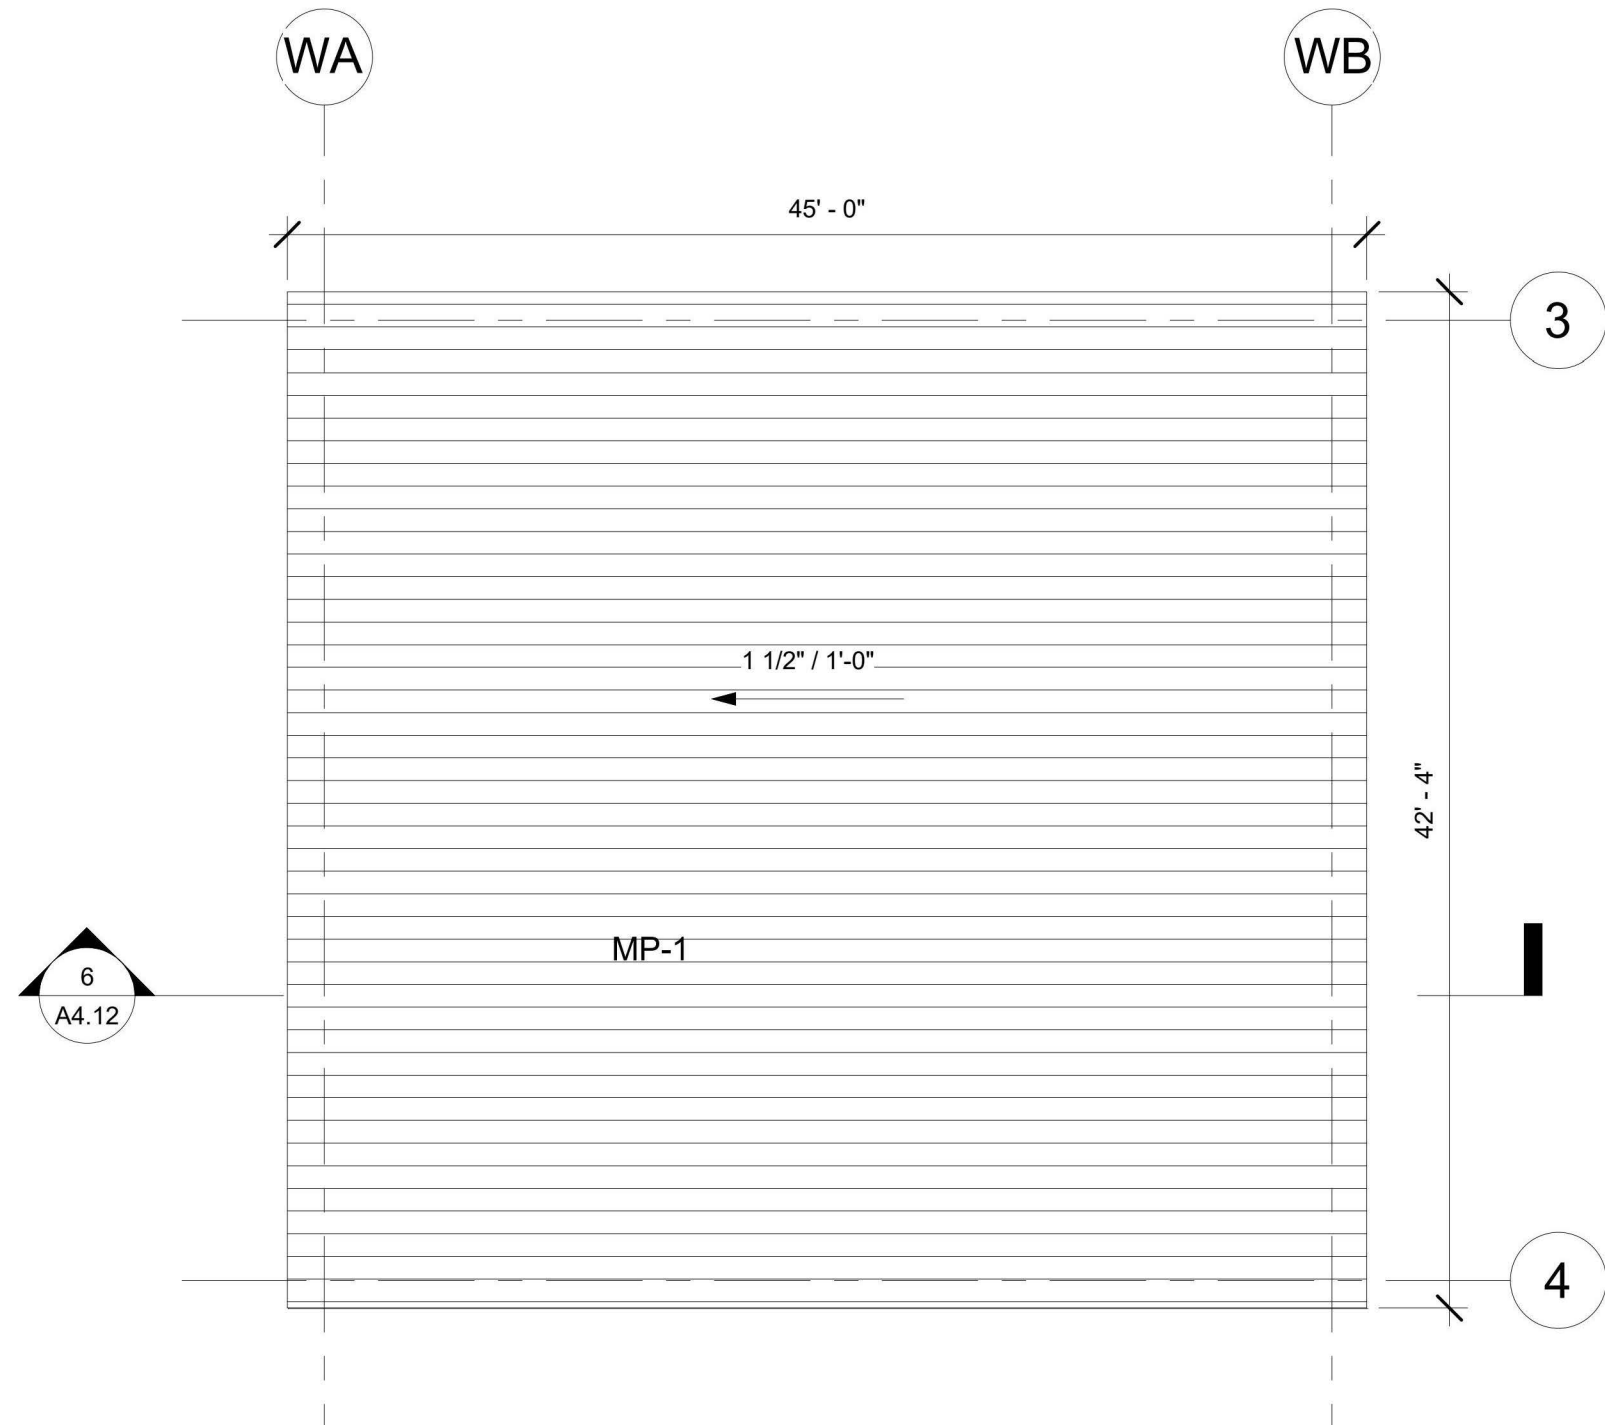

3 Roof Plan - Wash Rack and Dumpster
 1/8" = 1'-0"

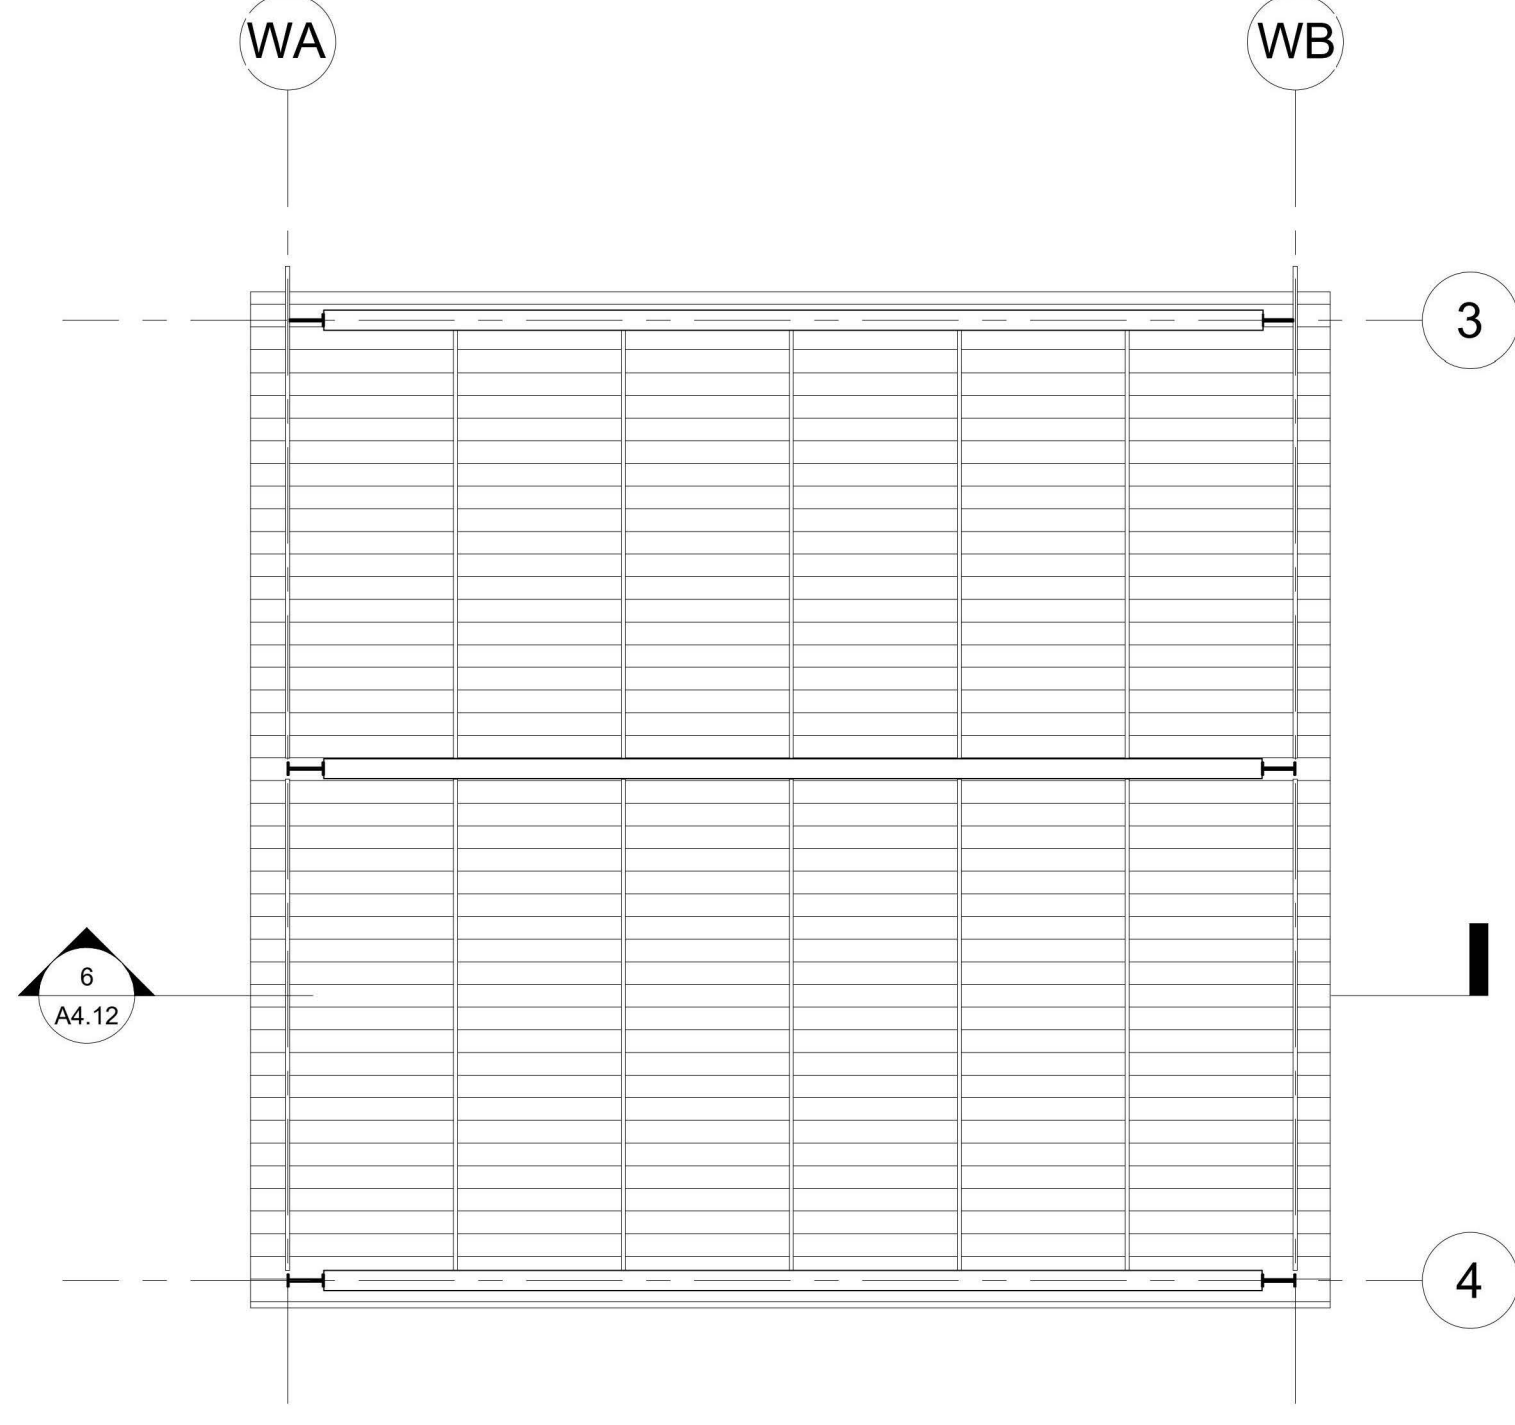

4 Reflected Ceiling Plan -Wash Rack and Dumpster
 1/8" = 1'-0"

SHEET NOTES

NOTE:
 SCALE INDICATED ON DRAWING
 IS CORRECT IF DRAWING
 BORDER IS 22" X 34".


REVISIONS		
DATE	DESCRIPTION	BY

PLOTTED FROM: \$COMPUTERNAME\$

PLOTTED BY: \$USERNAME\$

PLOTTED ON: 10/7/2019 2:33:55 PM

DRAWING: \$FILES\$

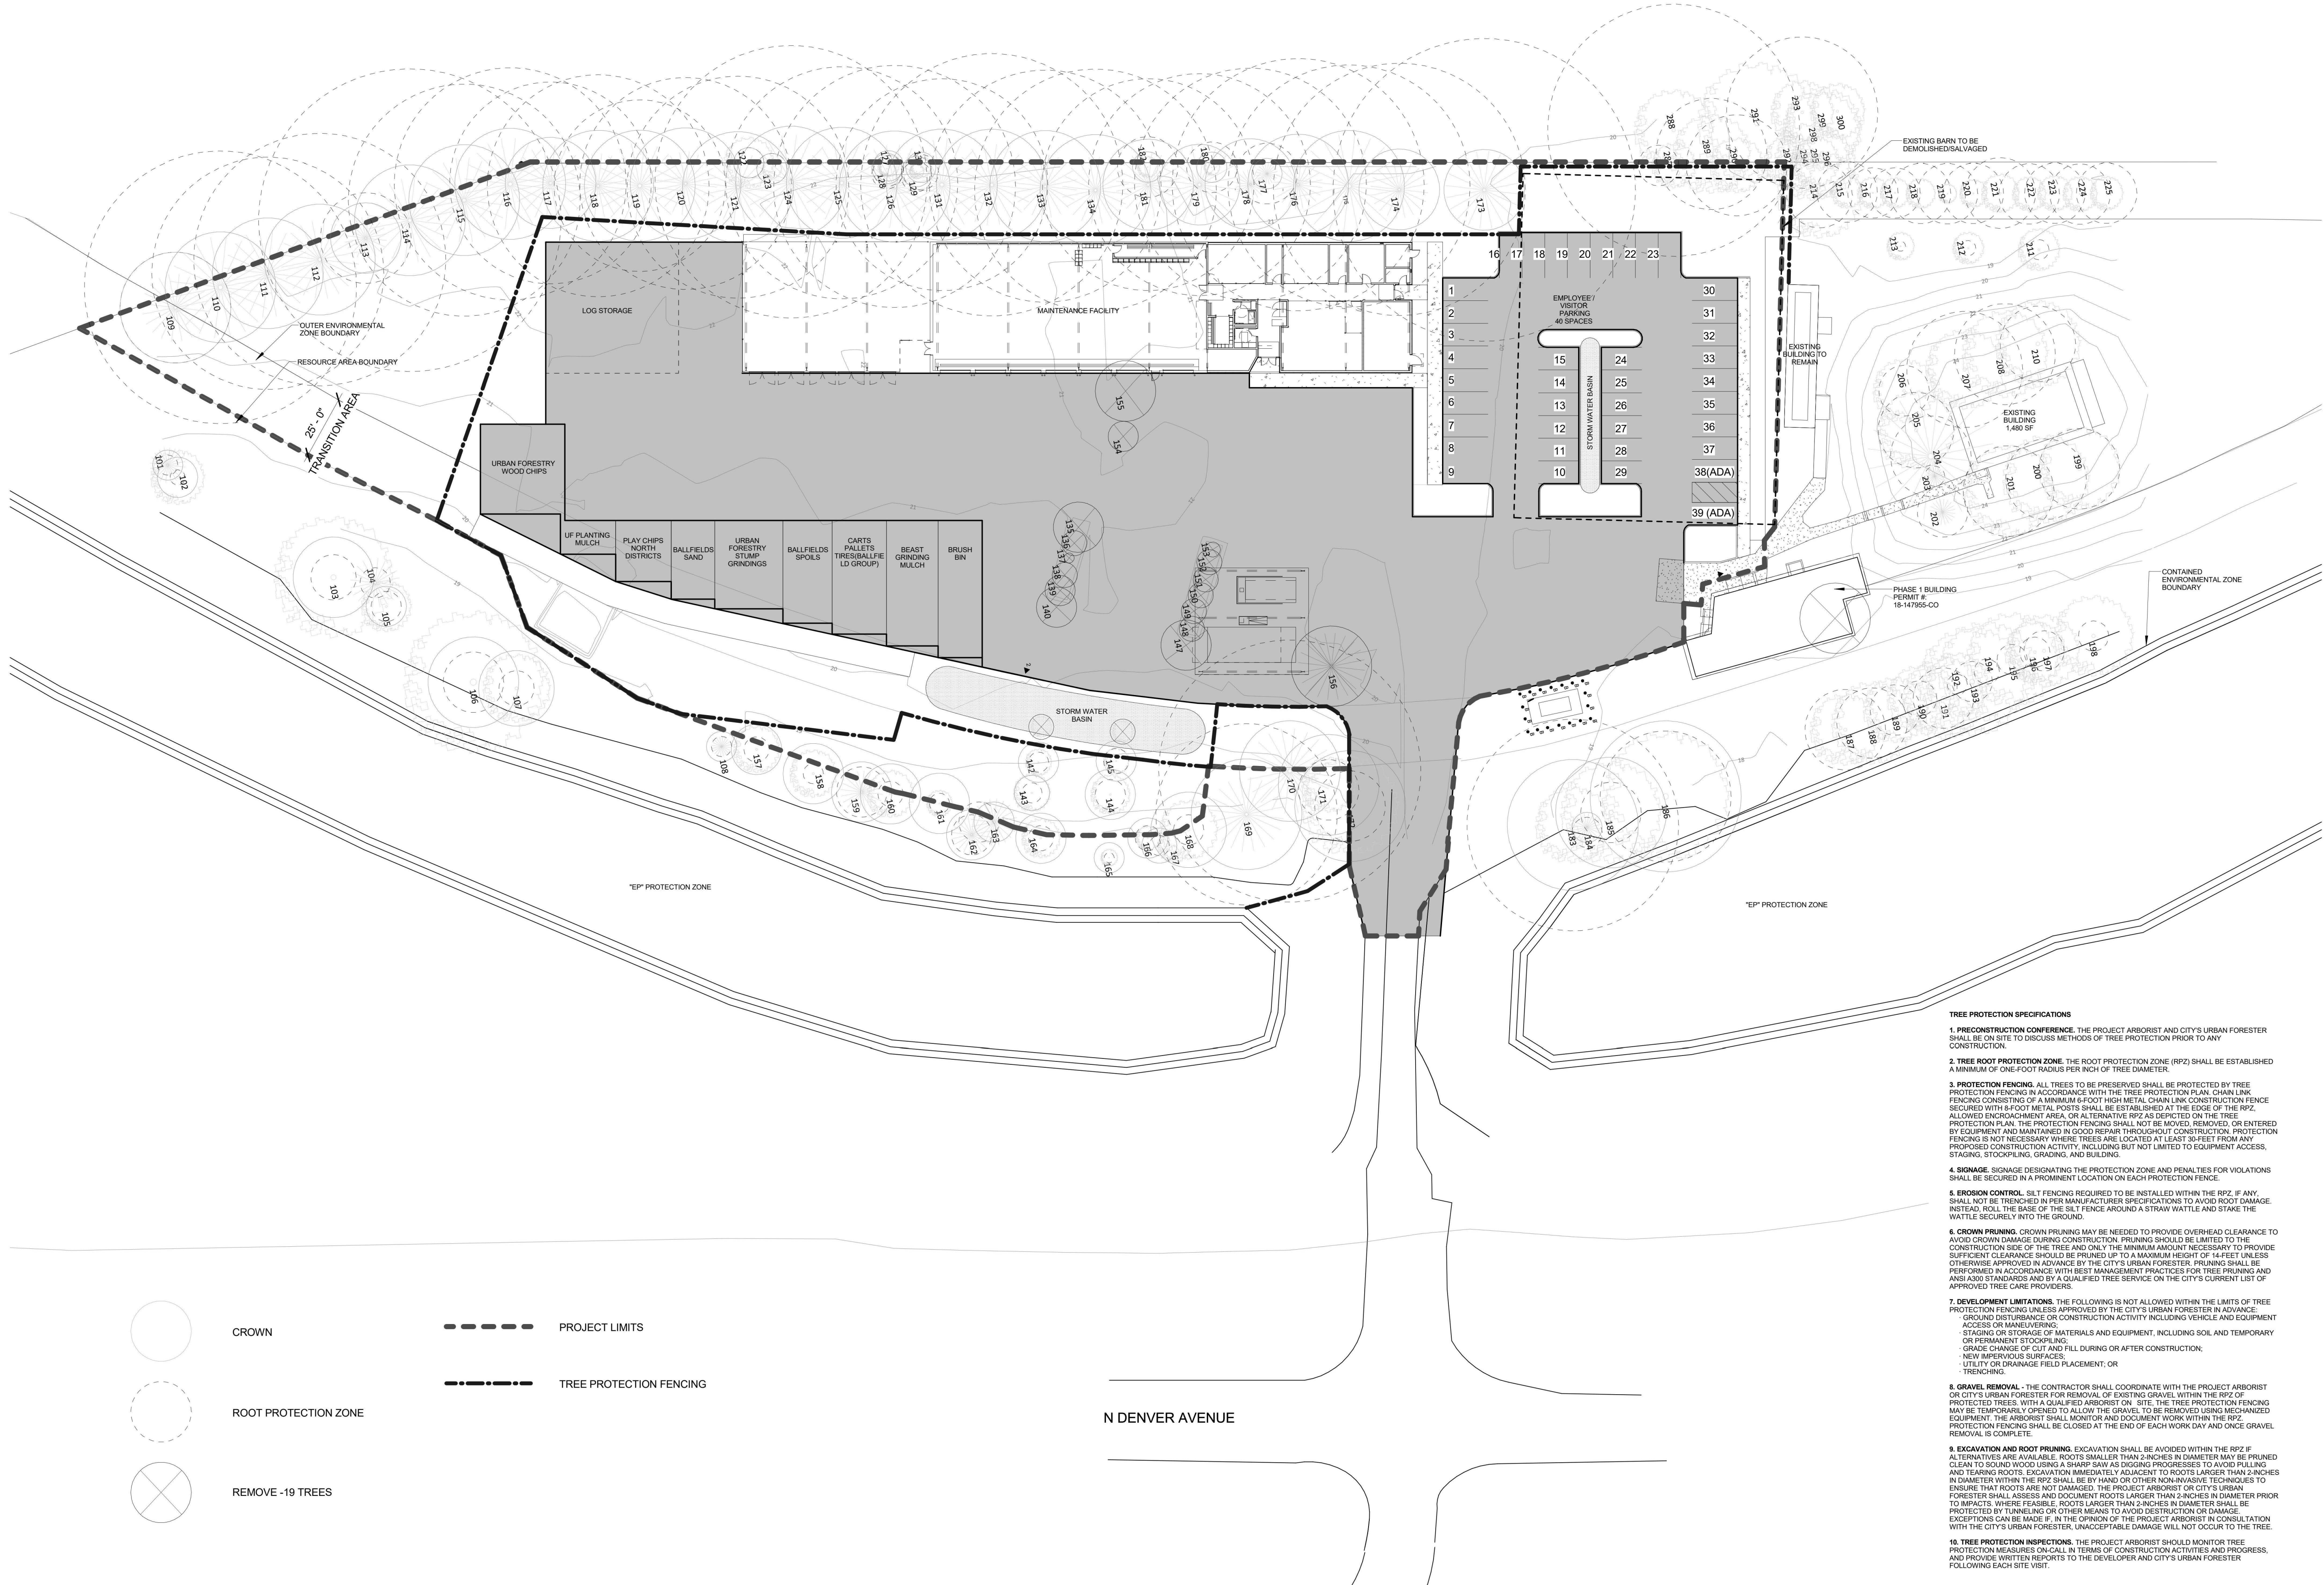


PLOTTED FROM: \$COMPUTERNAME\$

PLOTTED BY: \$USERNAME\$


PLOTTED ON: 10/7/2019 2:33:55 PM

DRAWING: \$FILES\$

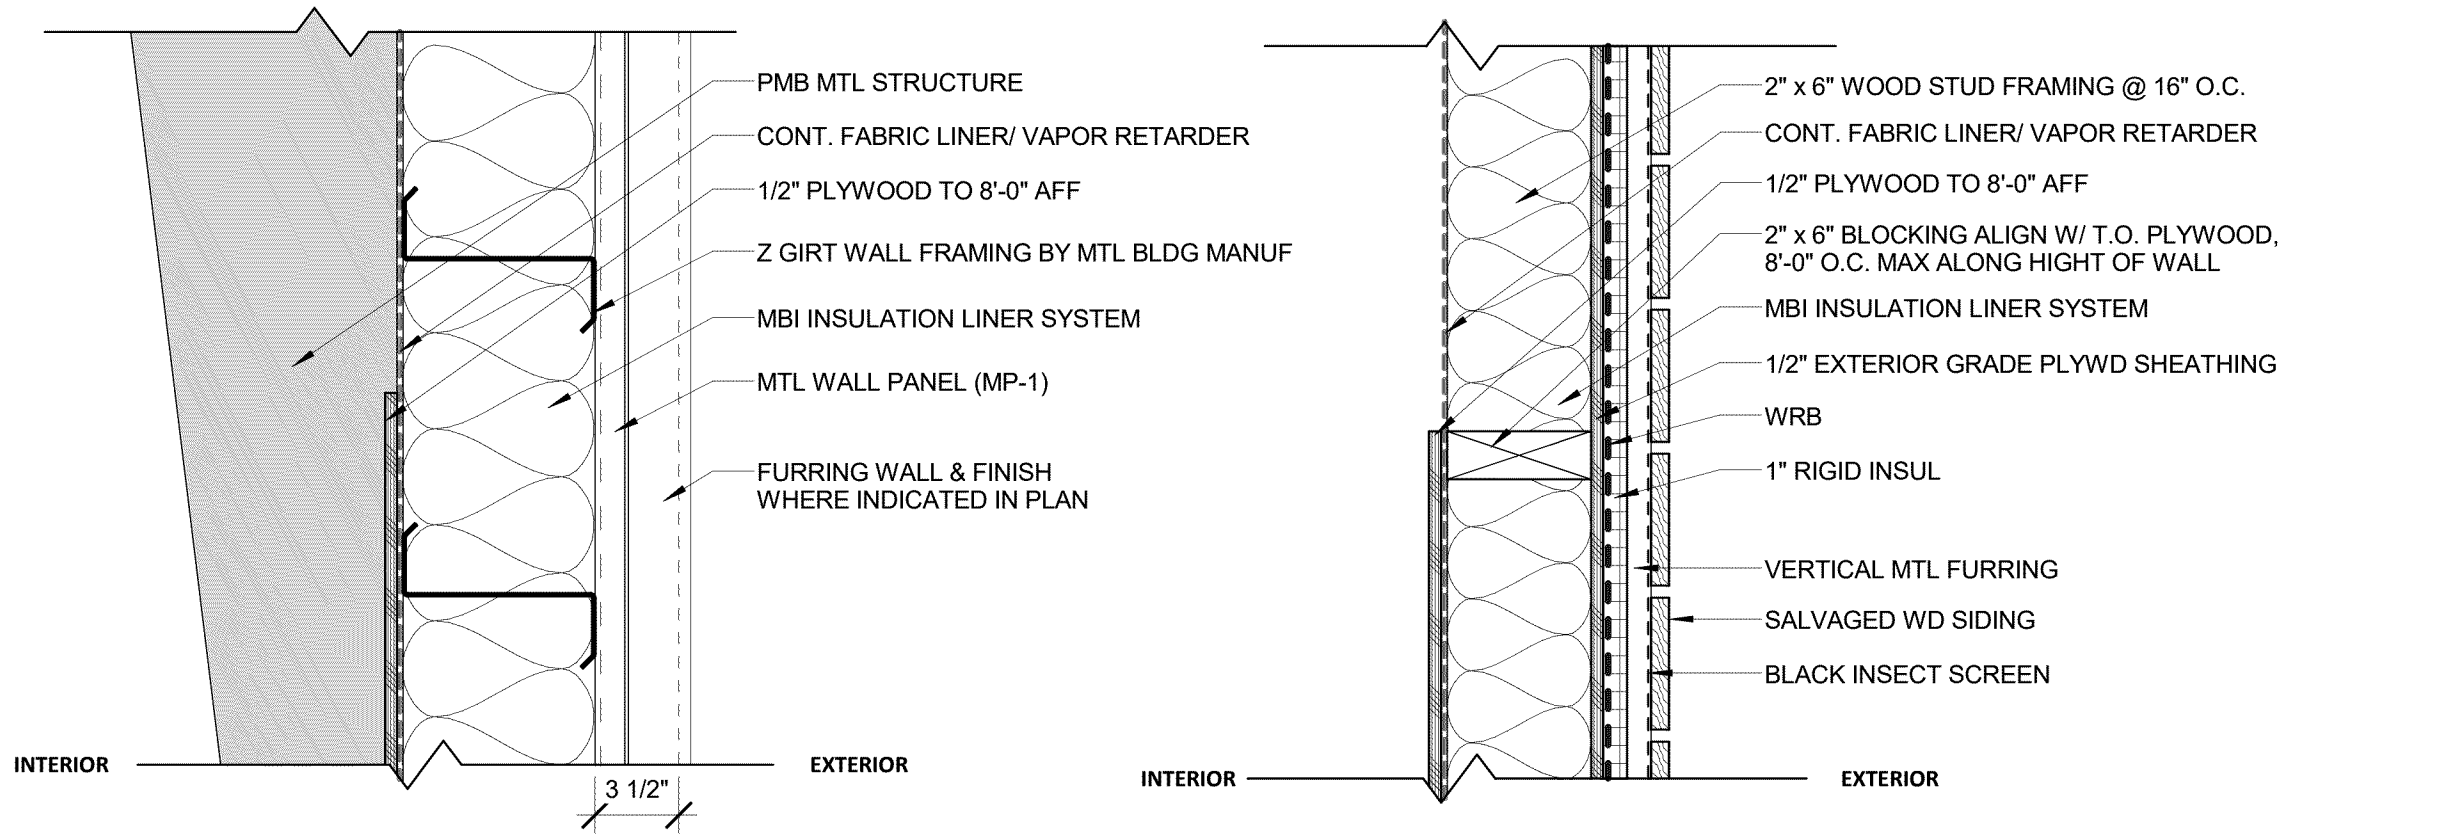


W1 METAL WALL @ CONDITIONED SPACE
 MIN R-VALUE: R-25 ACHIEVED WITH 8" MINIMUM

W2 WOOD WALL @ CONDITIONED SPACE
 MIN R-VALUE: R-25

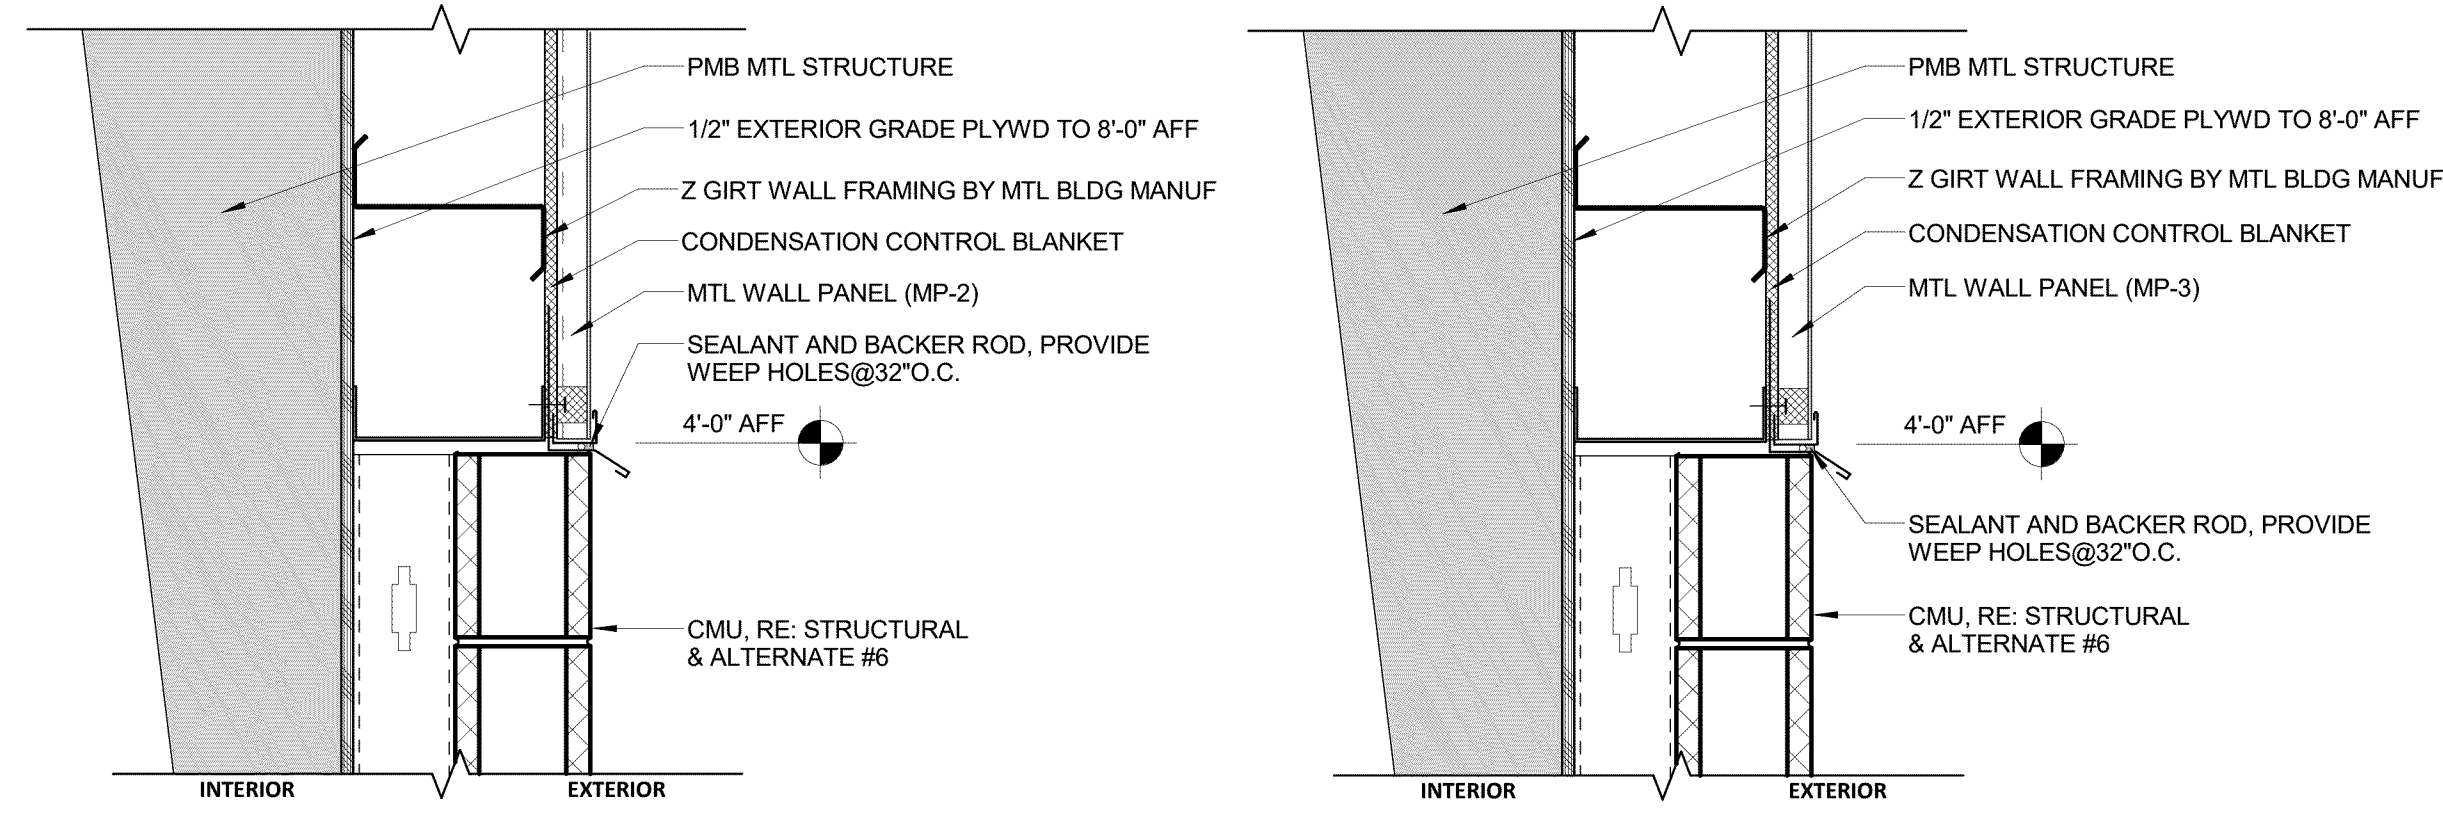


W3 METAL WALL @ UNCONDITIONED SPACE

W4 METAL WALL @ OVERHEAD DOORS

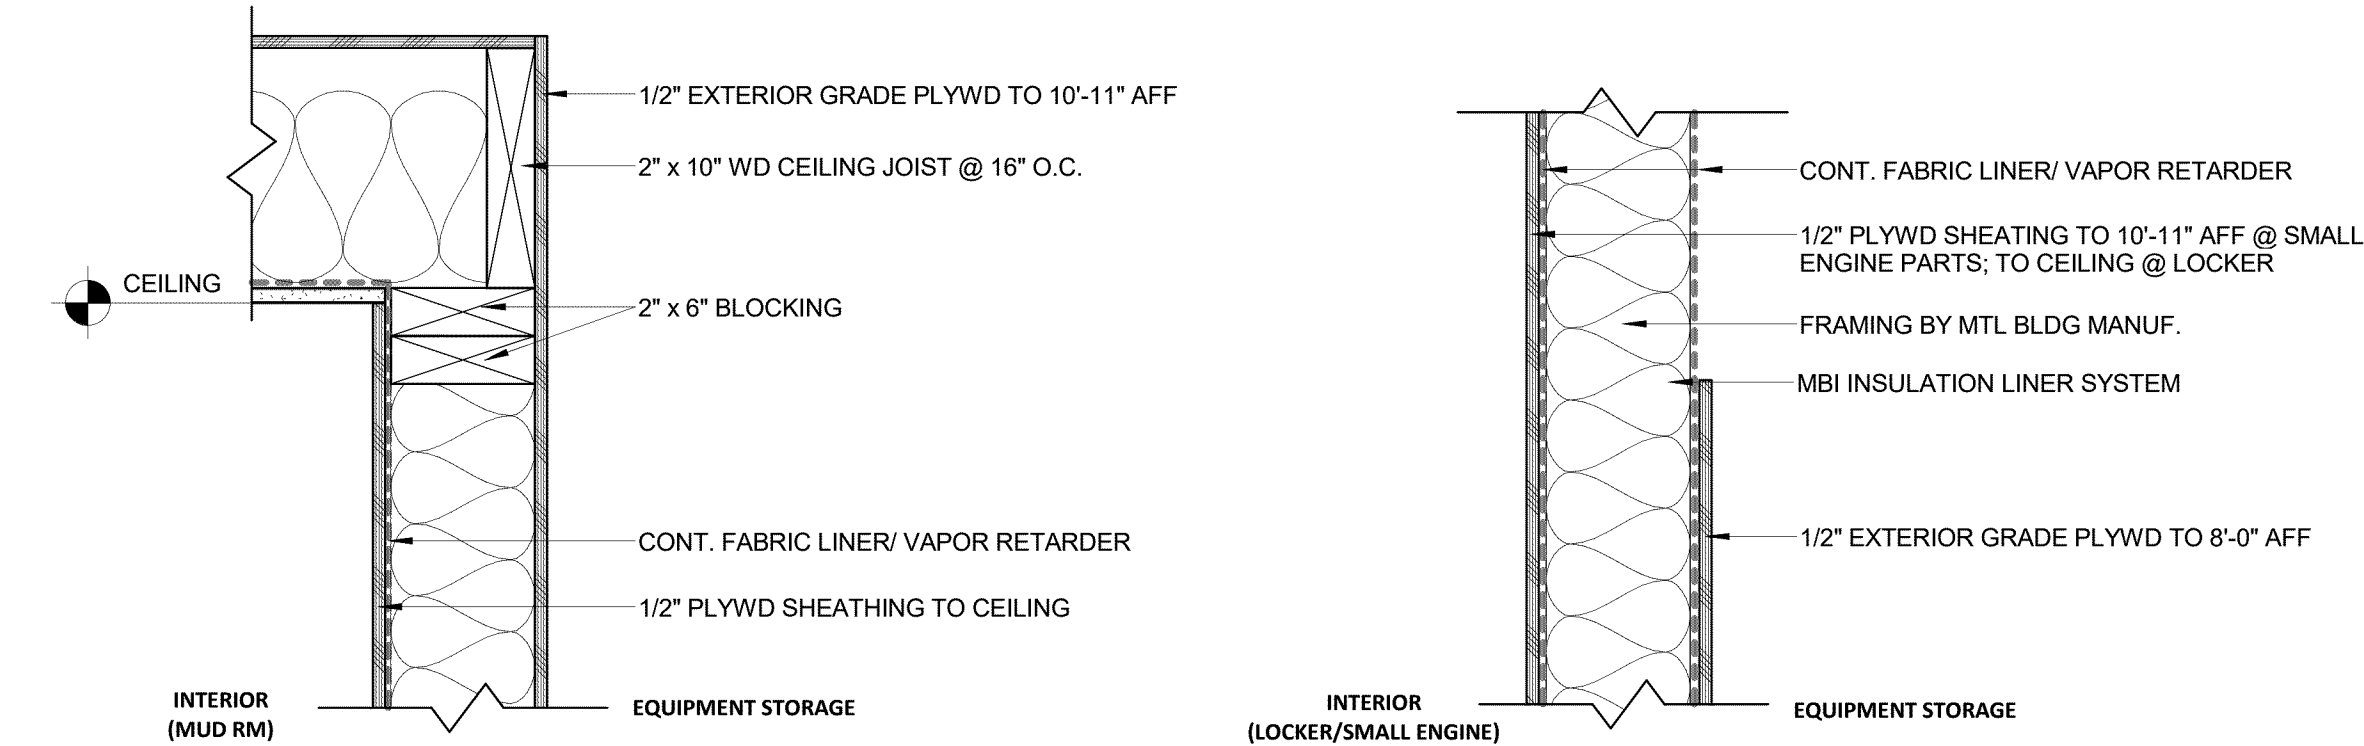


W5 WALL @ MUD ROOM


W6 WALL @ LOCKER ROOM
 MIN R-VALUE: R-25

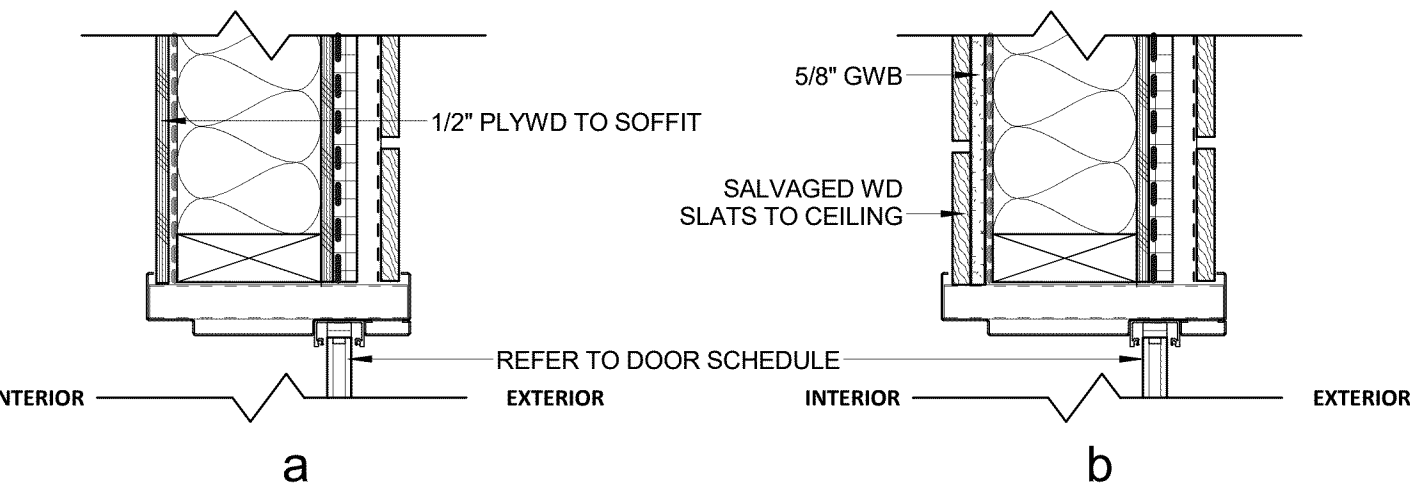


W7 WOOD WALL ABOVE DOOR

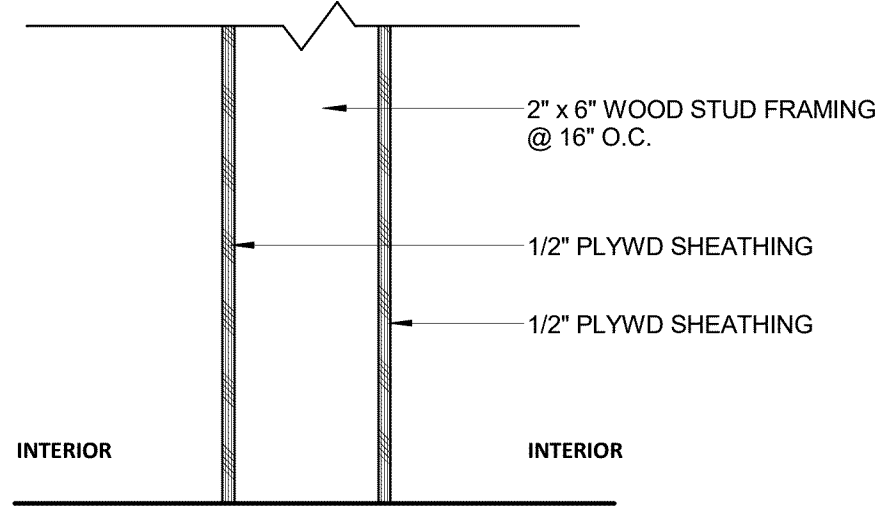


A1 PARTITION WALL

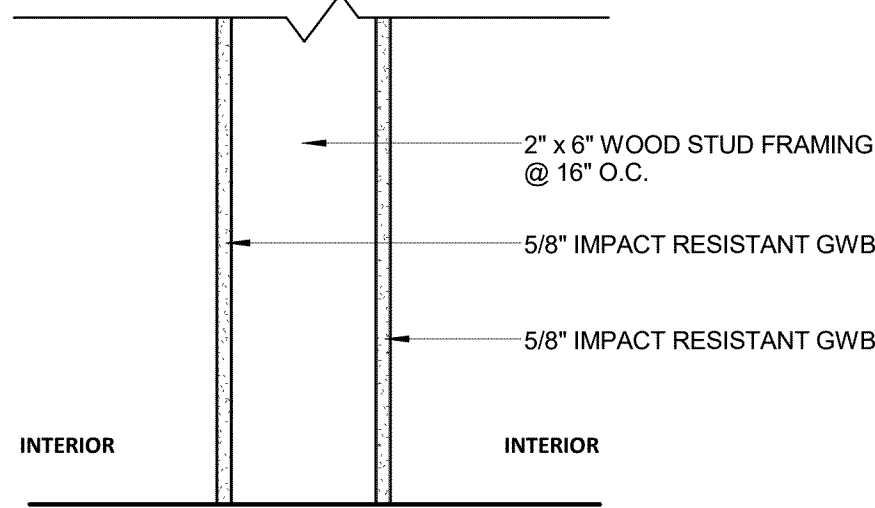


A2 PARTITION WALL

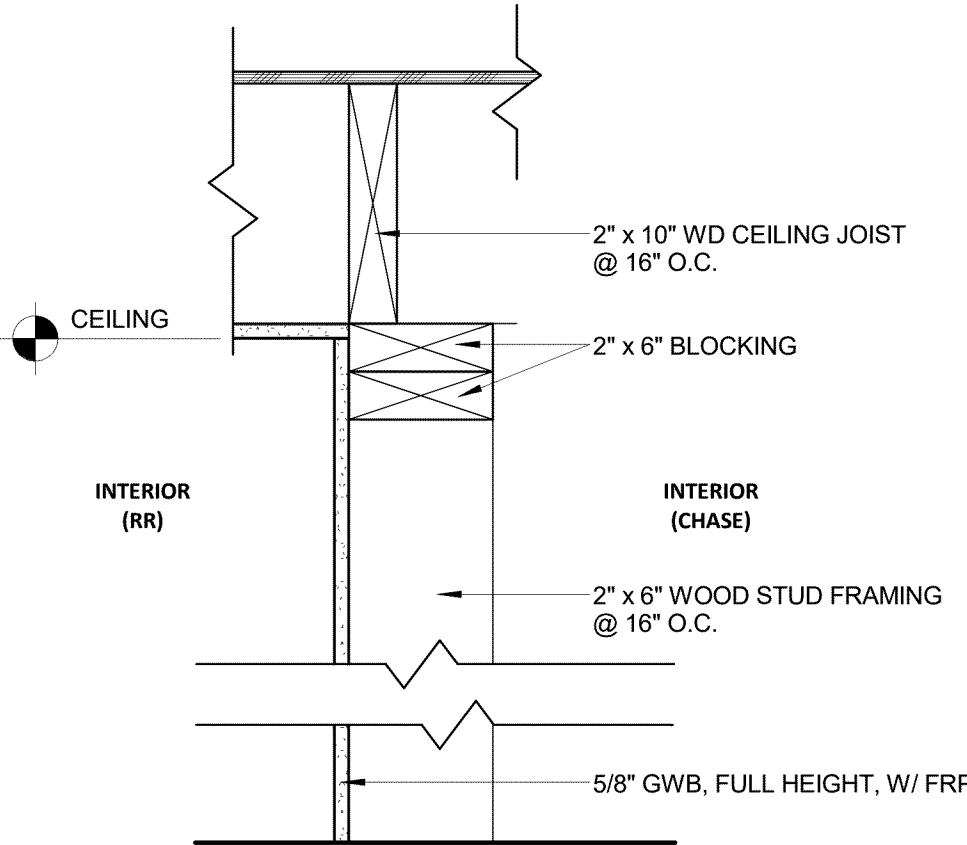



A3 PLUMBING WALL

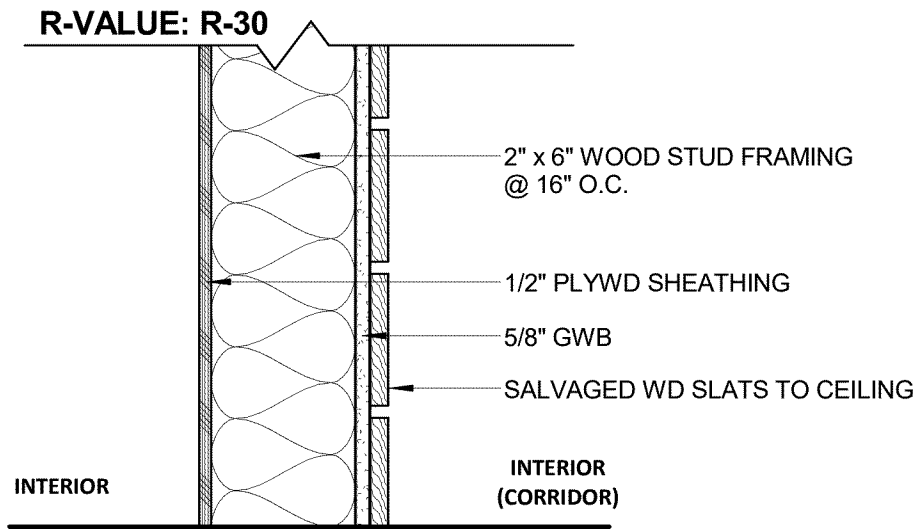


A4 PARTITION WALL

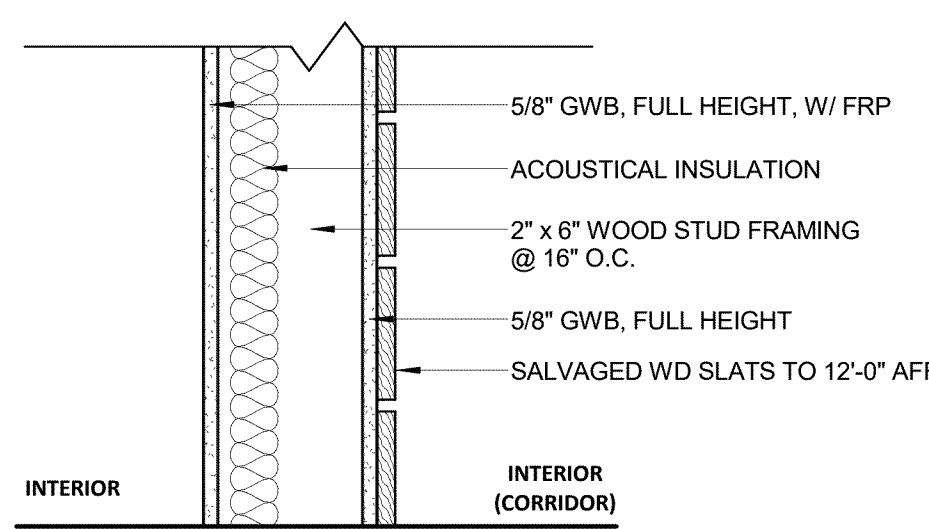


A5 PARTITION WALL

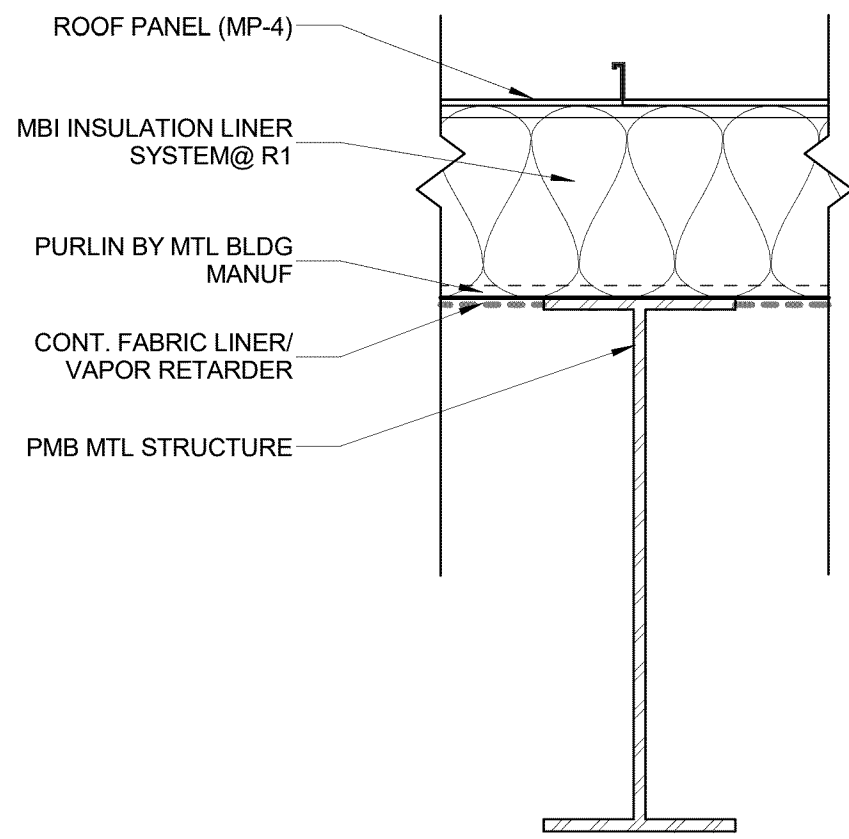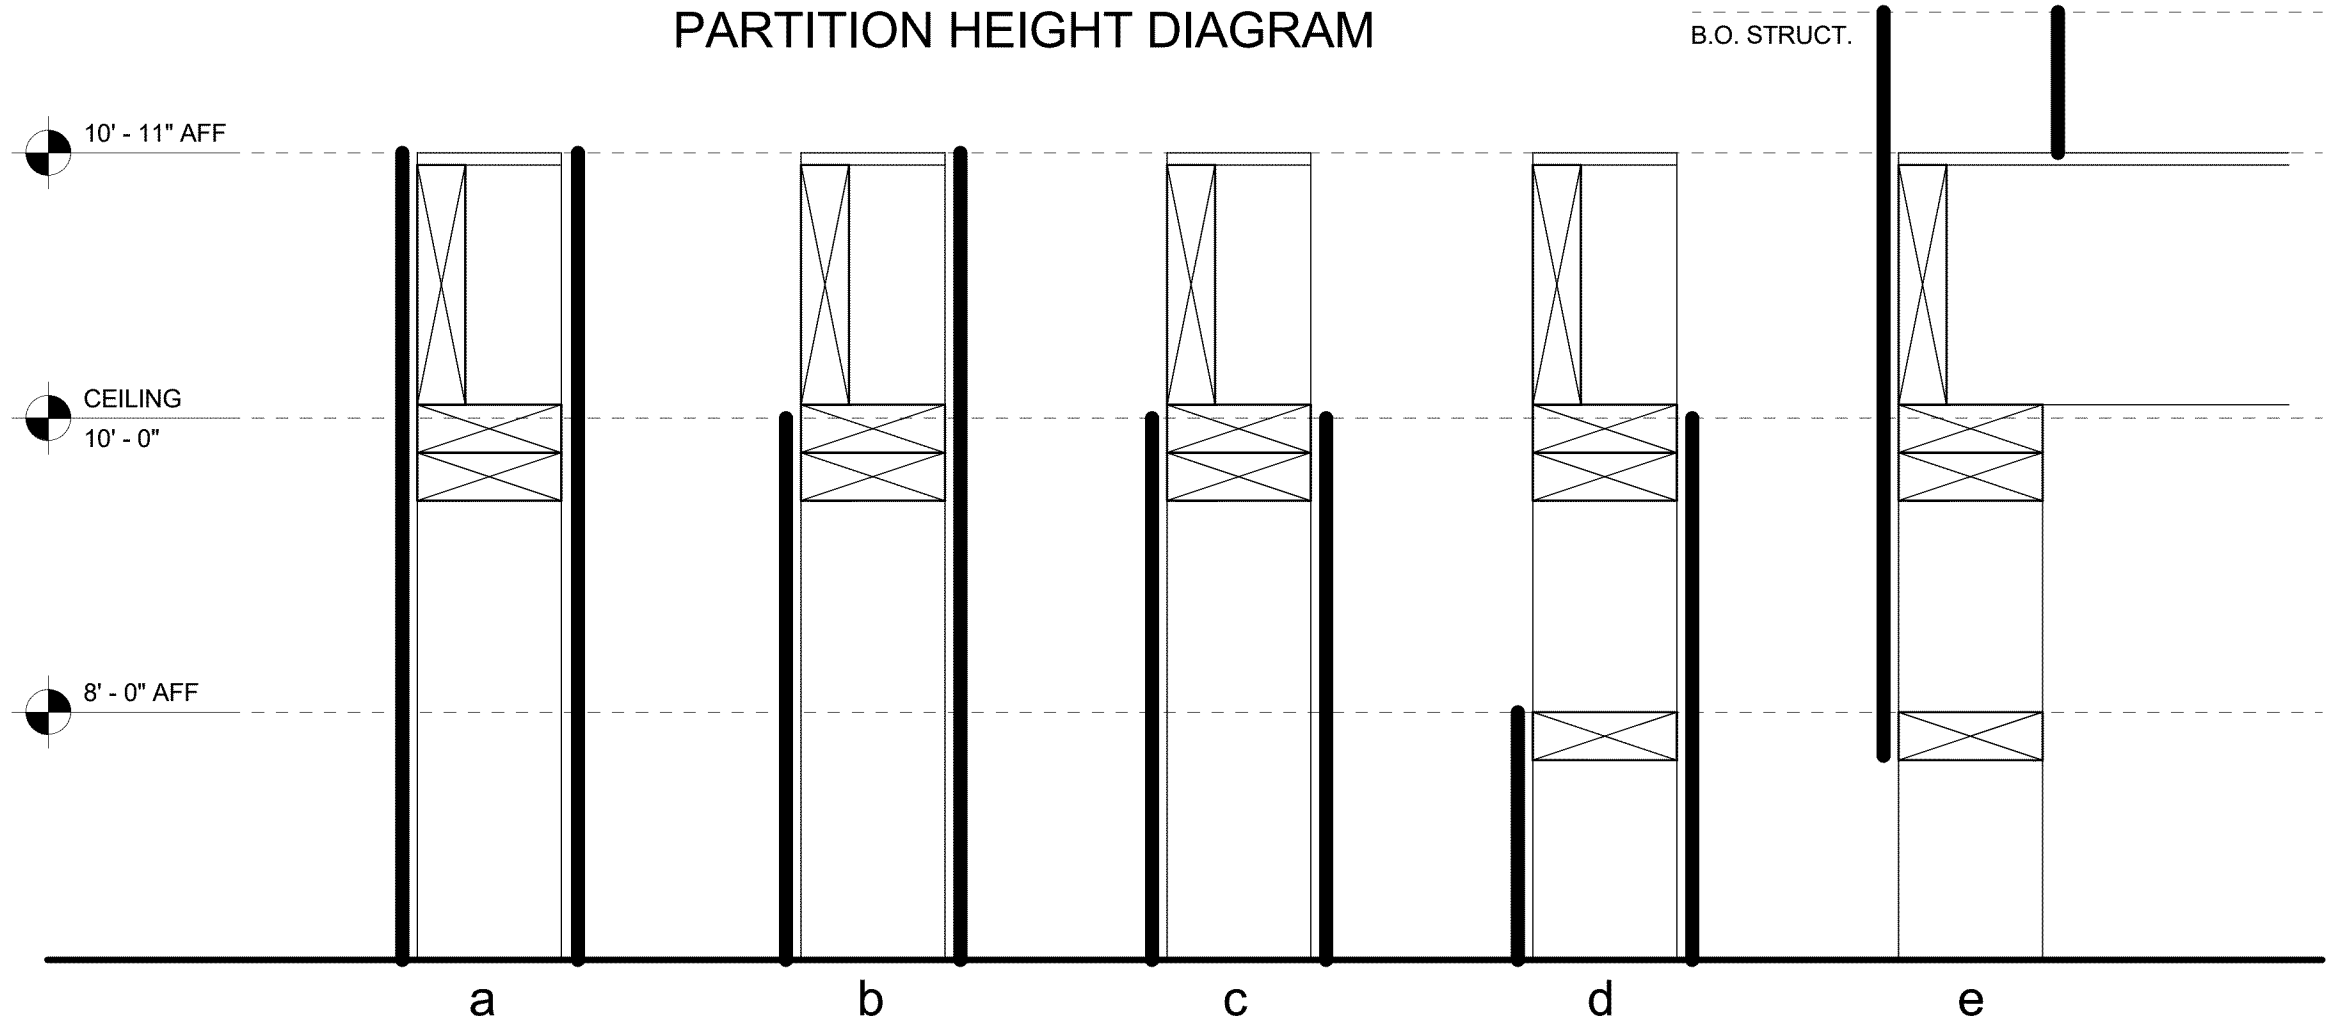

R1 ROOF@CONDITIONED SPACE
 MIN R-VALUE: R-30 ACHIEVED WITH 9" THICKNESS

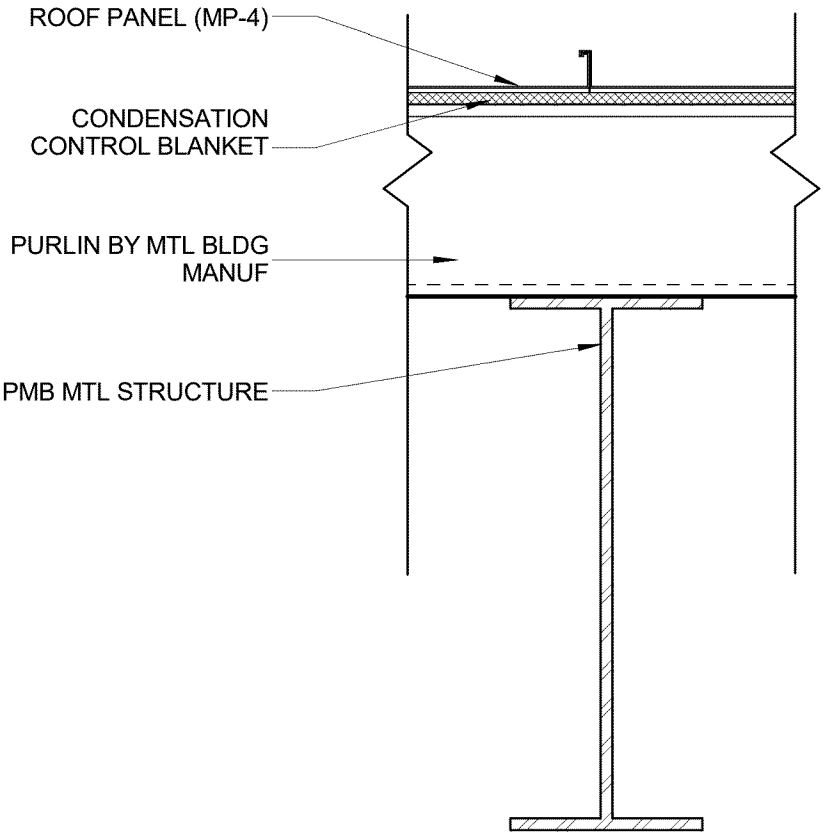

R2 ROOF@UNCONDITIONED SPACE

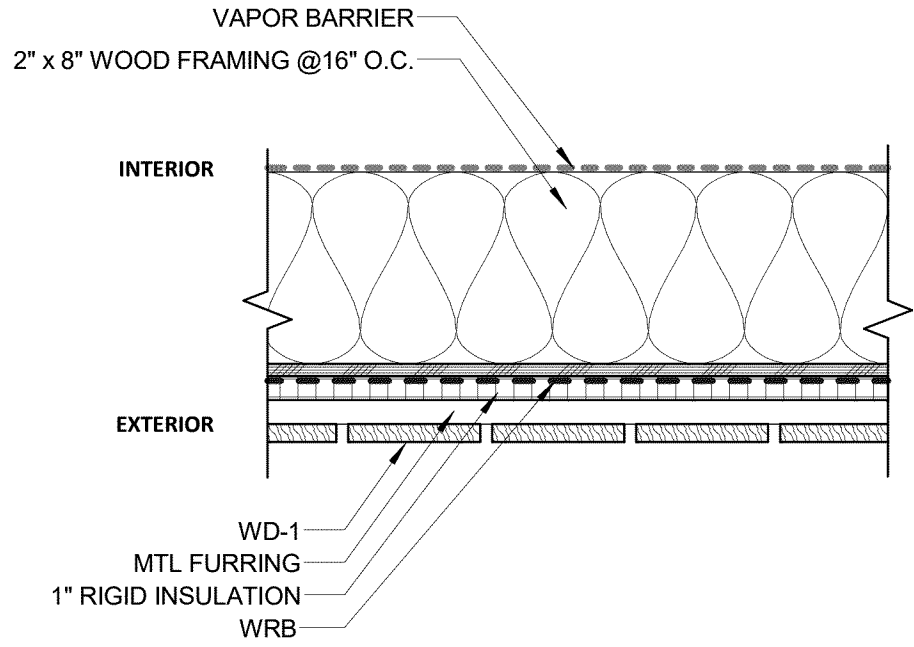


S1 WOOD SOFFIT

NOTE:
 SCALE INDICATED ON DRAWING
 IS CORRECT IF DRAWING
 BORDER IS 22" X 34".

REVISIONS

DATE	DESCRIPTION	BY

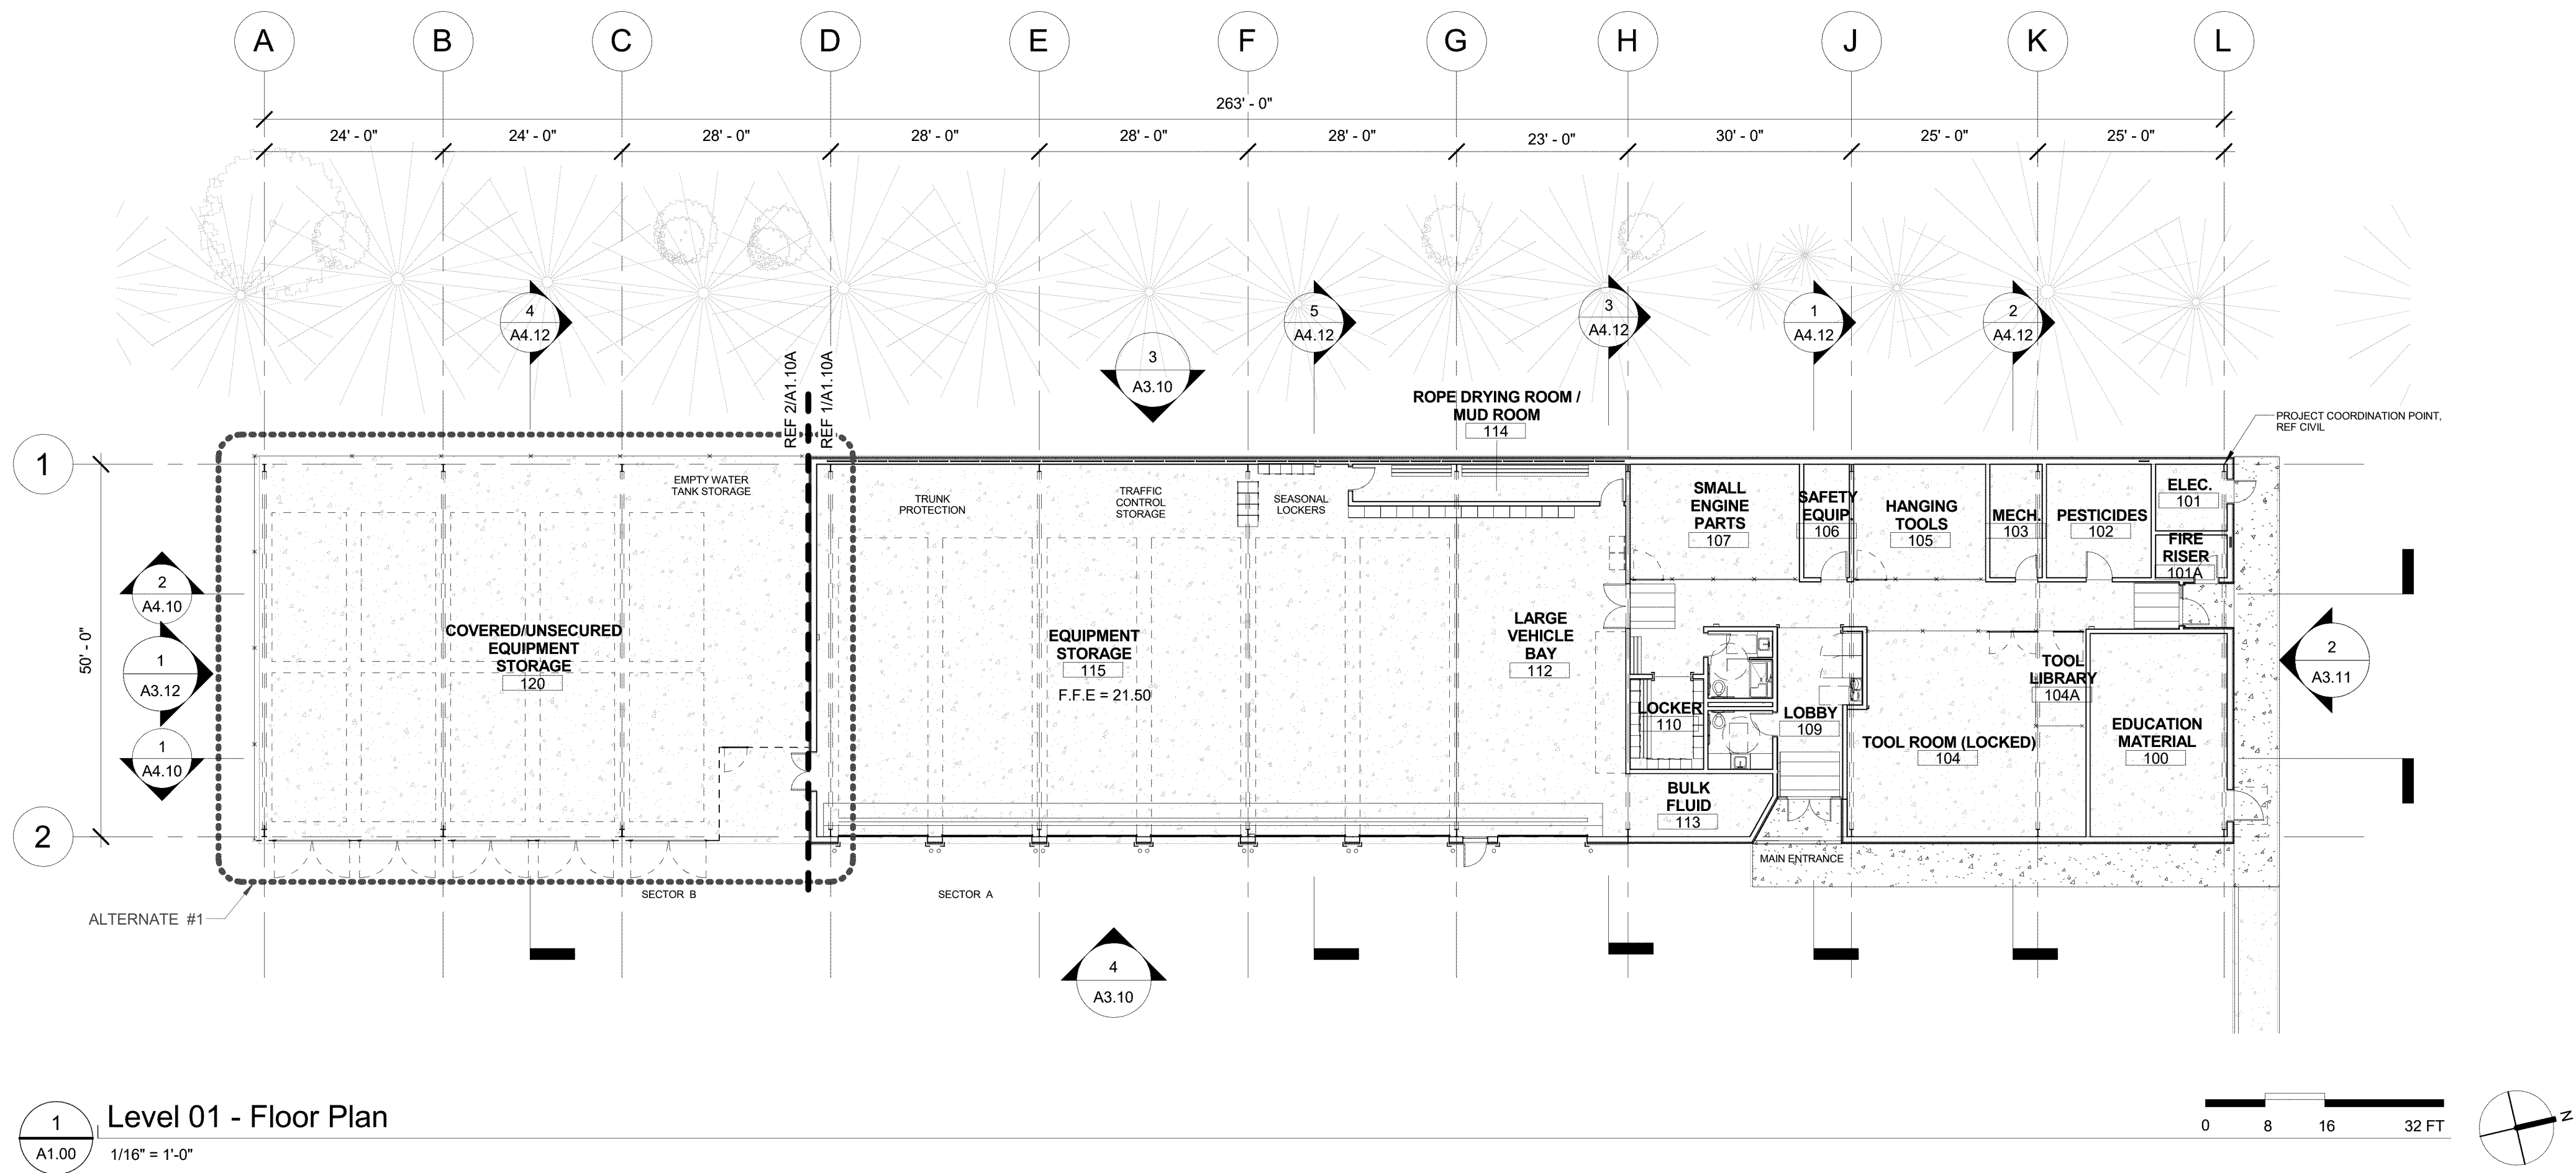

SHEET NOTES

1. ALL DIMENSIONS TO F.O.F., UNO
2. SEE SHEET A1.10A FOR ENLARGED SECTOR PLANS
3. FLOOR FINISH CONC-1 UNLESS OTHERWISE NOTED

NOTE:
SCALE INDICATED ON DRAWING
IS CORRECT IF DRAWING
BORDER IS 22" X 34".

Portland Parks and Recreation

Nick Fish, Commissioner - Adena Long, Director

Overall Level 01 Floor Plan Urban Forestry Maintenance Facility

10910 N Denver, Portland, OR 97217

PROJECT MANAGER: ROBIN LAUGHLIN


DATE: 10/04/2019 SCALE: REFERENCE DETAILS DRAWN BY: Opsis SECTION:

REVISIONS

DATE	DESCRIPTION	BY



A1.00
Job No.
4655-01

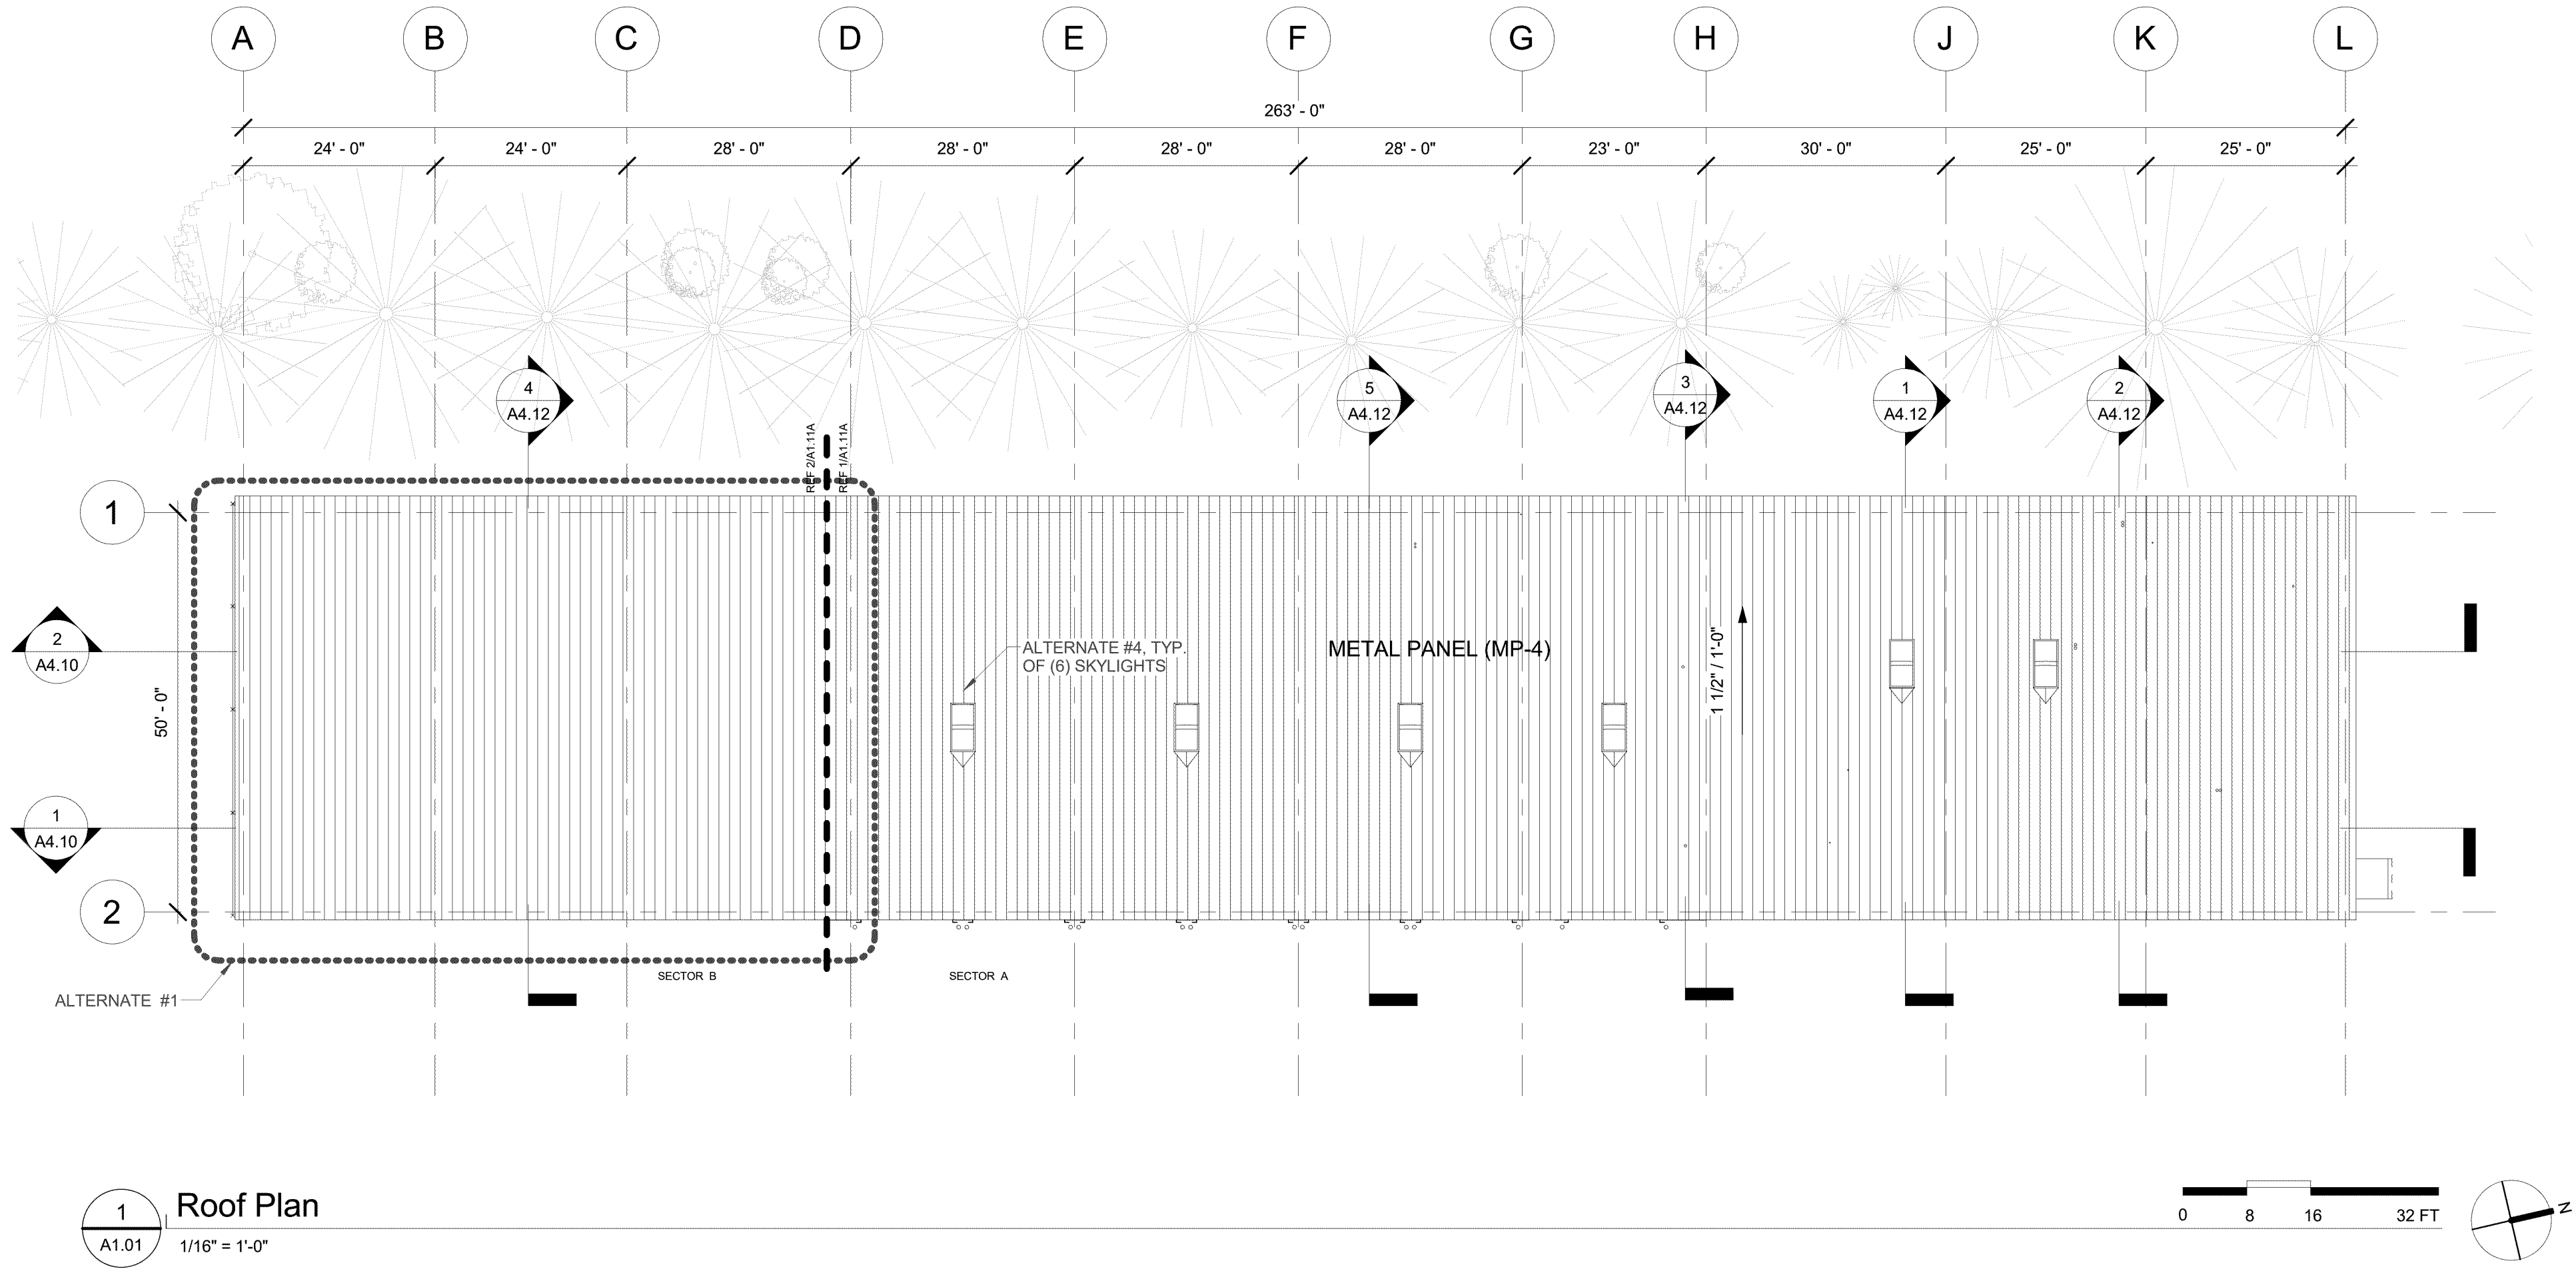

SHEET NOTES

1. ALL DIMENSIONS TO F.O.F. UNO
2. SEE SHEET A1.11A FOR ENLARGED SECTOR ROOF PLANS
3. R1 ABOVE CONDITIONED SPACES, R2 ABOVE UNCONDITIONED SPACES, TYP.

NOTE:
SCALE INDICATED ON DRAWING
IS CORRECT IF DRAWING
BORDER IS 22" X 34".



PORTLAND
PARKS & RECREATION

Healthy Parks, Healthy Portland



503.525.3511
www.opsisarch.com
920 NORTHWEST SEVENTEENTH AVENUE
PORTLAND, OREGON 97208
copyright 2010 opsis architecture llp
ALL RIGHTS RESERVED

BID SET
10.04.2019



REGISTERED ARCHITECT
PAUL G. KINLEY
PORTLAND, OREGON
4589
STATE OF OREGON

Portland Parks and Recreation
Nick Fish, Commissioner - Adena Long, Director


Overall Roof Plan
Urban Forestry Maintenance Facility
10910 N Denver, Portland, OR 97217

DATE: 10/04/2019

SCALE: REFERENCE DETAILS

DRAWN BY: Opsis





SECTION:

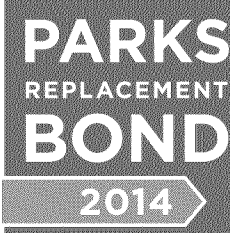

PARKS
REPLACEMENT
BOND
2014

A1.01


Job No.
4655-01

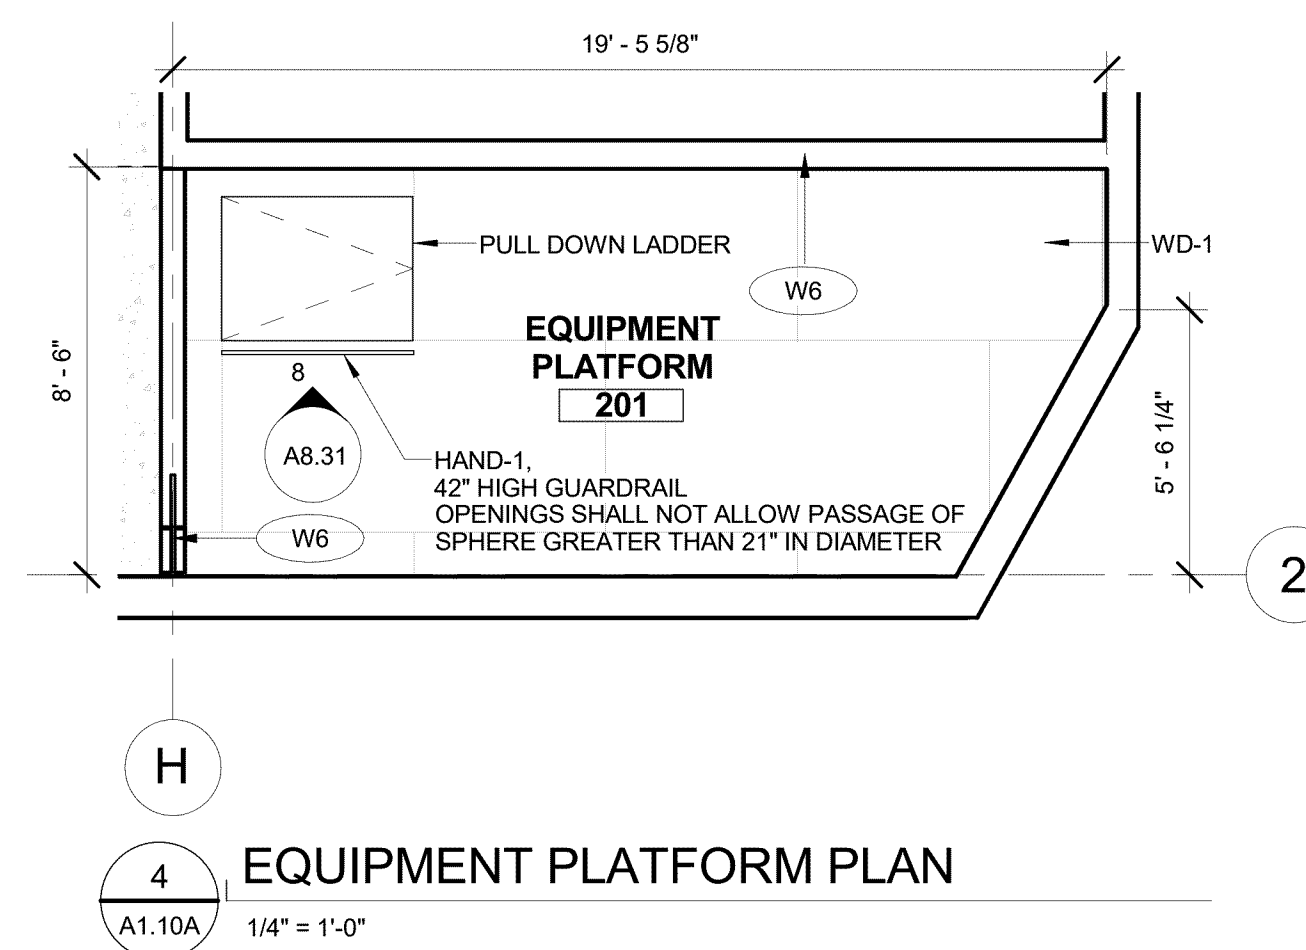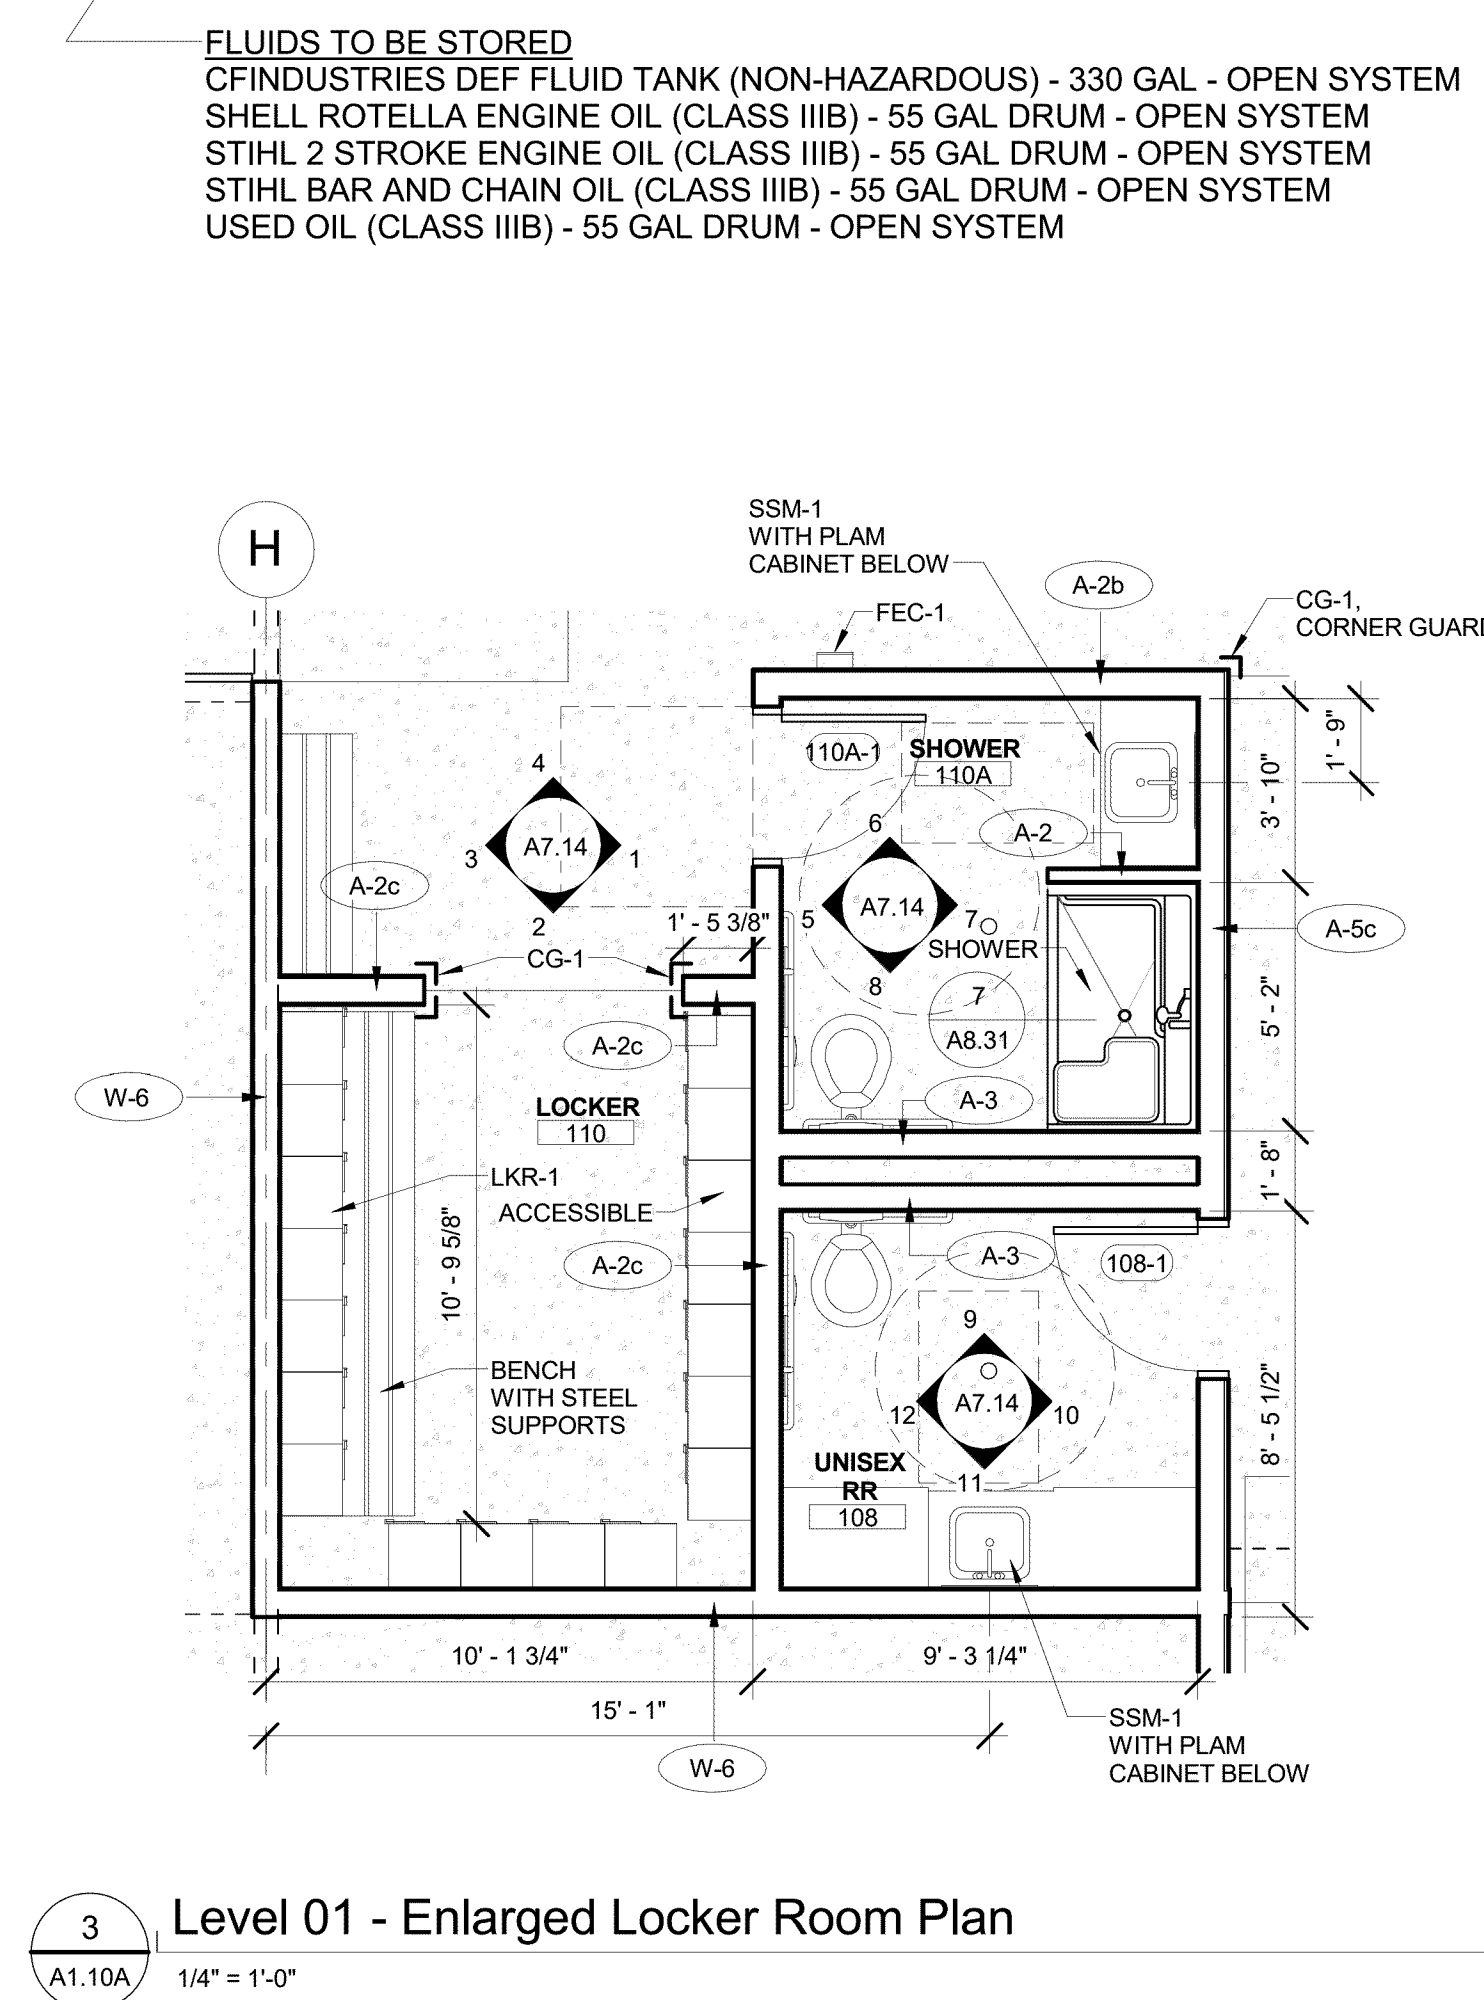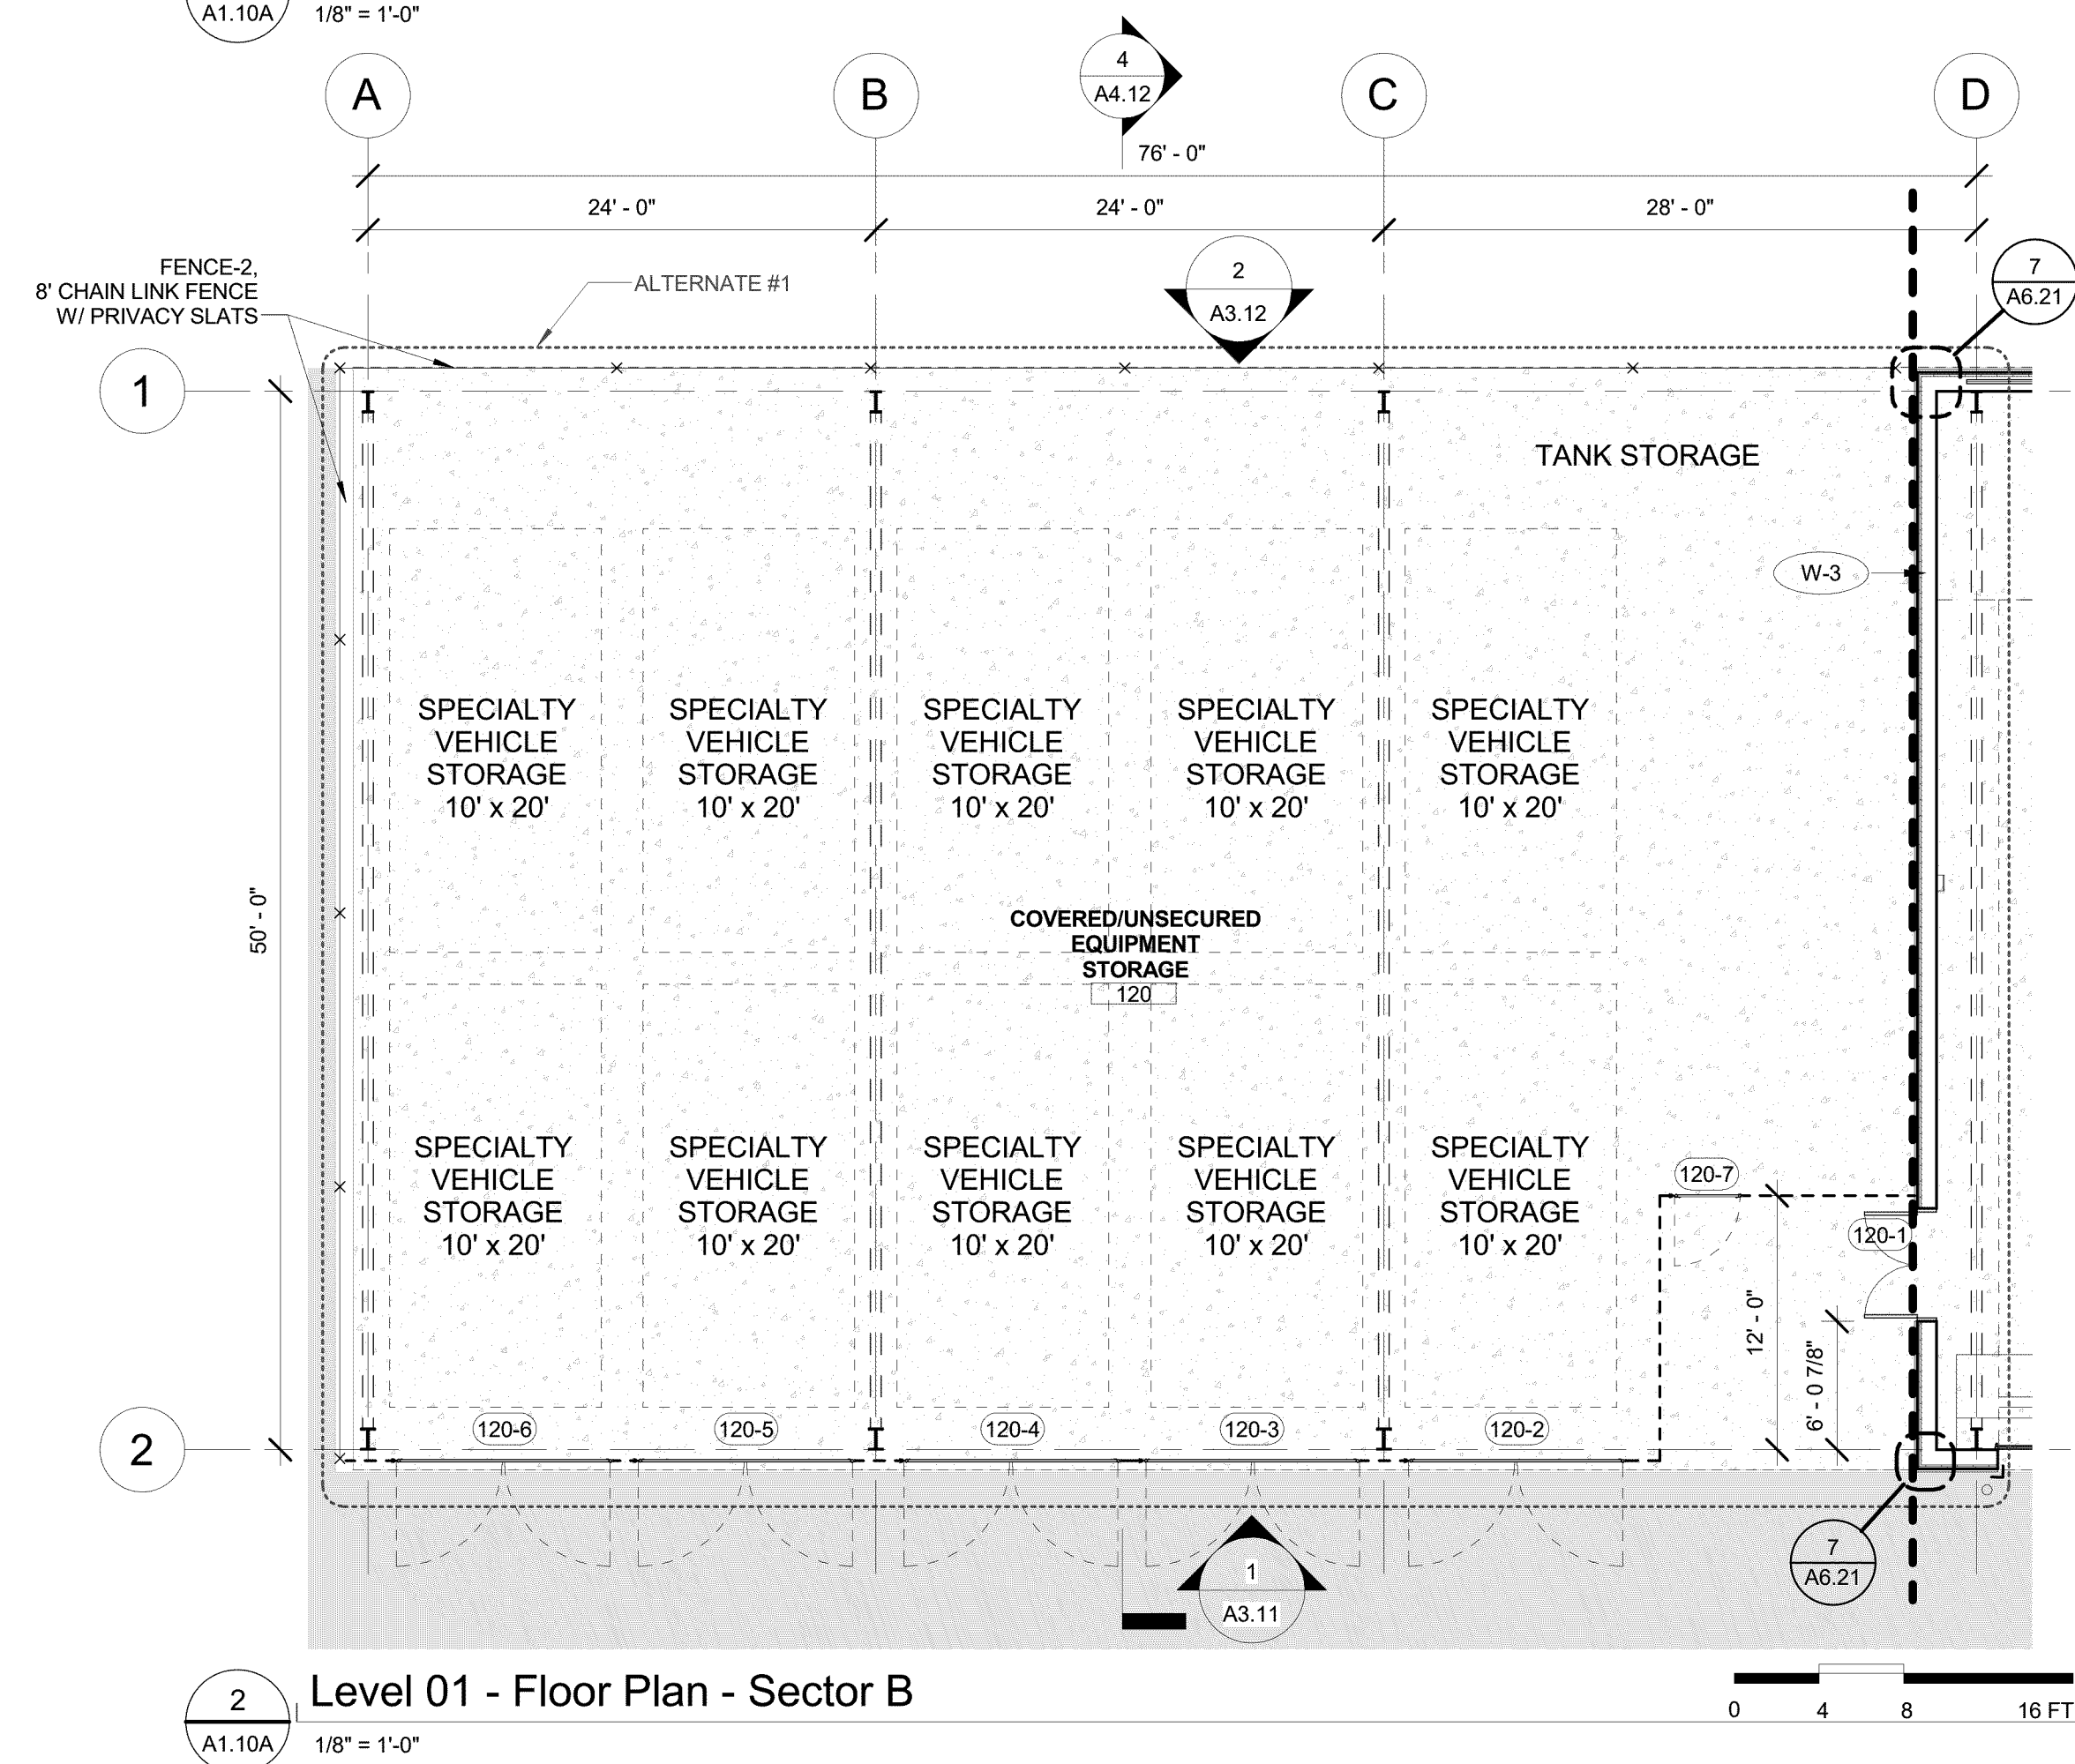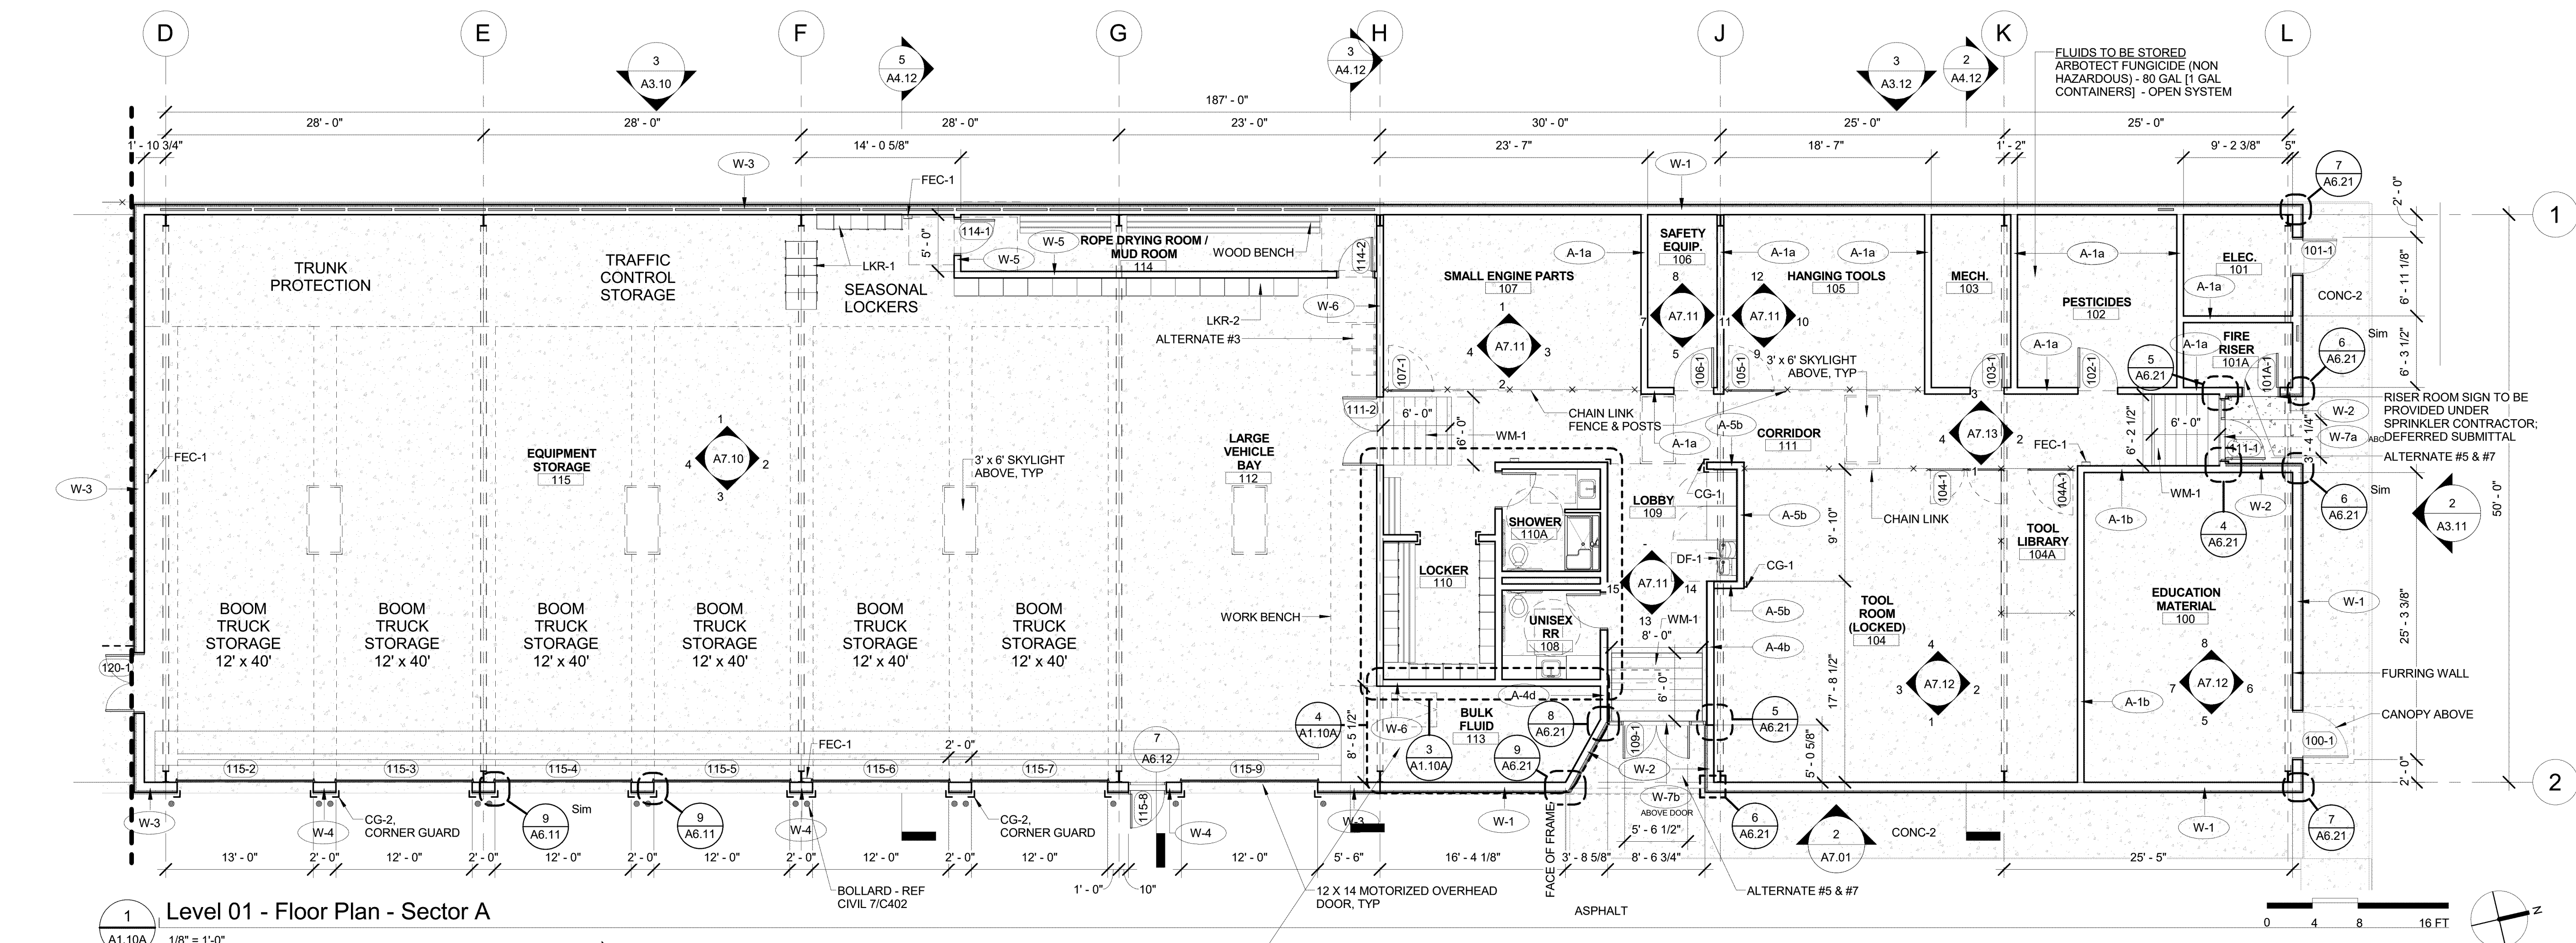



SHEET NOTES

1. ALL DIMENSIONS TO F.O.F, UNO
2. REFERENCE SHEET A1.00 FOR OVERALL FLOOR PLAN
3. FLOOR FINISH CONC-1 U.N.O.

PARTITION TYPE PLAN SYMBOL

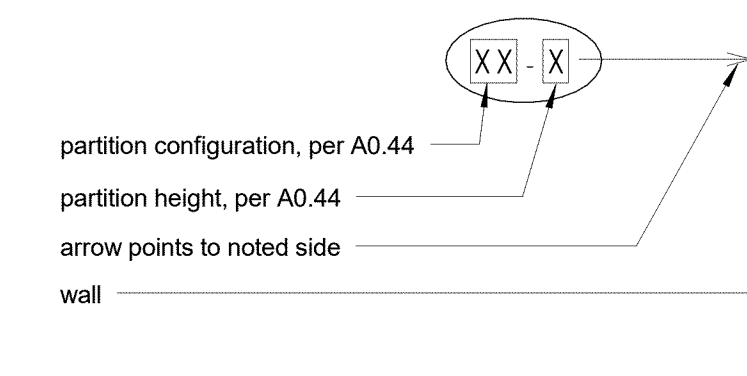

NOTE:
SCALE INDICATED ON DRAWING
IS CORRECT IF DRAWING
BORDER IS 22" X 34".

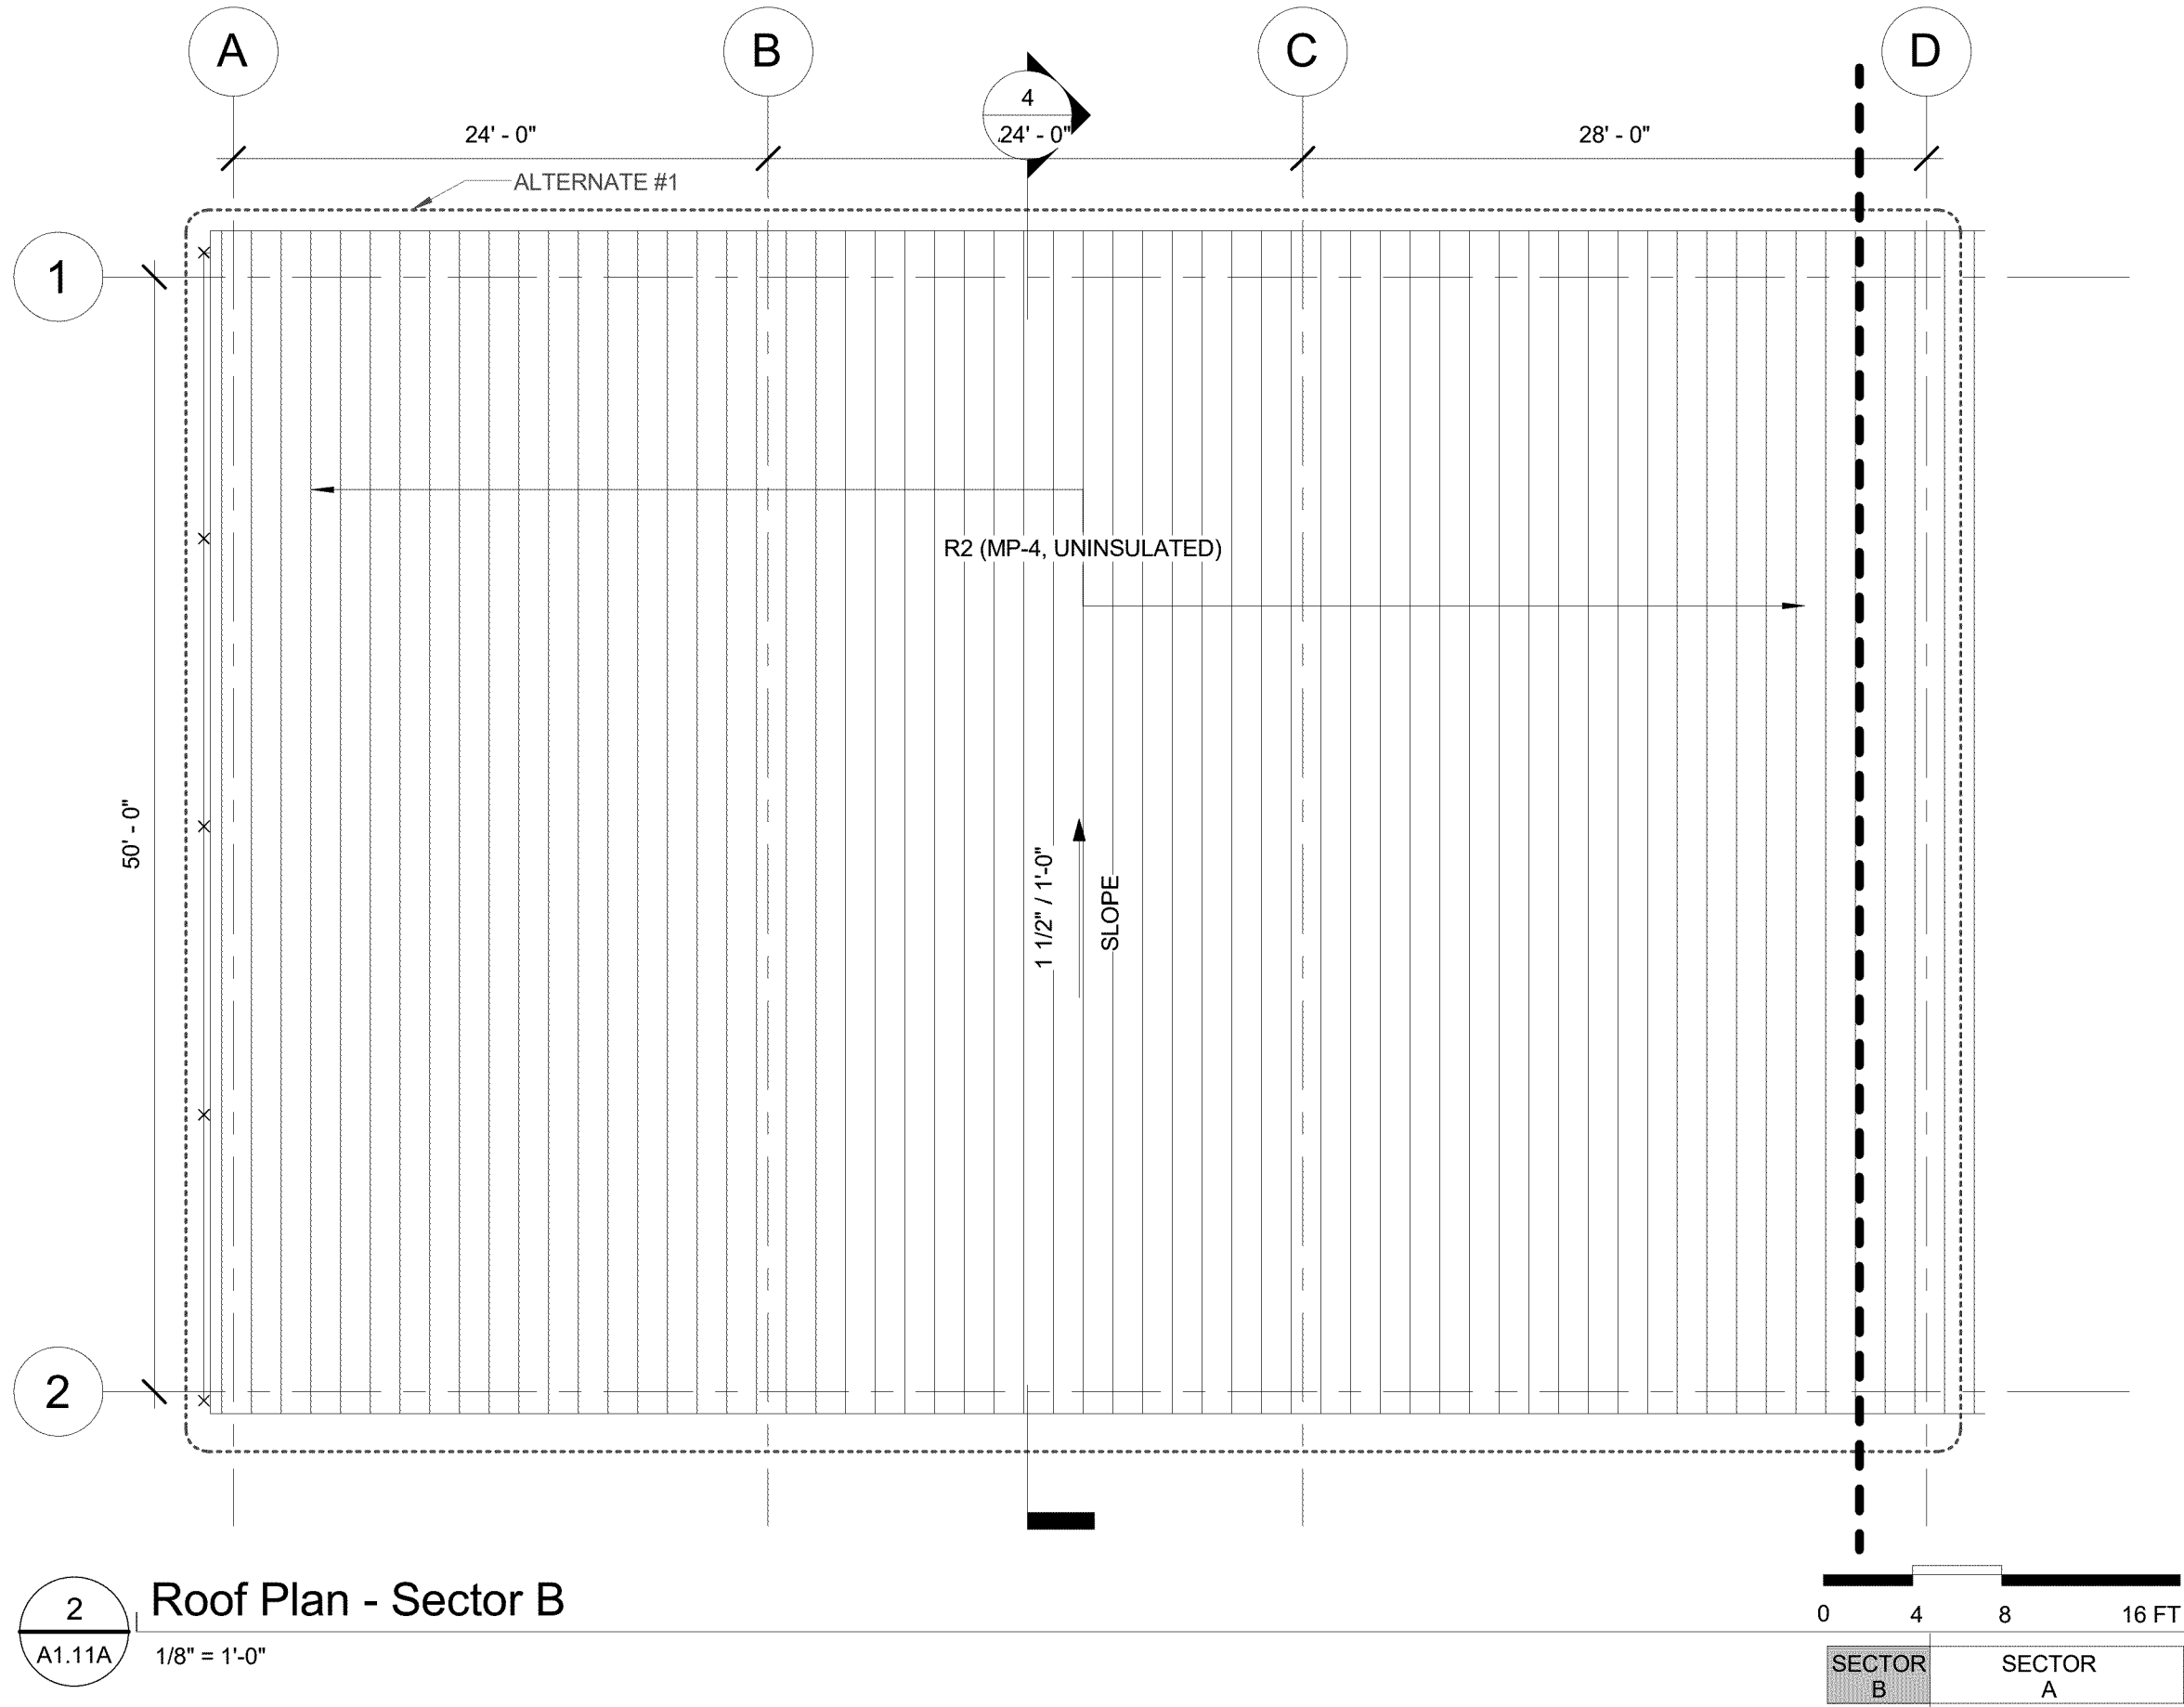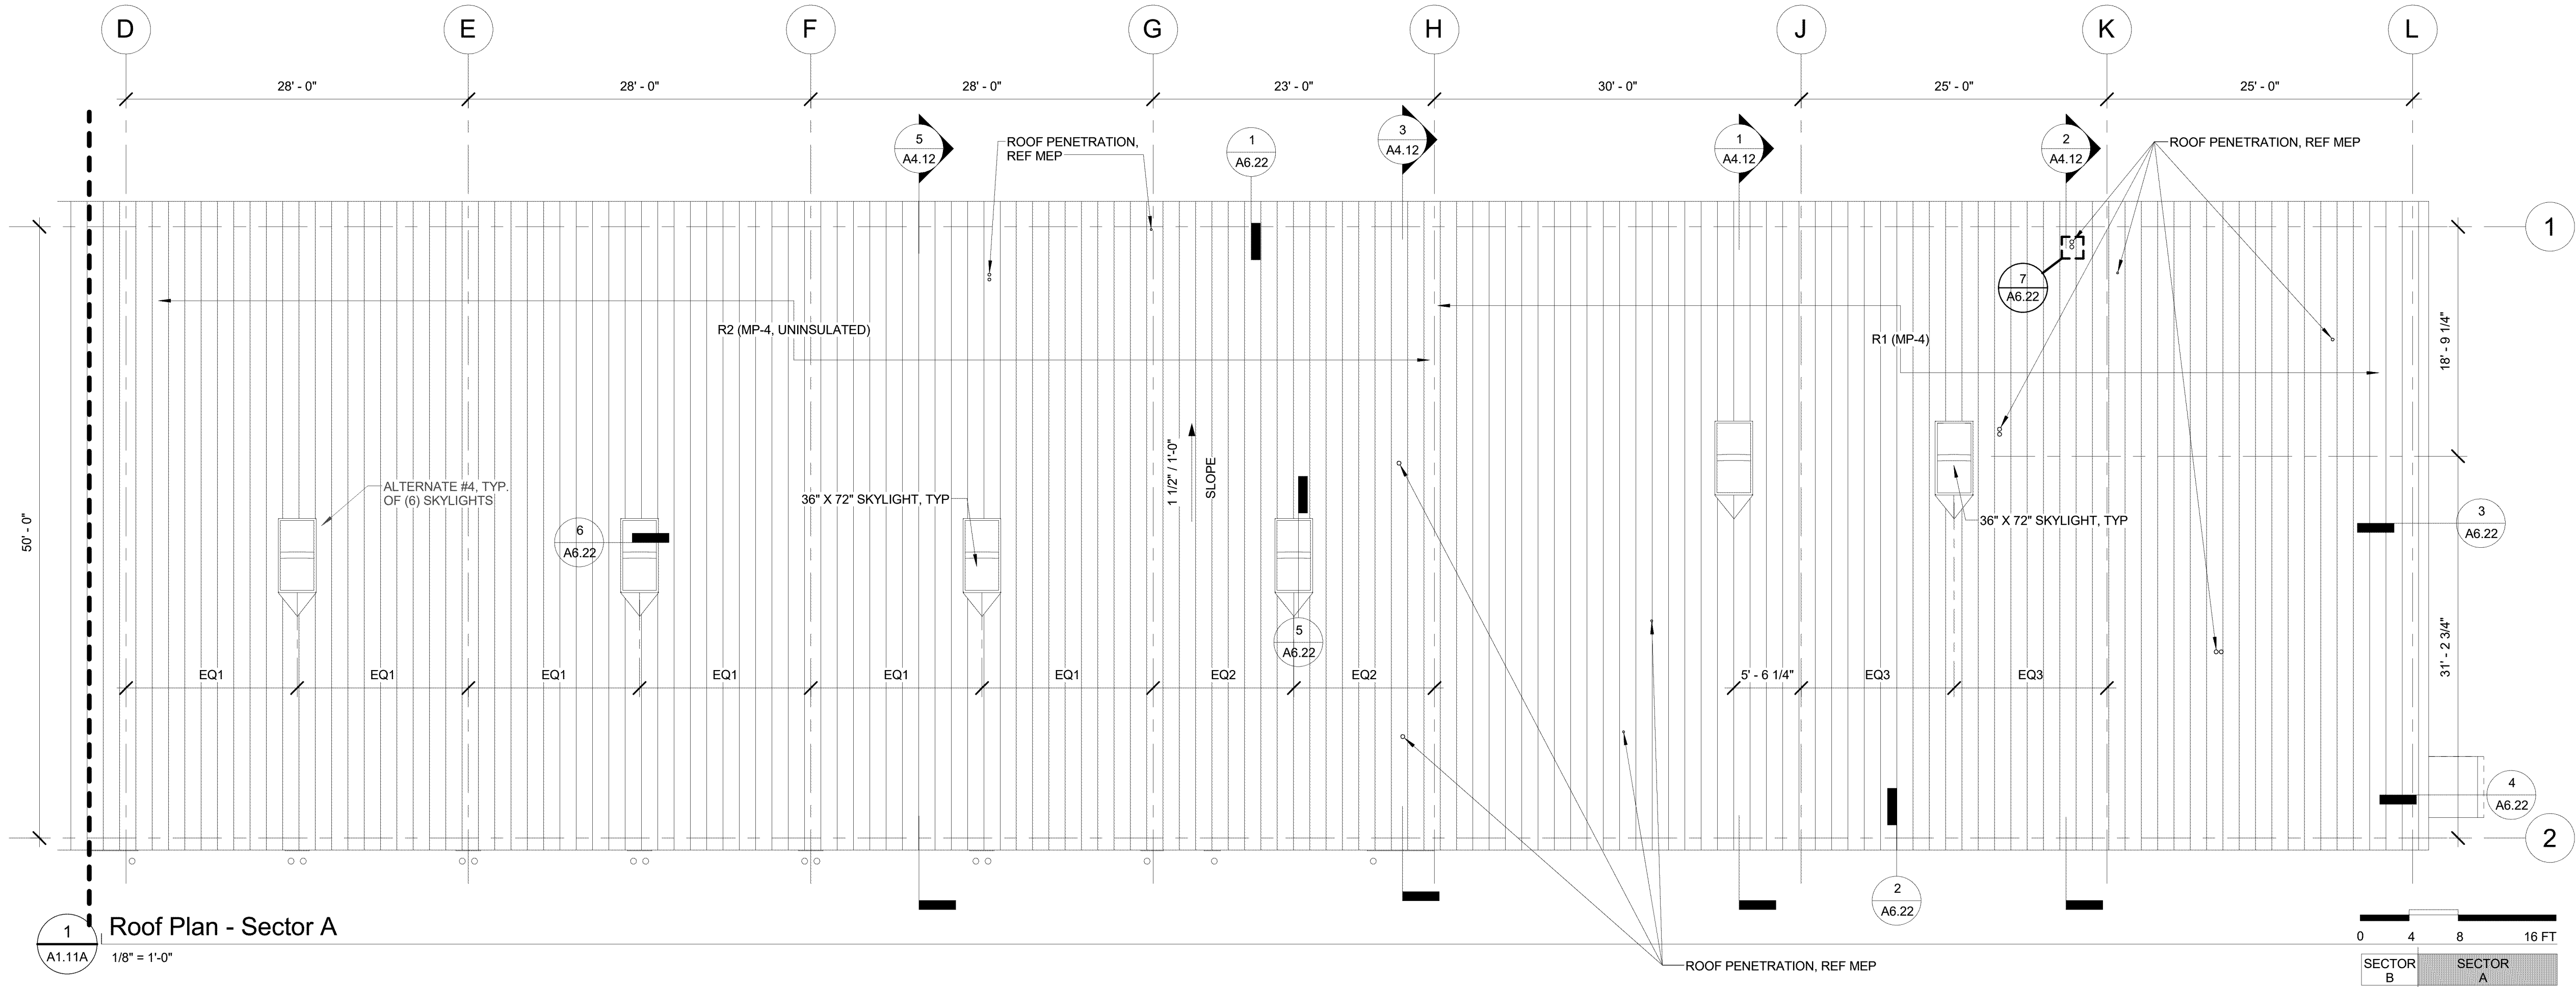


SHEET NOTES

1. ALL DIMENSIONS TO CENTER LINE OF STRUCT.
 2. REFERENCE SHEET A1.00 FOR OVERALL FLOOR PLAN


NOTE:
 SCALE INDICATED ON DRAWING
 IS CORRECT IF DRAWING
 BORDER IS 22" X 34".

REVISIONS

DATE	DESCRIPTION	BY

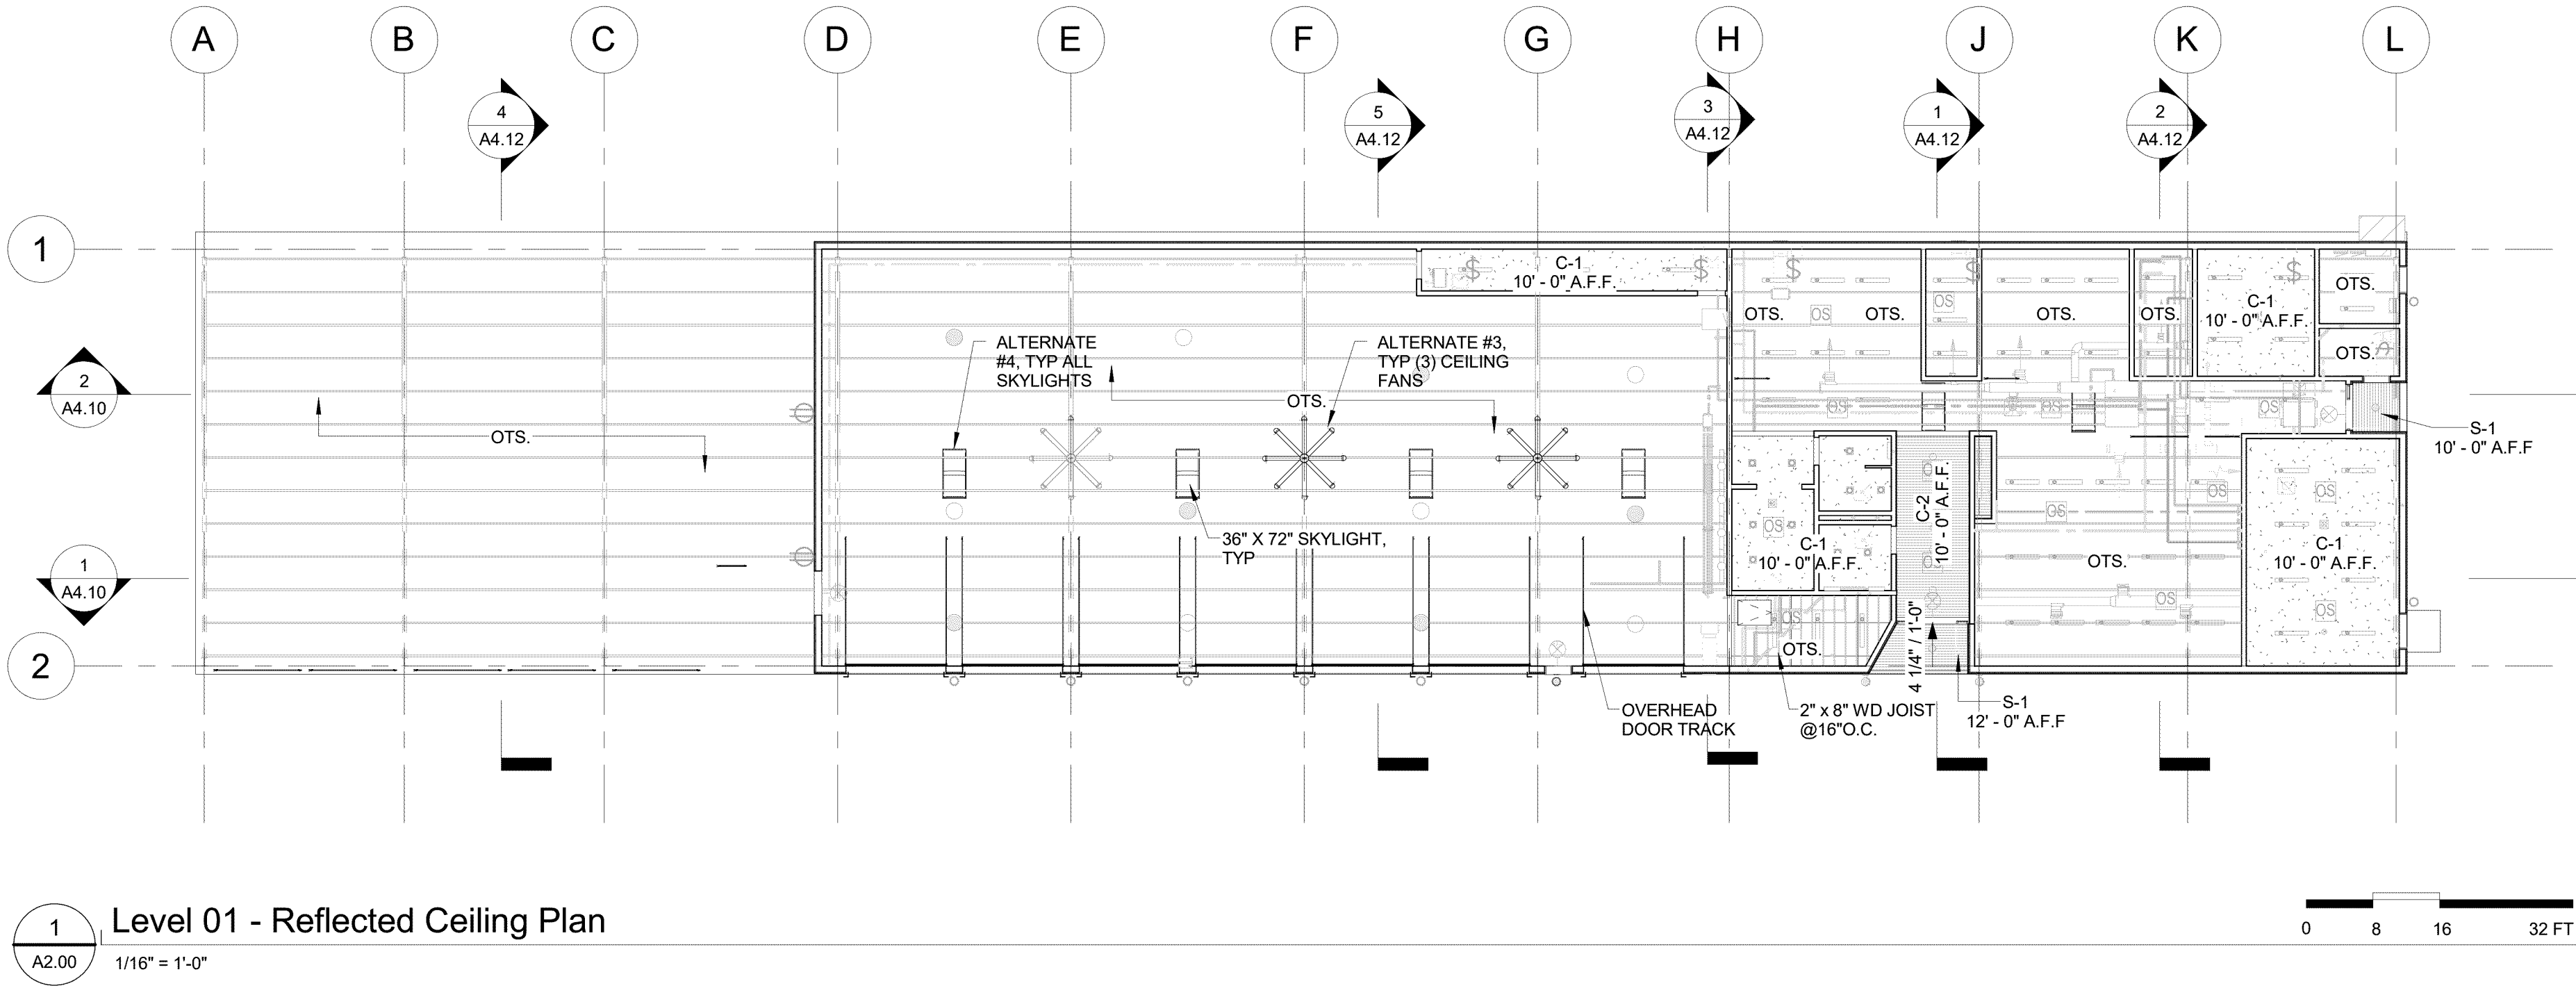

1
A2.00
Level 01 - Reflected Ceiling Plan
1/16" = 1'-0"

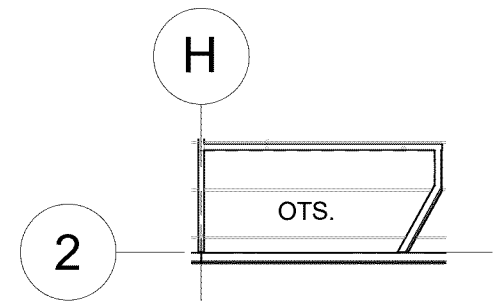

2
A2.00
Equipment Platform - Reflected Ceiling Plan
1/16" = 1'-0"

SHEET NOTES

- ALL DIMENSIONS TO F.O.F. UNO
- REFERENCE ELECTRICAL FOR LIGHTING

Ceiling Legend

	C-1 - GWB CEILING(GWB-3)
	C-2 - RECLAIMED BARN WOOD CEILING(WD-4) /
	S-1 - RECLAIMED BARN WOOD SOFFIT(WS-1)
	OTS (OPEN TO STRUCT.)

LIGHTING

	EXIT SIGN CEILING MOUNTED, ARROW(S) INDICATES DIRECTION IF SHOWN
	EXIT SIGN WALL MOUNTED, ARROW(S) INDICATES DIRECTION IF SHOWN
	RECESSED 1' X 4' LUMINAIRE CONNECTED TO EMERGENCY/LIFE SAFETY CIRCUIT OR WITH INTEGRAL EMERGENCY BATTERY CONNECTED TO UNSWITCHED CIRCUIT
	RECESSED 2' X 2' LUMINAIRE CONNECTED TO EMERGENCY/LIFE SAFETY CIRCUIT OR WITH INTEGRAL EMERGENCY BATTERY CONNECTED TO UNSWITCHED CIRCUIT
	RECESSED LUMINAIRE
	SURFACE MOUNTED 2' X 2' LUMINAIRE CONNECTED TO EMERGENCY/LIFE SAFETY CIRCUIT OR WITH INTEGRAL EMERGENCY BATTERY CONNECTED TO UNSWITCHED CIRCUIT
	SURFACE OR PENDANT MOUNTED 1' X 4' LUMINAIRE
	SURFACE OR PENDANT MOUNTED 1' X 8' LUMINAIRE
	SURFACE OR PENDANT MOUNTED LUMINAIRE CONNECTED TO EMERGENCY/LIFE SAFETY CIRCUIT OR WITH INTEGRAL EMERGENCY BATTERY CONNECTED TO UNSWITCHED CIRCUIT
	SURFACE OR PENDANT MOUNTED STRIPLIGHT
	WALL MOUNTED LUMINAIRE
	AREA LUMINAIRE ARM MOUNTED WITH POLE AND CONCRETE BASE. NUMBER OF HEADS AND CONFIGURATION INDICATED ON PLANS.

CONTROL SYMBOLS

	CARBON MONOXIDE SENSOR
	SPACE AIR TEMPERATURE SENSOR
	DAMPERS
	MOTORIZED DAMPER
	VOLUME DAMPER
	DIFFUSERS AND GRILLES
	DIFFUSER OR GRILLE IDENTIFICATION
	EXHAUST AIR
	RETURN AIR
	RETURN/EXHAUST AIR FLOW
	SUPPLY AIR
	SUPPLY AIR FLOW

Portland Parks and Recreation

Nick Fish, Commissioner - Adena Long, Director

Overall Level 01 Reflected Ceiling Plan Urban Forestry Maintenance Facility

PROJECT MANAGER: ROBIN LAUGHLIN

DRAWN BY: Opsis

SECTION:

SCALE: REFERENCE DETAILS

DATE: 10/04/2019

REVISIONS

DATE	DESCRIPTION	BY



A2.00
Job No.
4655-01

NOTE:
SCALE INDICATED ON DRAWING
IS CORRECT IF DRAWING
BORDER IS 22" X 34".

REVISIONS


DATE	DESCRIPTION	BY




A3.10

Job No.
4655-01


NOTE:
SCALE INDICATED ON DRAWING
IS CORRECT IF DRAWING
BORDER IS 22" X 34".

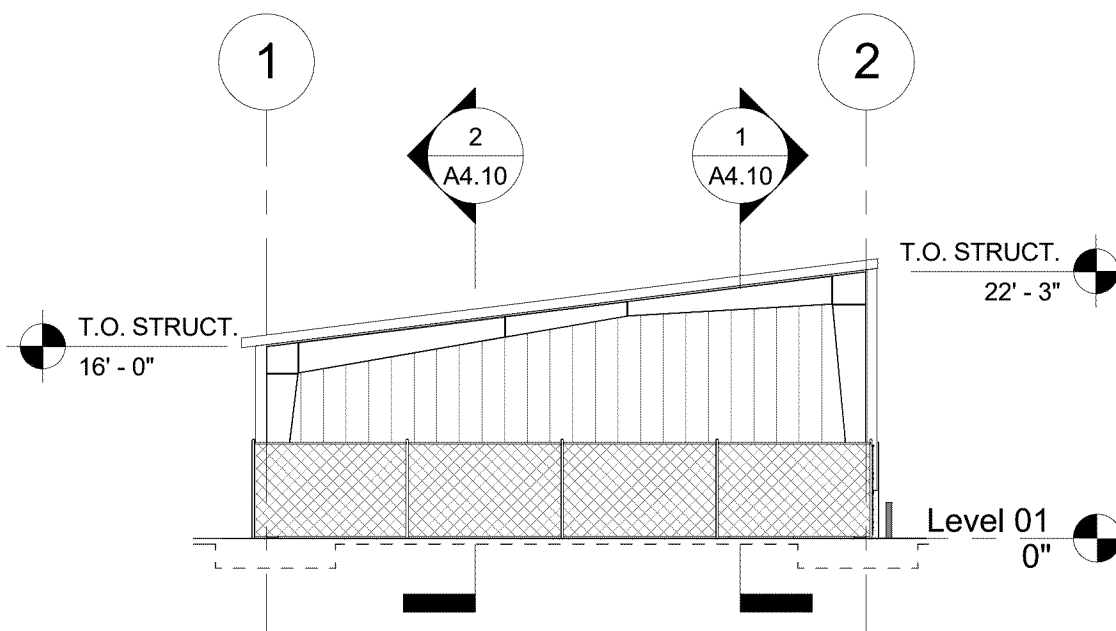


1 South Elevation
A3.10 1/16" = 1'-0"

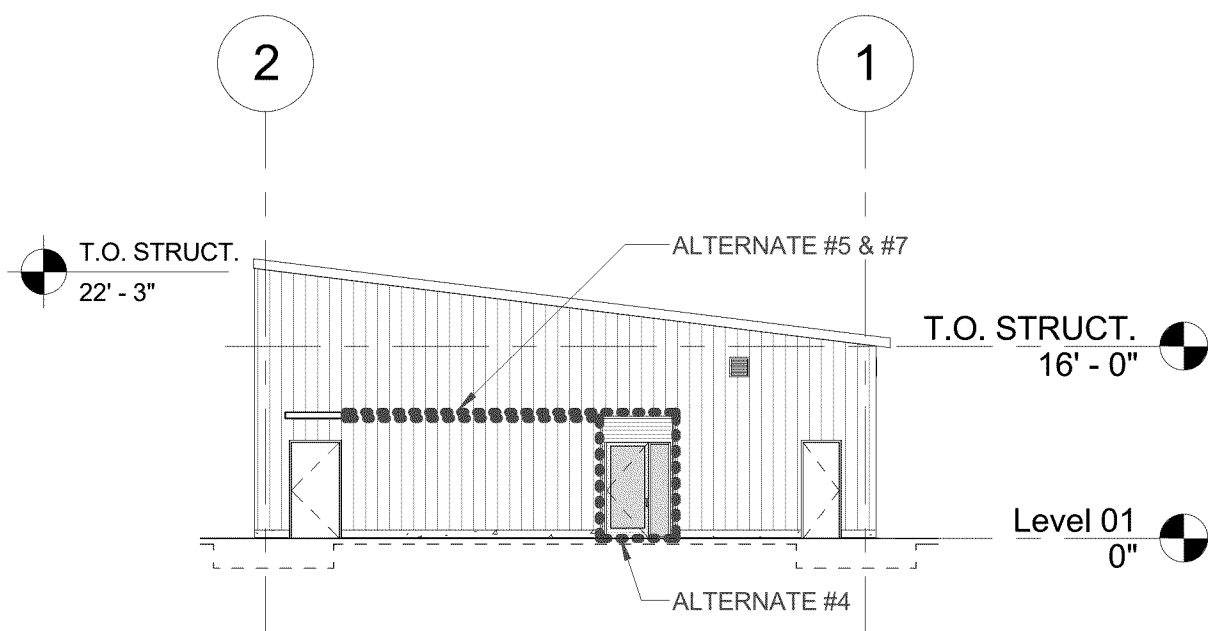

2 North Elevation
A3.10 1/16" = 1'-0"

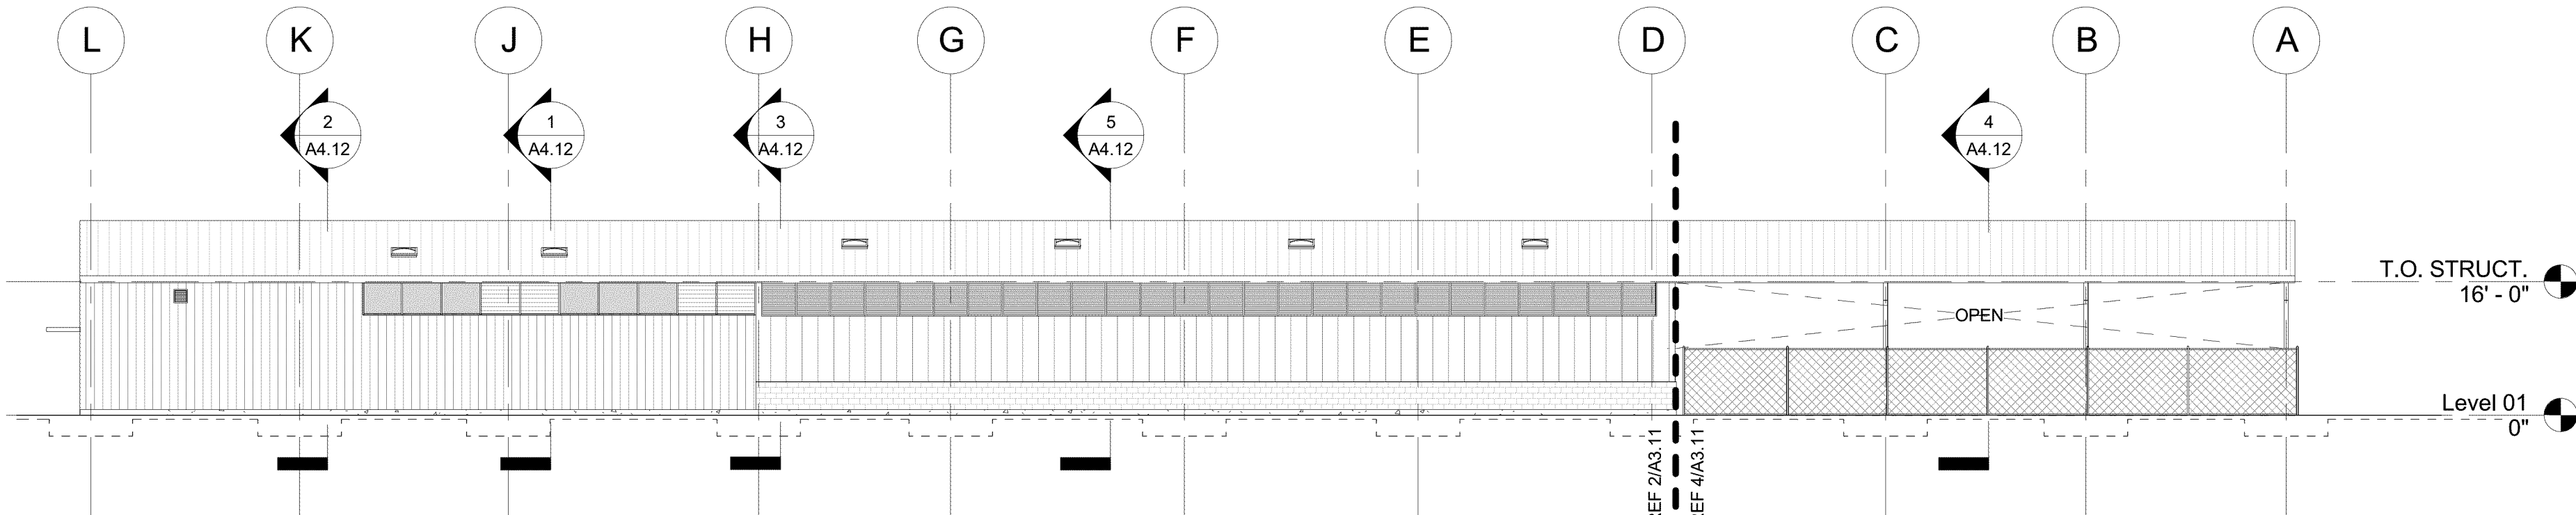


3 Overall - West
A3.10 1/16" = 1'-0"

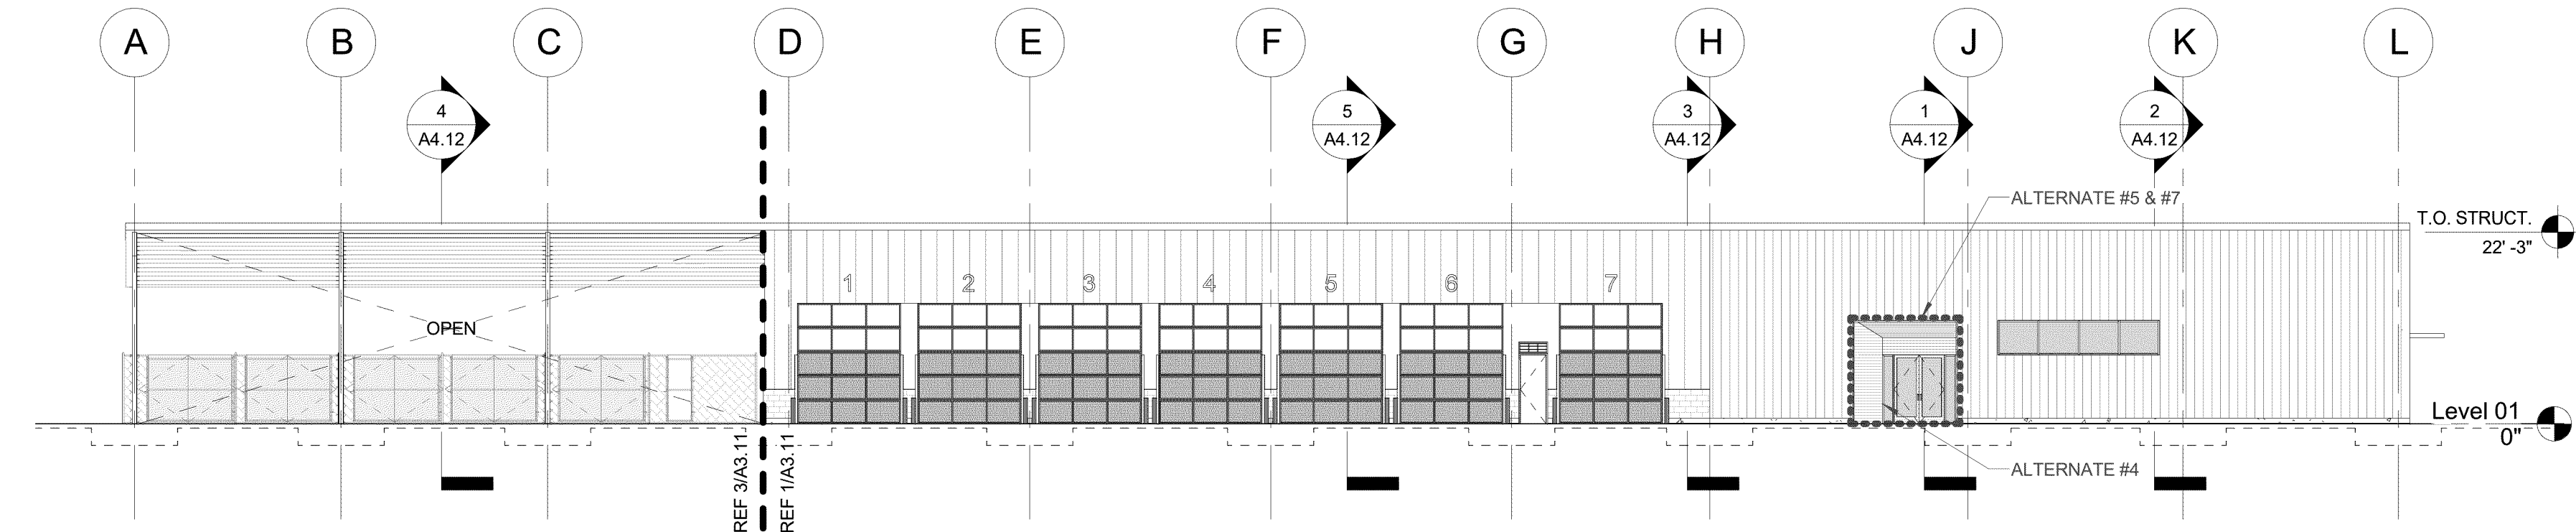


4 Overall - East
A3.10 1/16" = 1'-0"




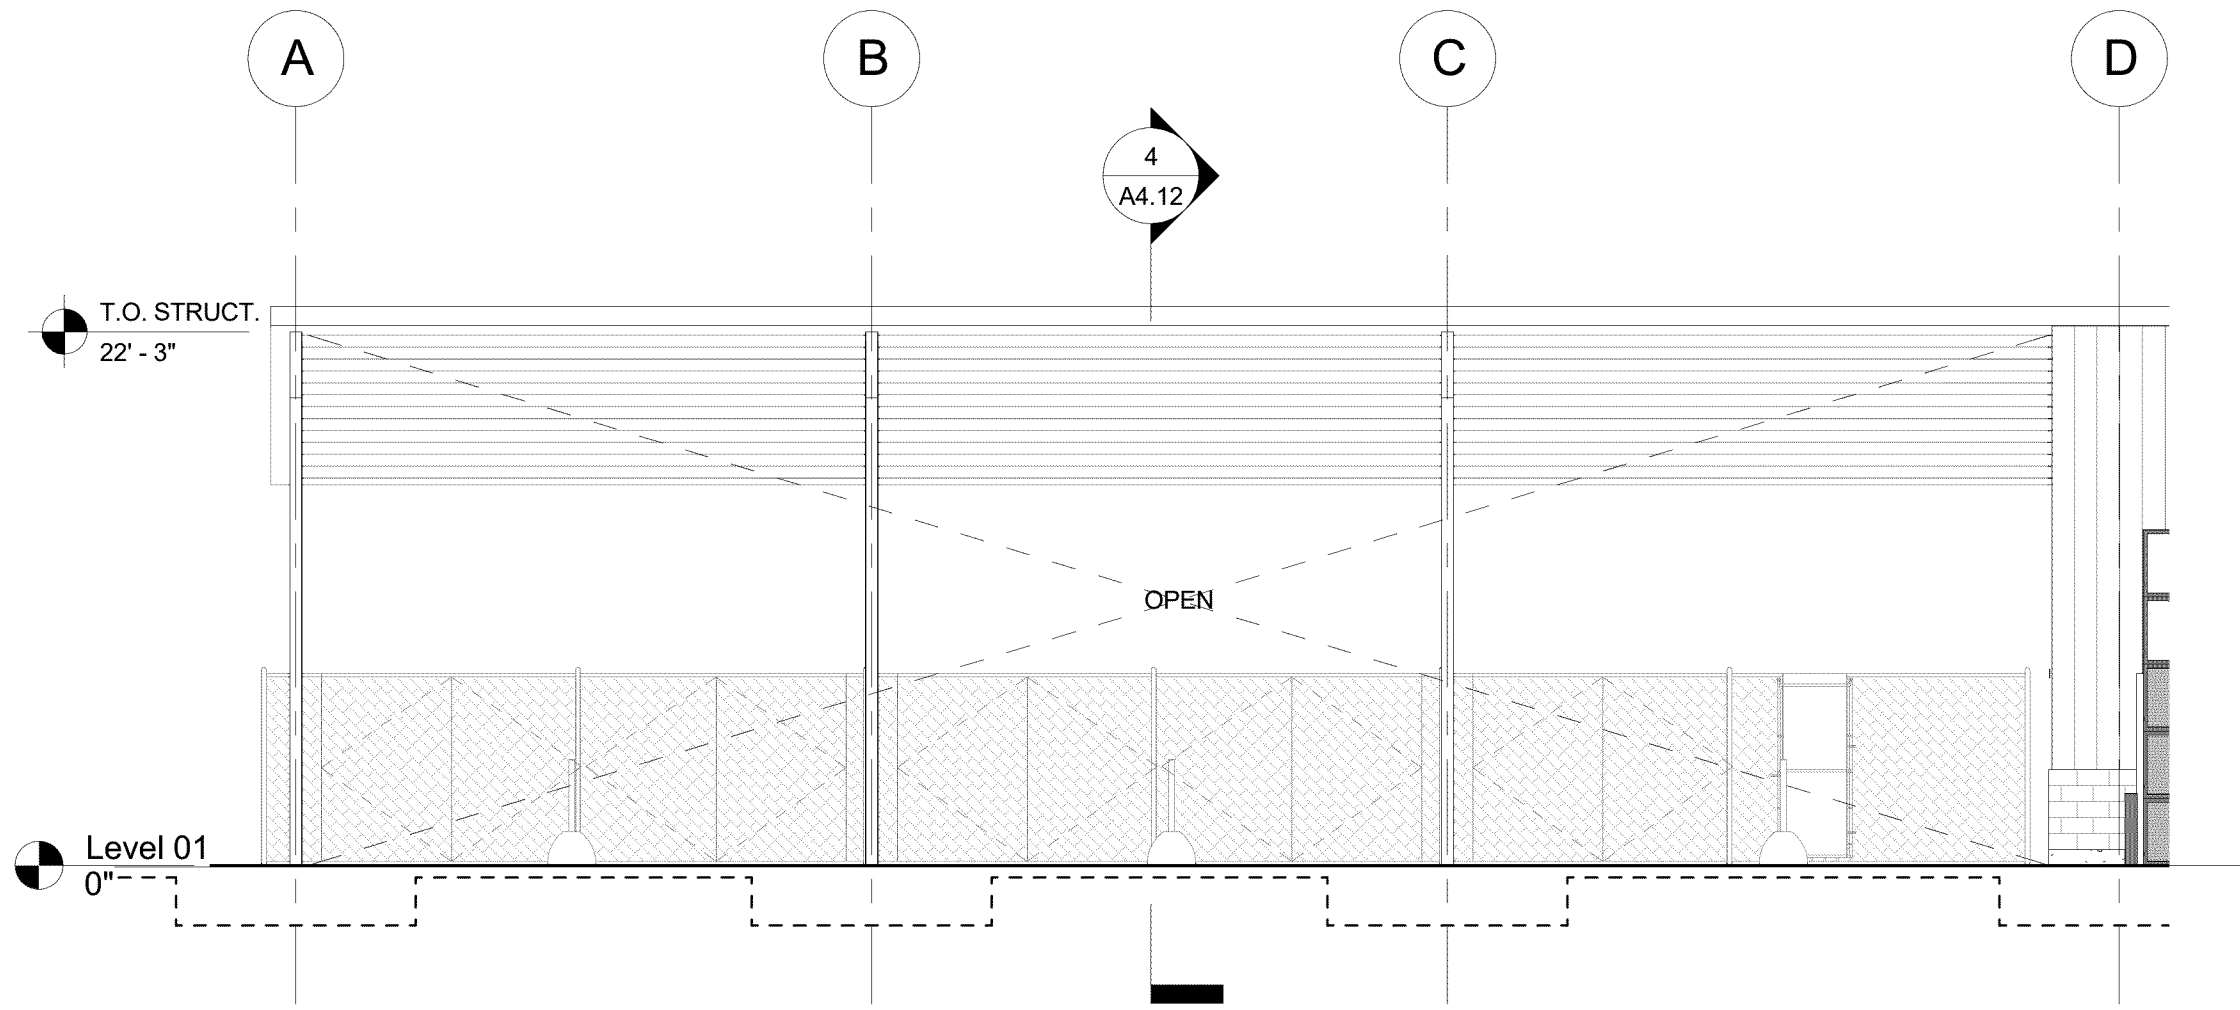

1 East Elevation - Sector B
A3.11 1/8" = 1'-0"

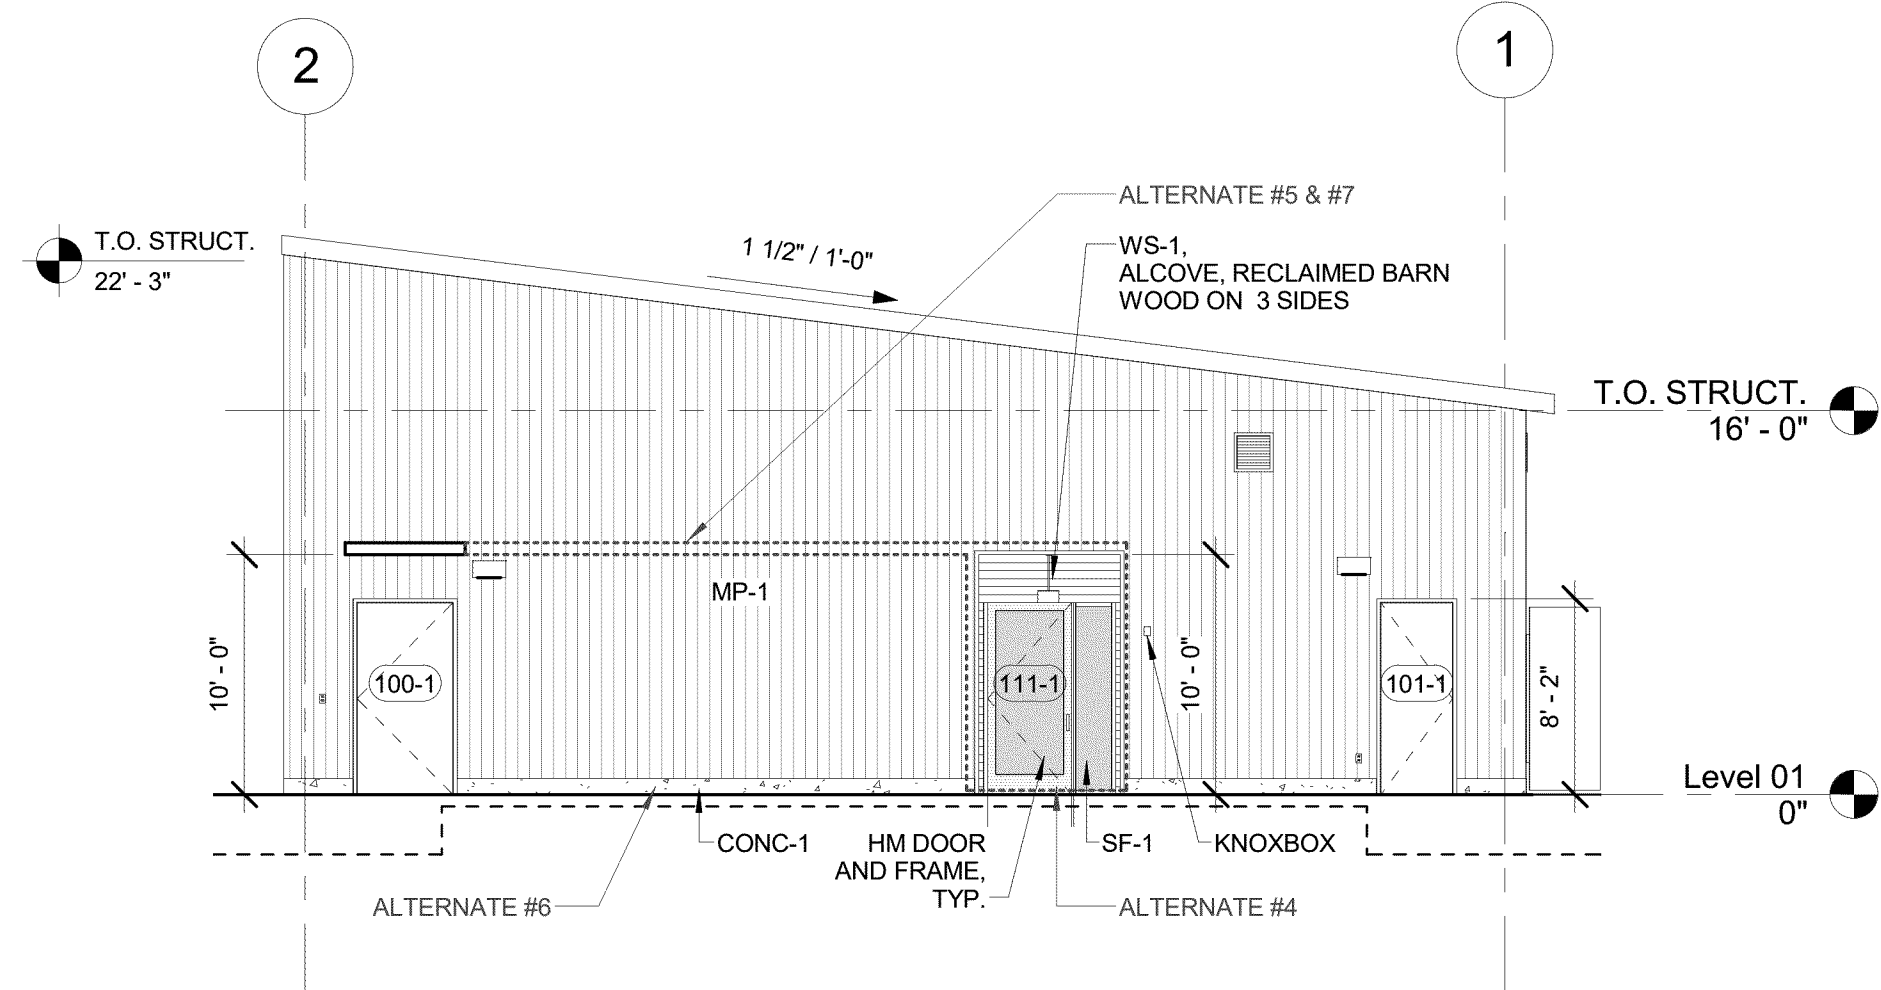

2 North Elevation
A3.11 1/8" = 1'-0"

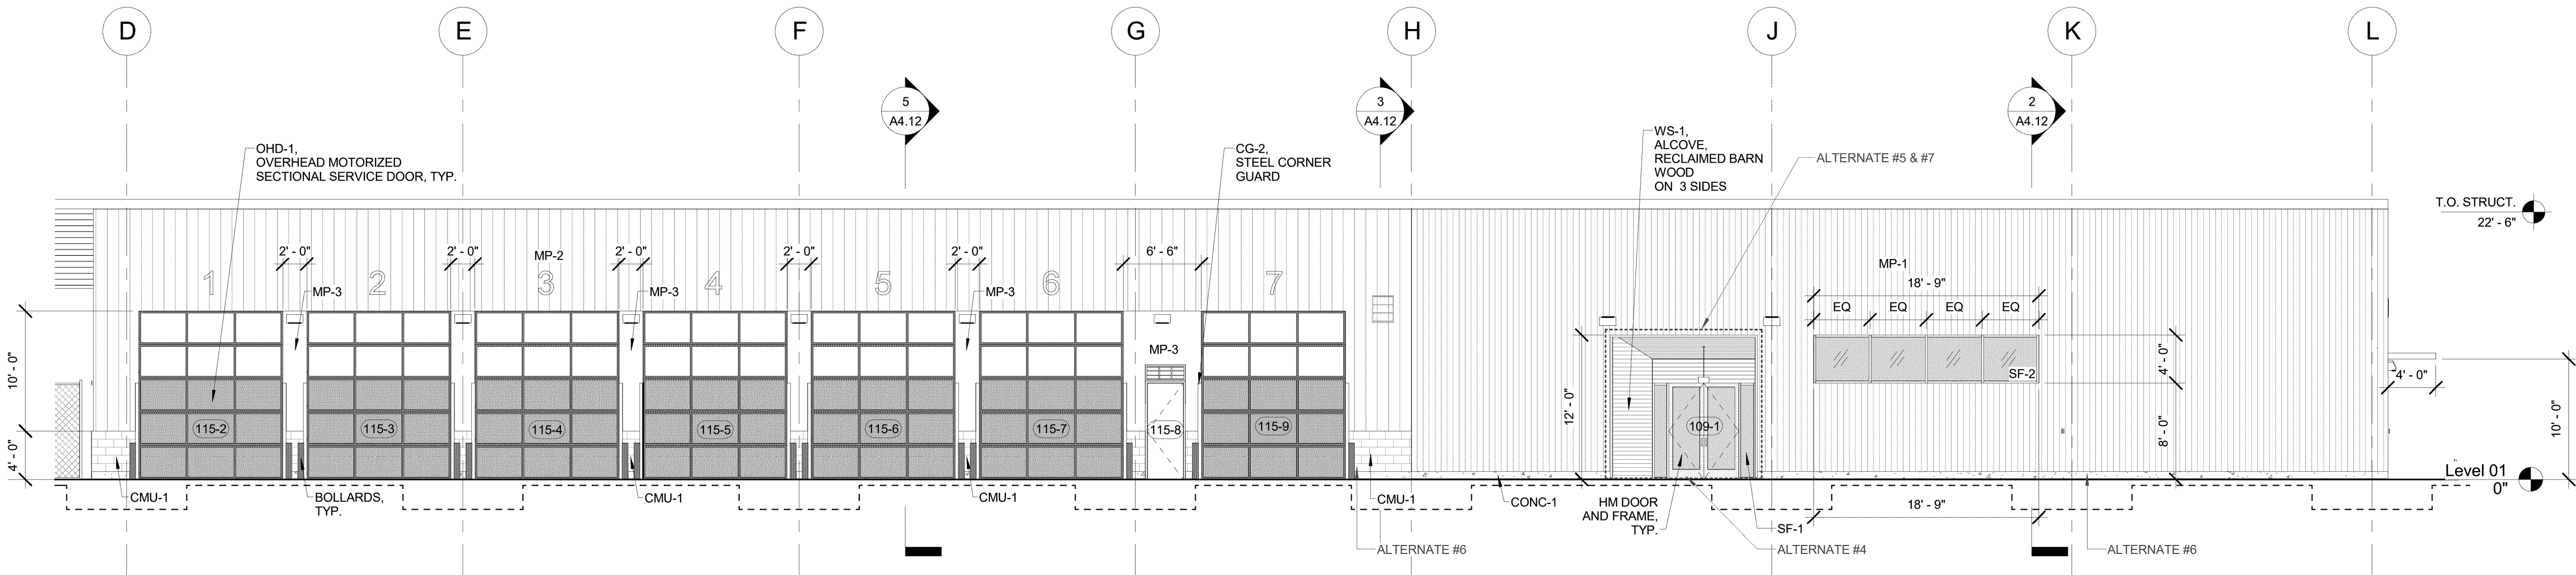

3 East Elevation - Sector A
A3.11 1/8" = 1'-0"

Material Legend

	MP-1 - METAL PANEL		MP-3 - METAL PANEL
	MP-2 - METAL PANEL		CMU-1 - CONCRETE MASONRY UNIT
	WS-1 - RECLAIMED WOOD SIDING		MP-4 - METAL PANEL





SHEET NOTES

- ALL DIMENSIONS TO F.O.F. UNO
- REFERENCE SHEET A1.10A FOR ENLARGED SECTOR PLANS

NOTE:
SCALE INDICATED ON DRAWING
IS CORRECT IF DRAWING
BORDER IS 22" X 34".

REVISIONS

DATE	DESCRIPTION	BY

 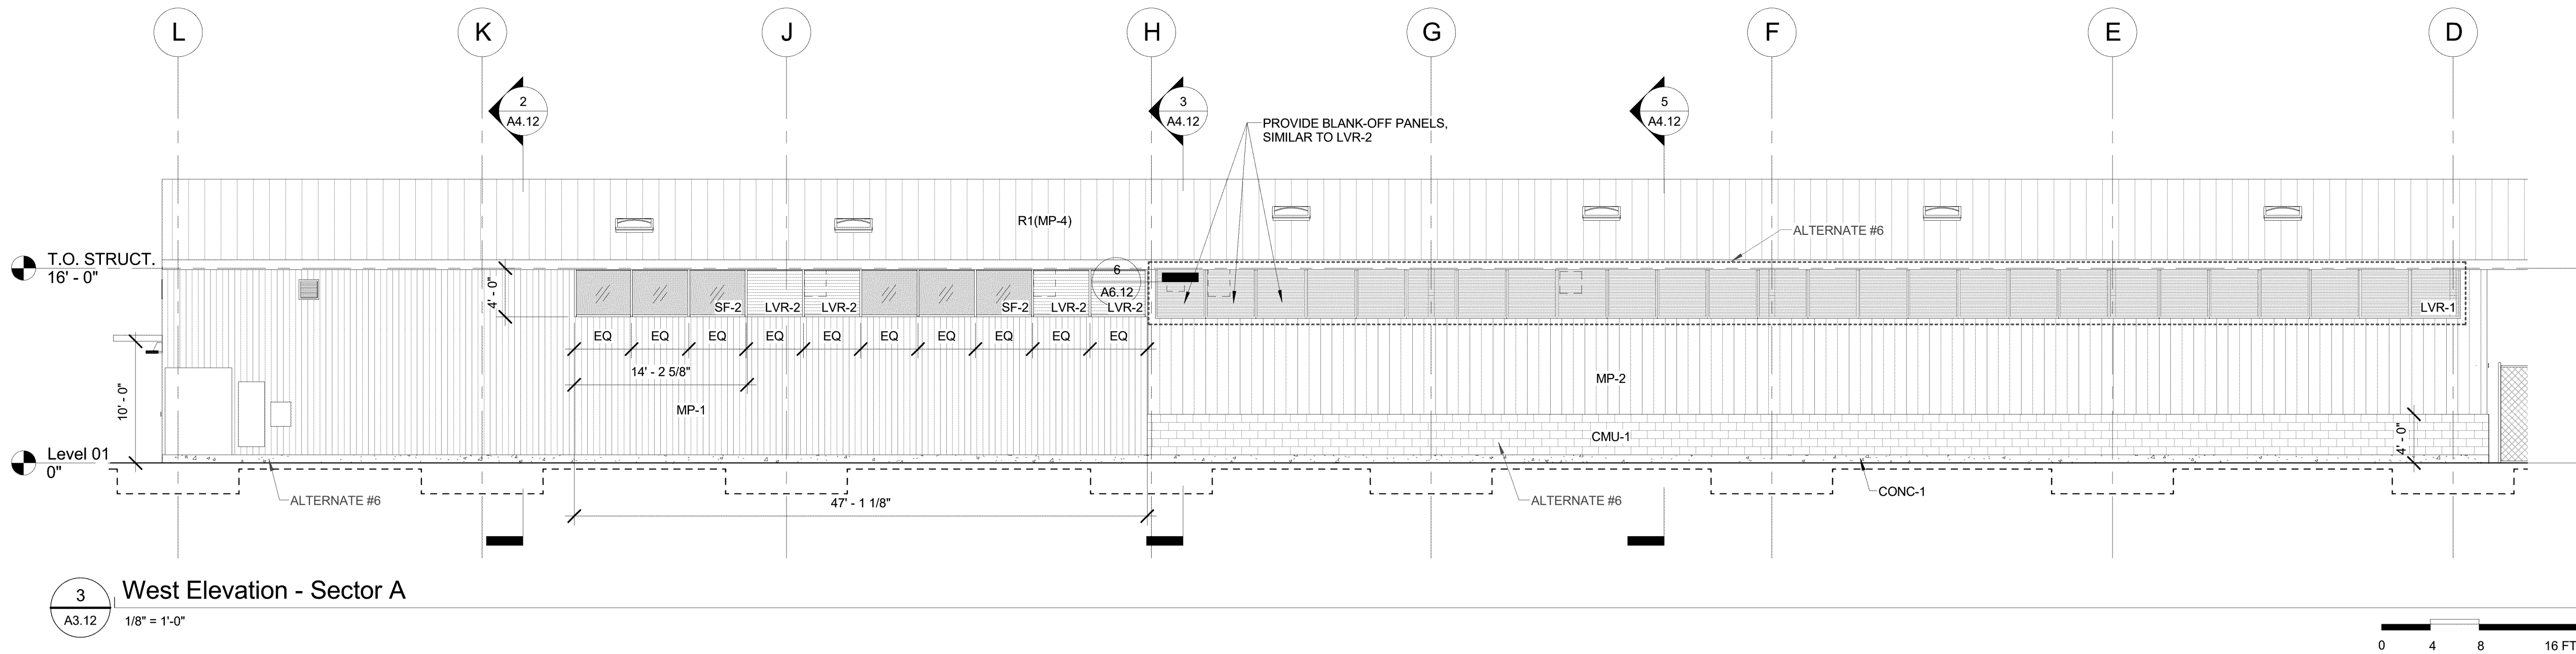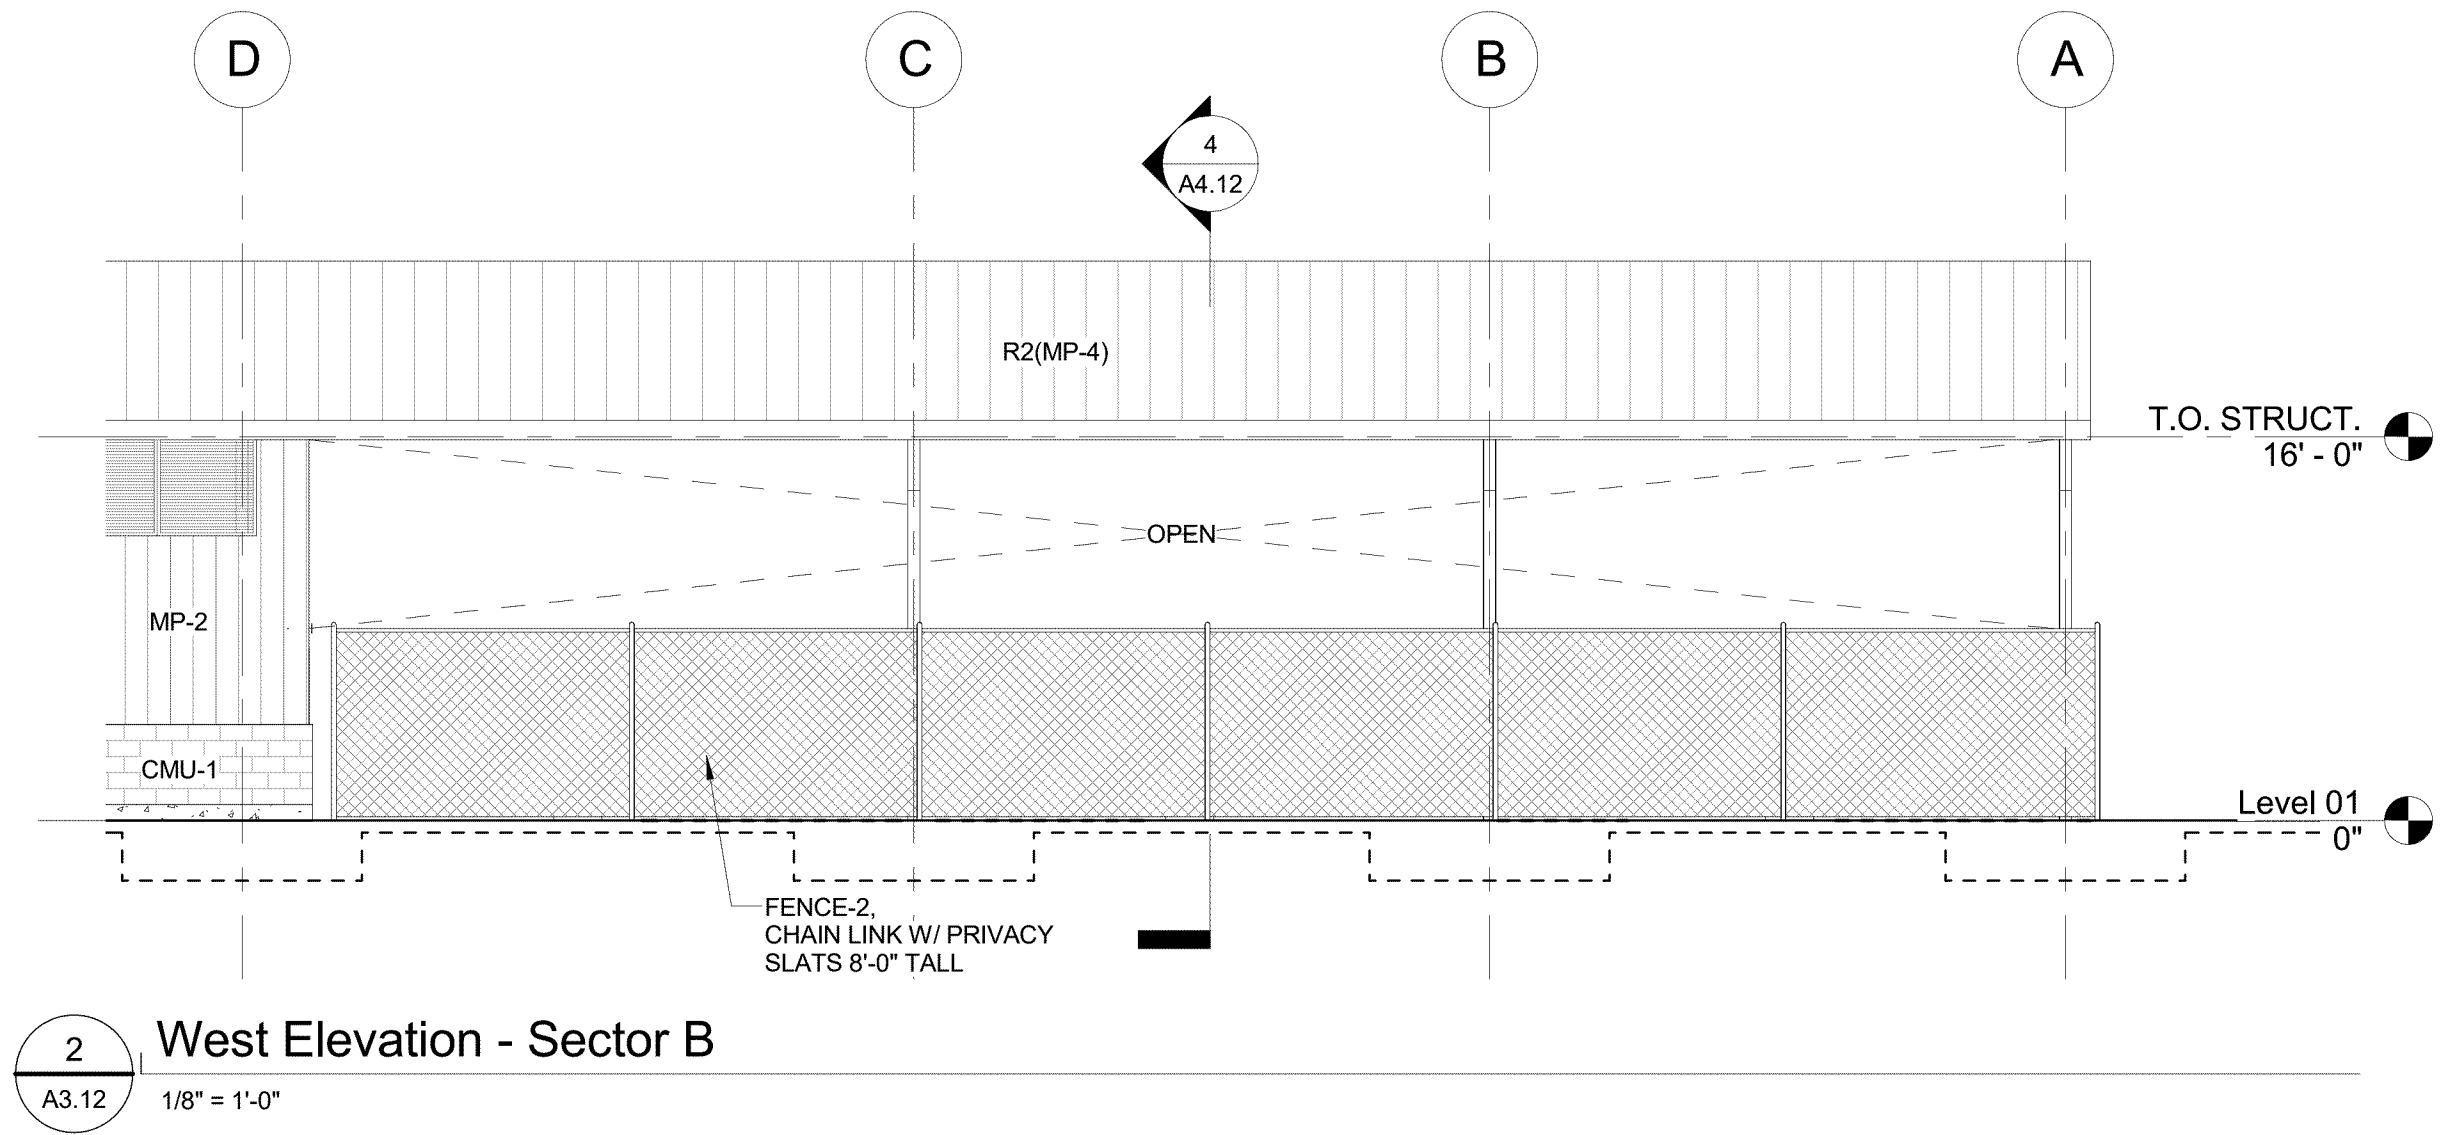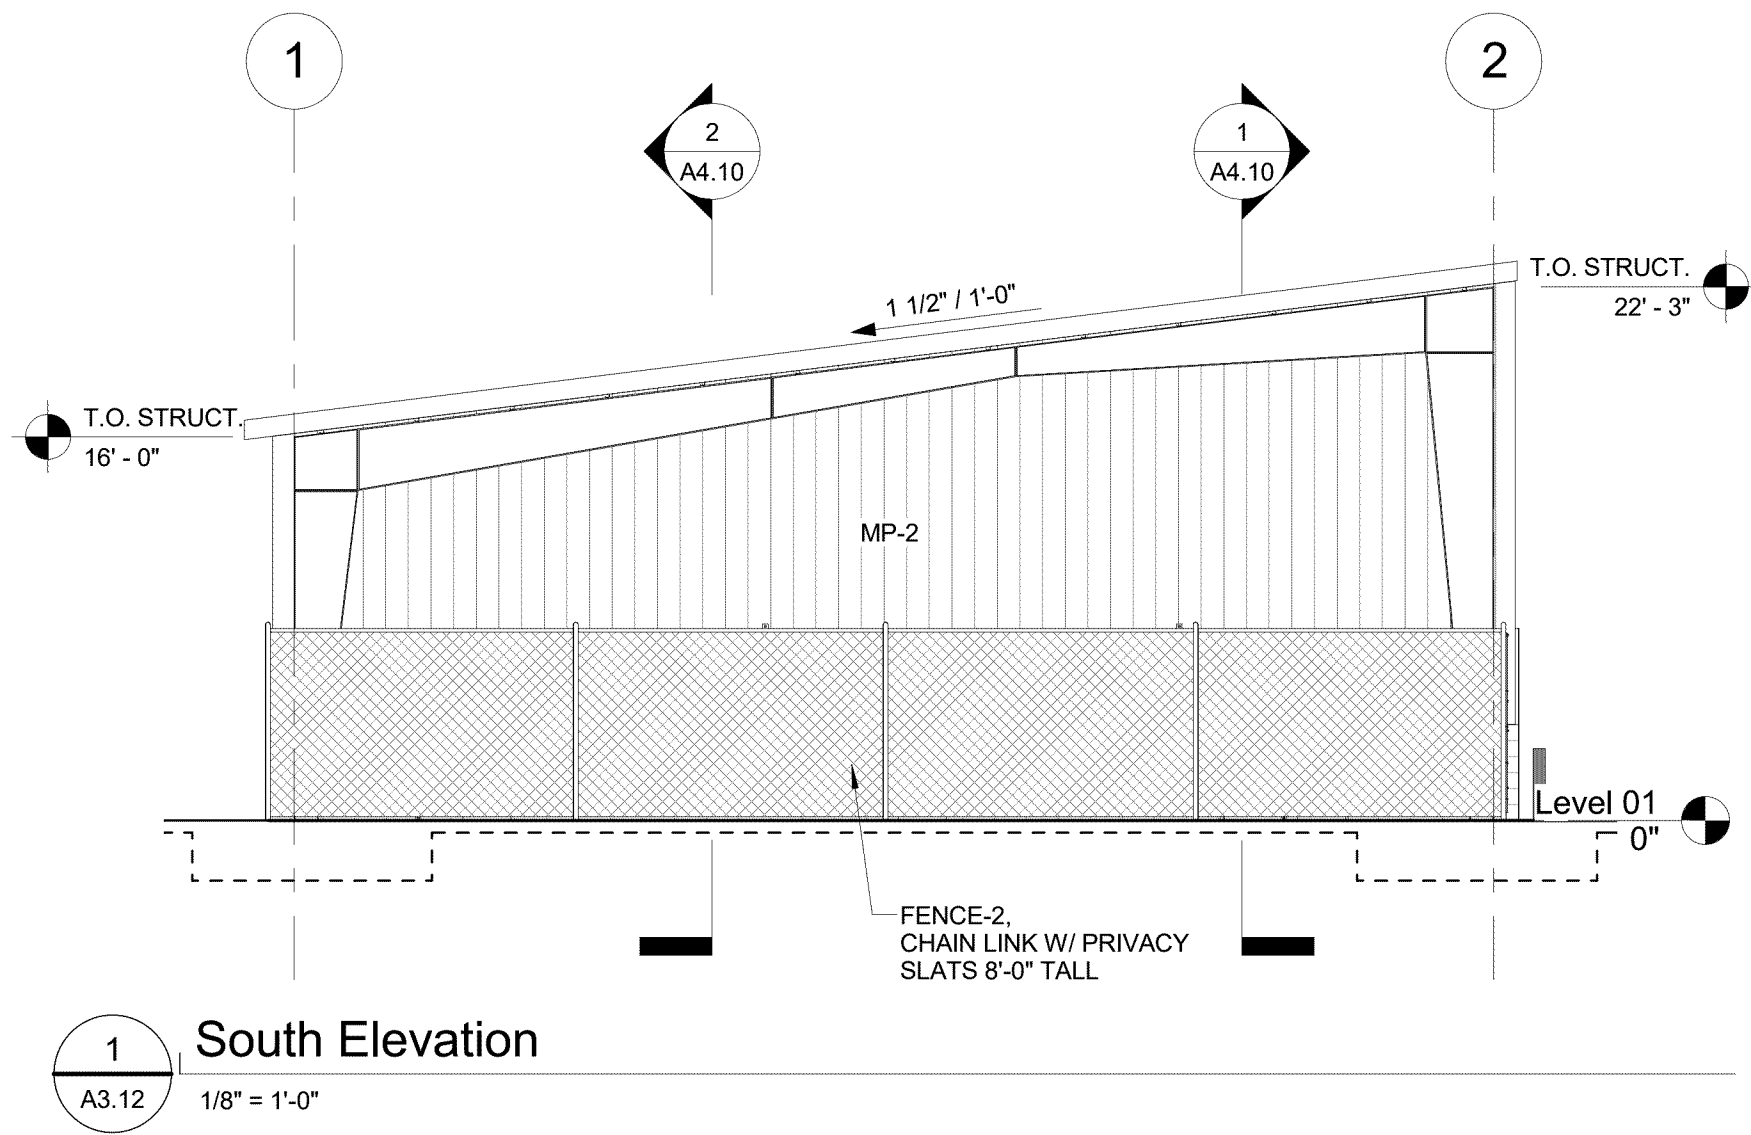


Material Legend

- MP-1 - METAL PANEL
- MP-2 - METAL PANEL
- WS-1 - RECLAIMED WOOD SIDING
- MP-3 - METAL PANEL
- CMU-1 - CONCRETE MASONRY UNIT
- MP-4 - METAL PANEL


NOTE:
SCALE INDICATED ON DRAWING
IS CORRECT IF DRAWING
BORDER IS 22" X 34".

REVISIONS

DATE	DESCRIPTION	BY

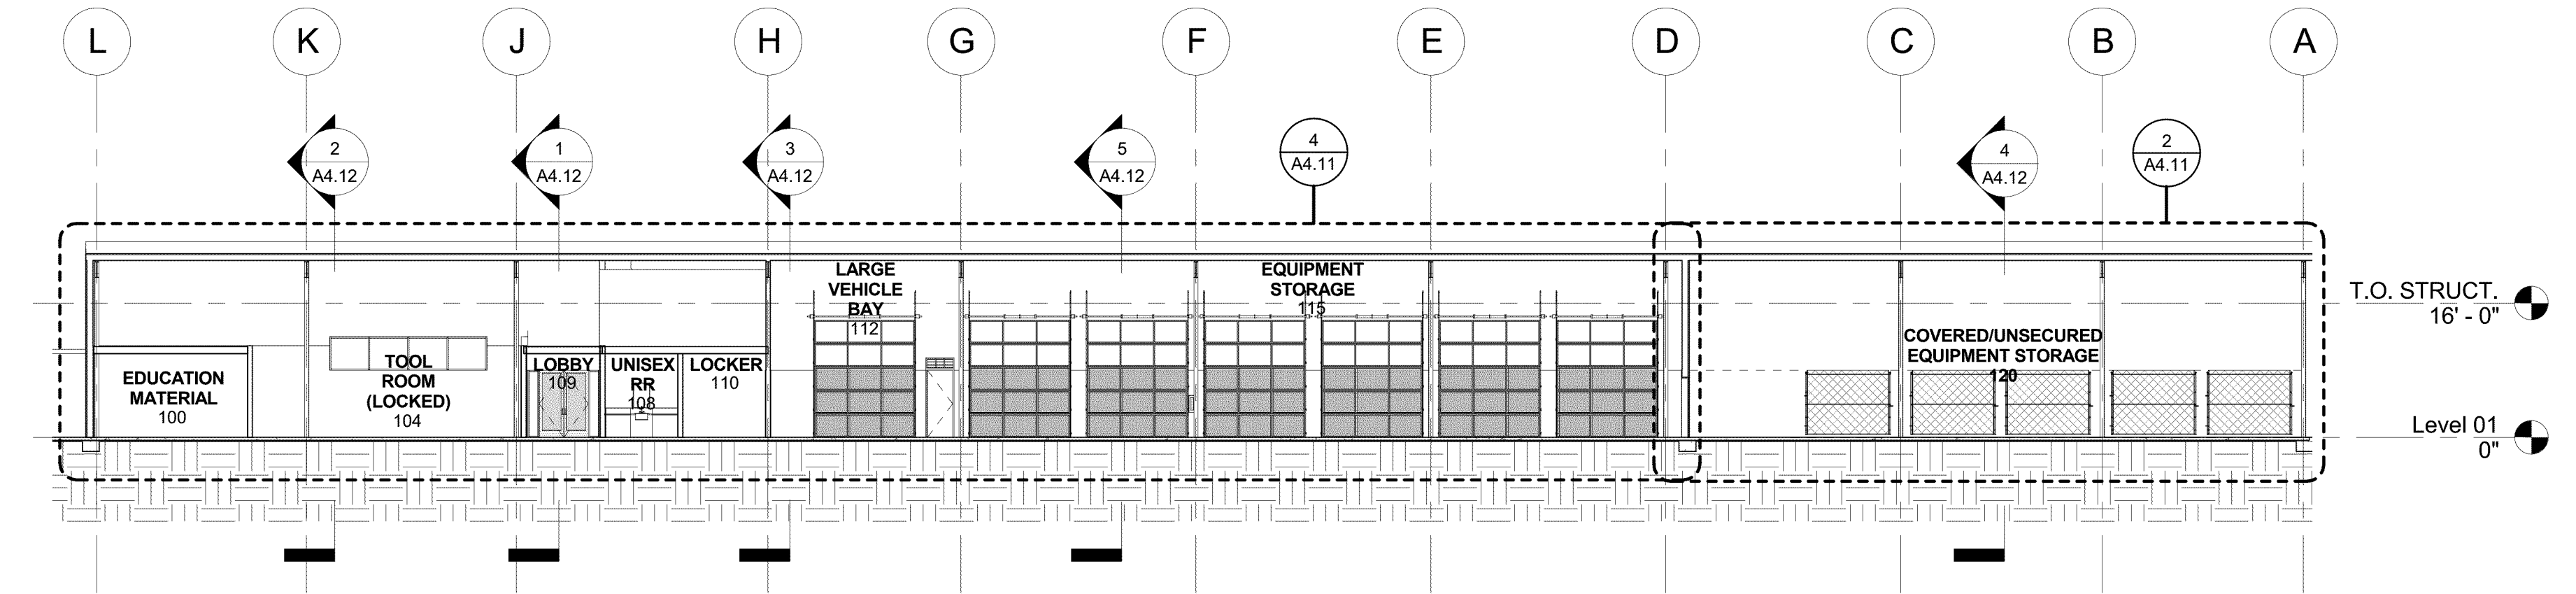

1
A4.10
NS - LOOKING EAST
1/16" = 1'-0"

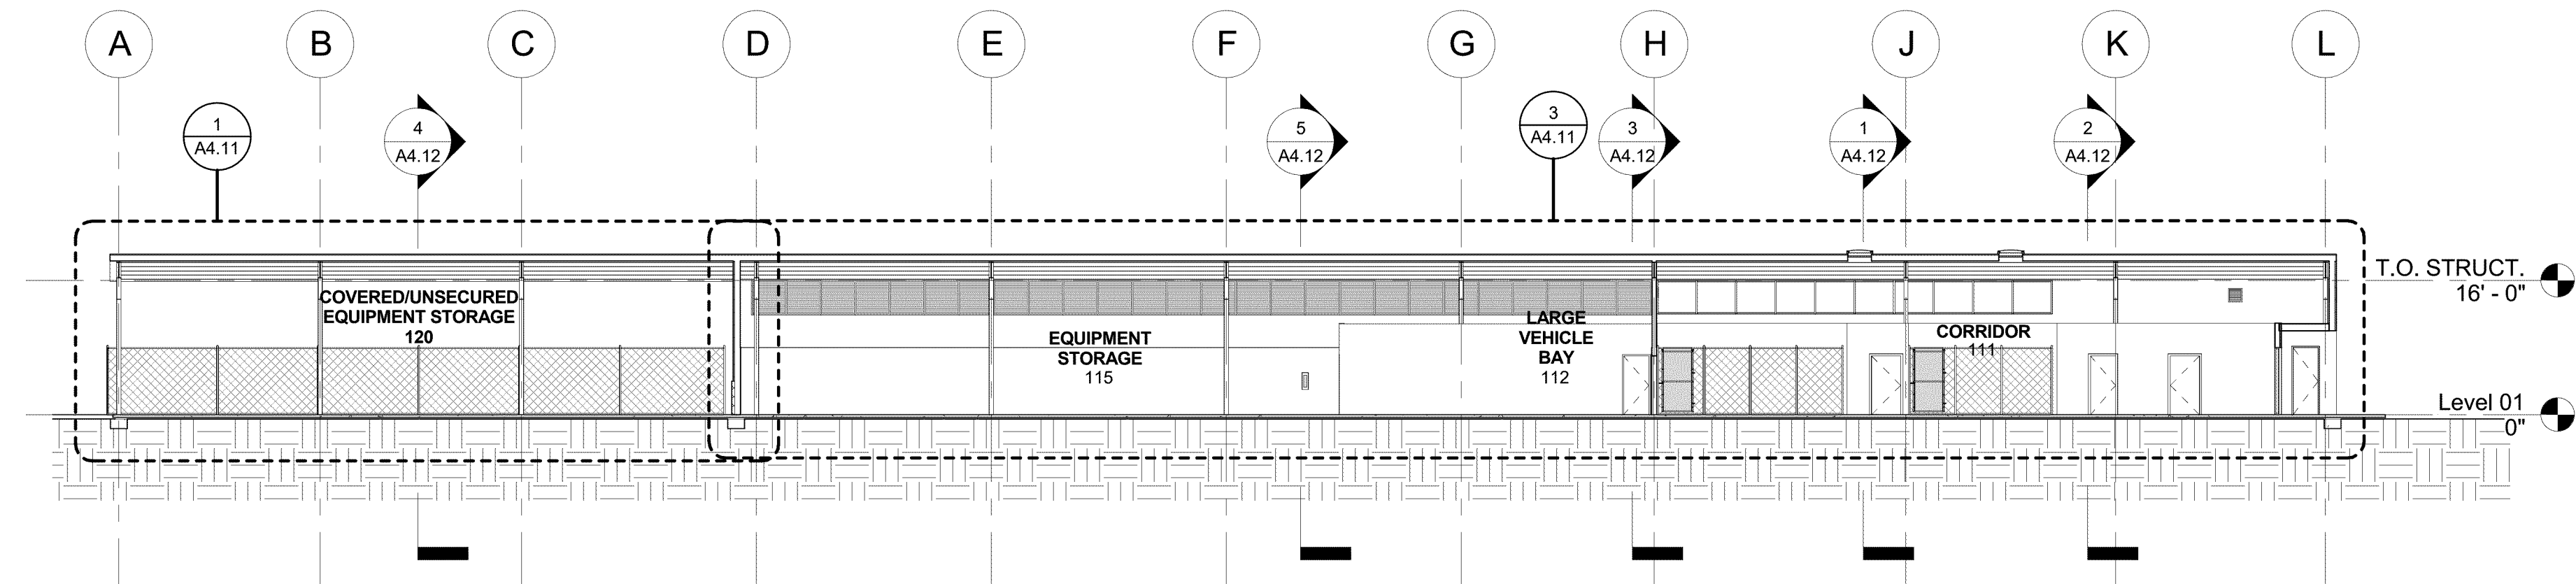

2
A4.10
NS - LOOKING WEST
1/16" = 1'-0"

0 8 16 32 FT

NOTE:
SCALE INDICATED ON DRAWING
IS CORRECT IF DRAWING
BORDER IS 22" X 34".

REVISIONS

DATE	DESCRIPTION	BY




PLOTTED FROM: \$COMPUTERNAME\$

\$USERNAME\$


PLOTTED BY:

PLOTTED ON: 10/7/2019 2:34:07 PM


DRAWING: \$FILES

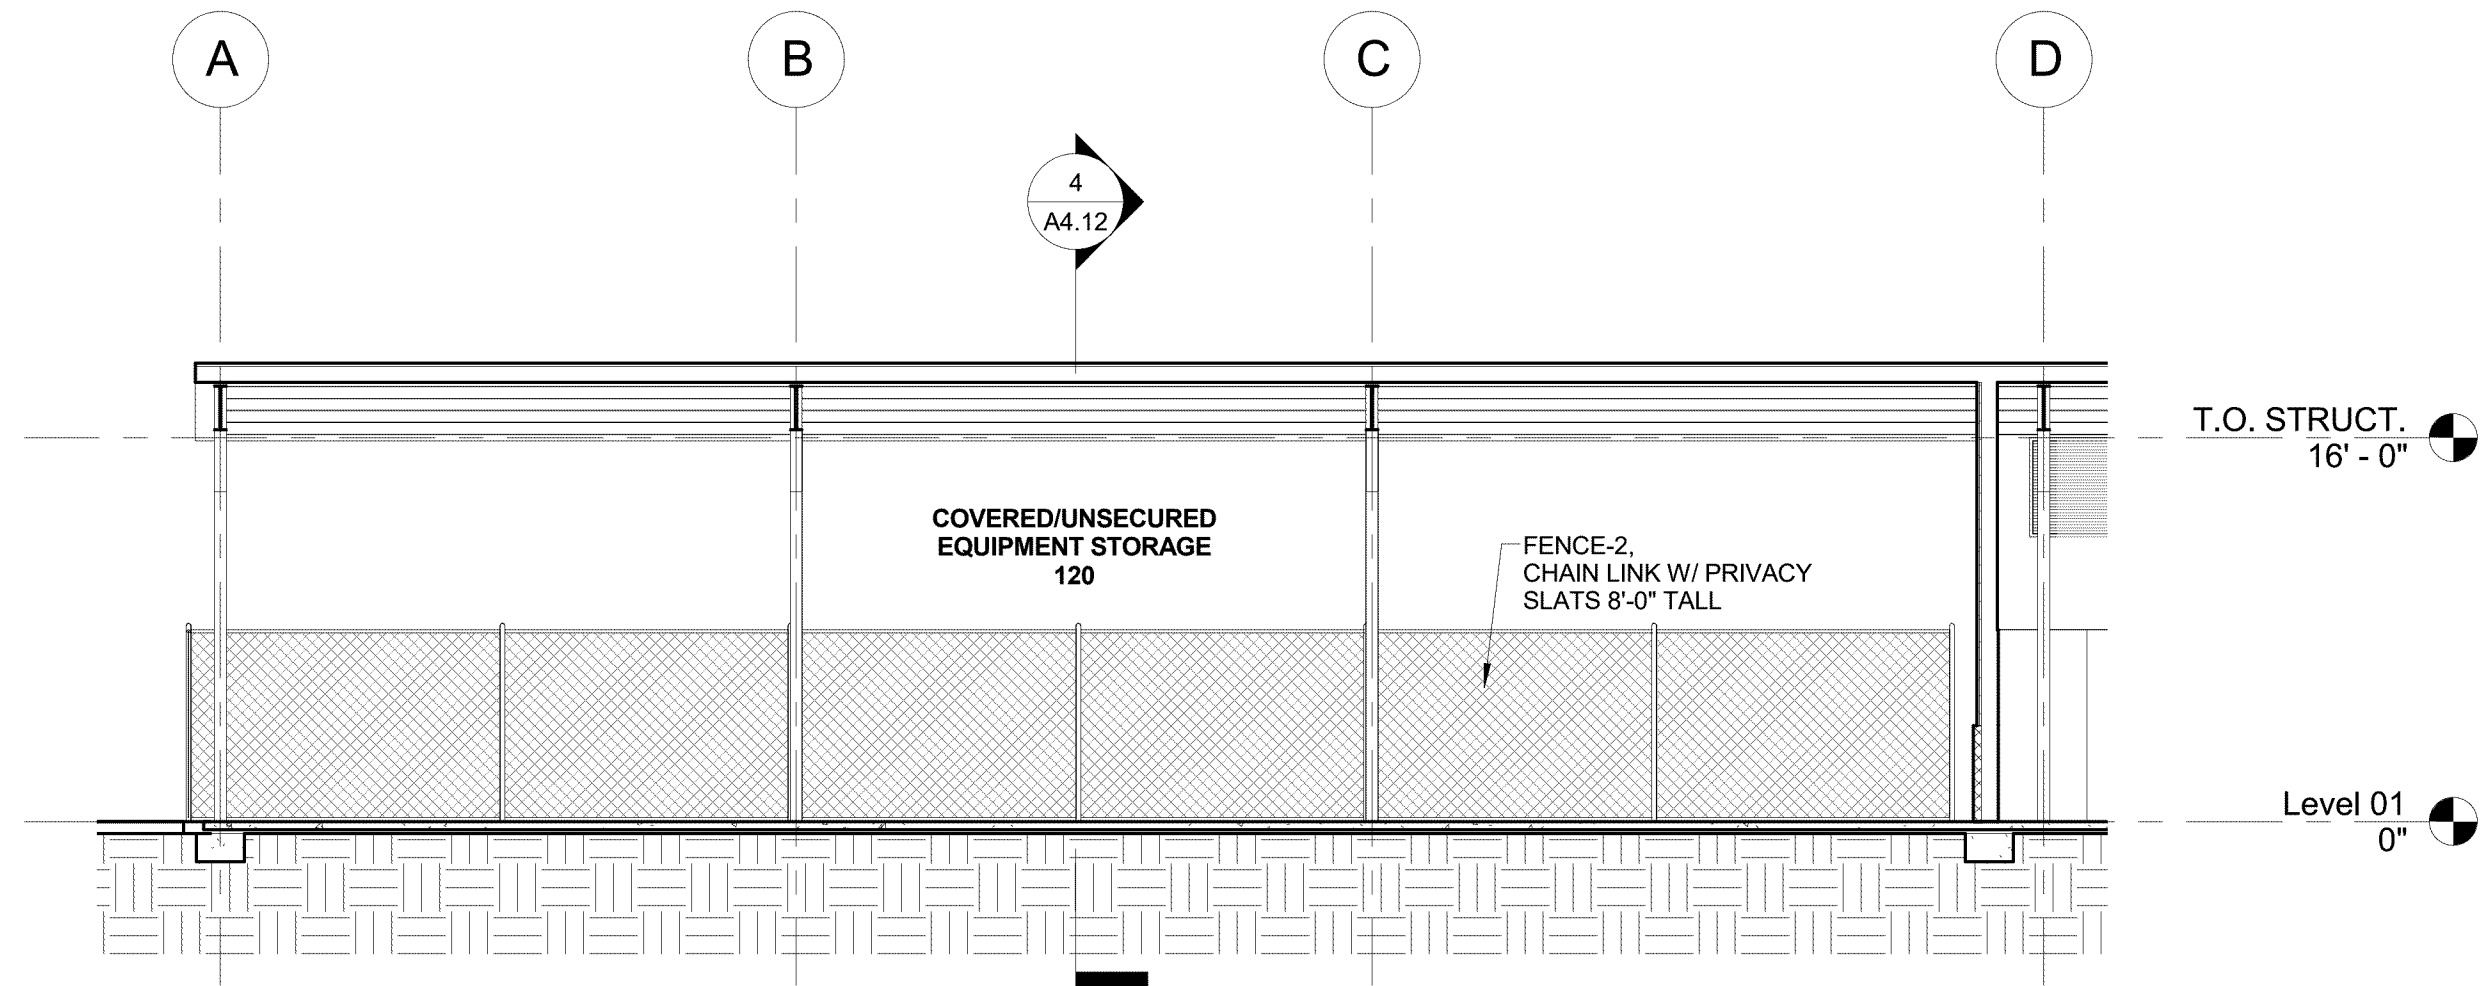


1 NS - LOOKING WEST - SECTOR B
1/8" = 1'-0"

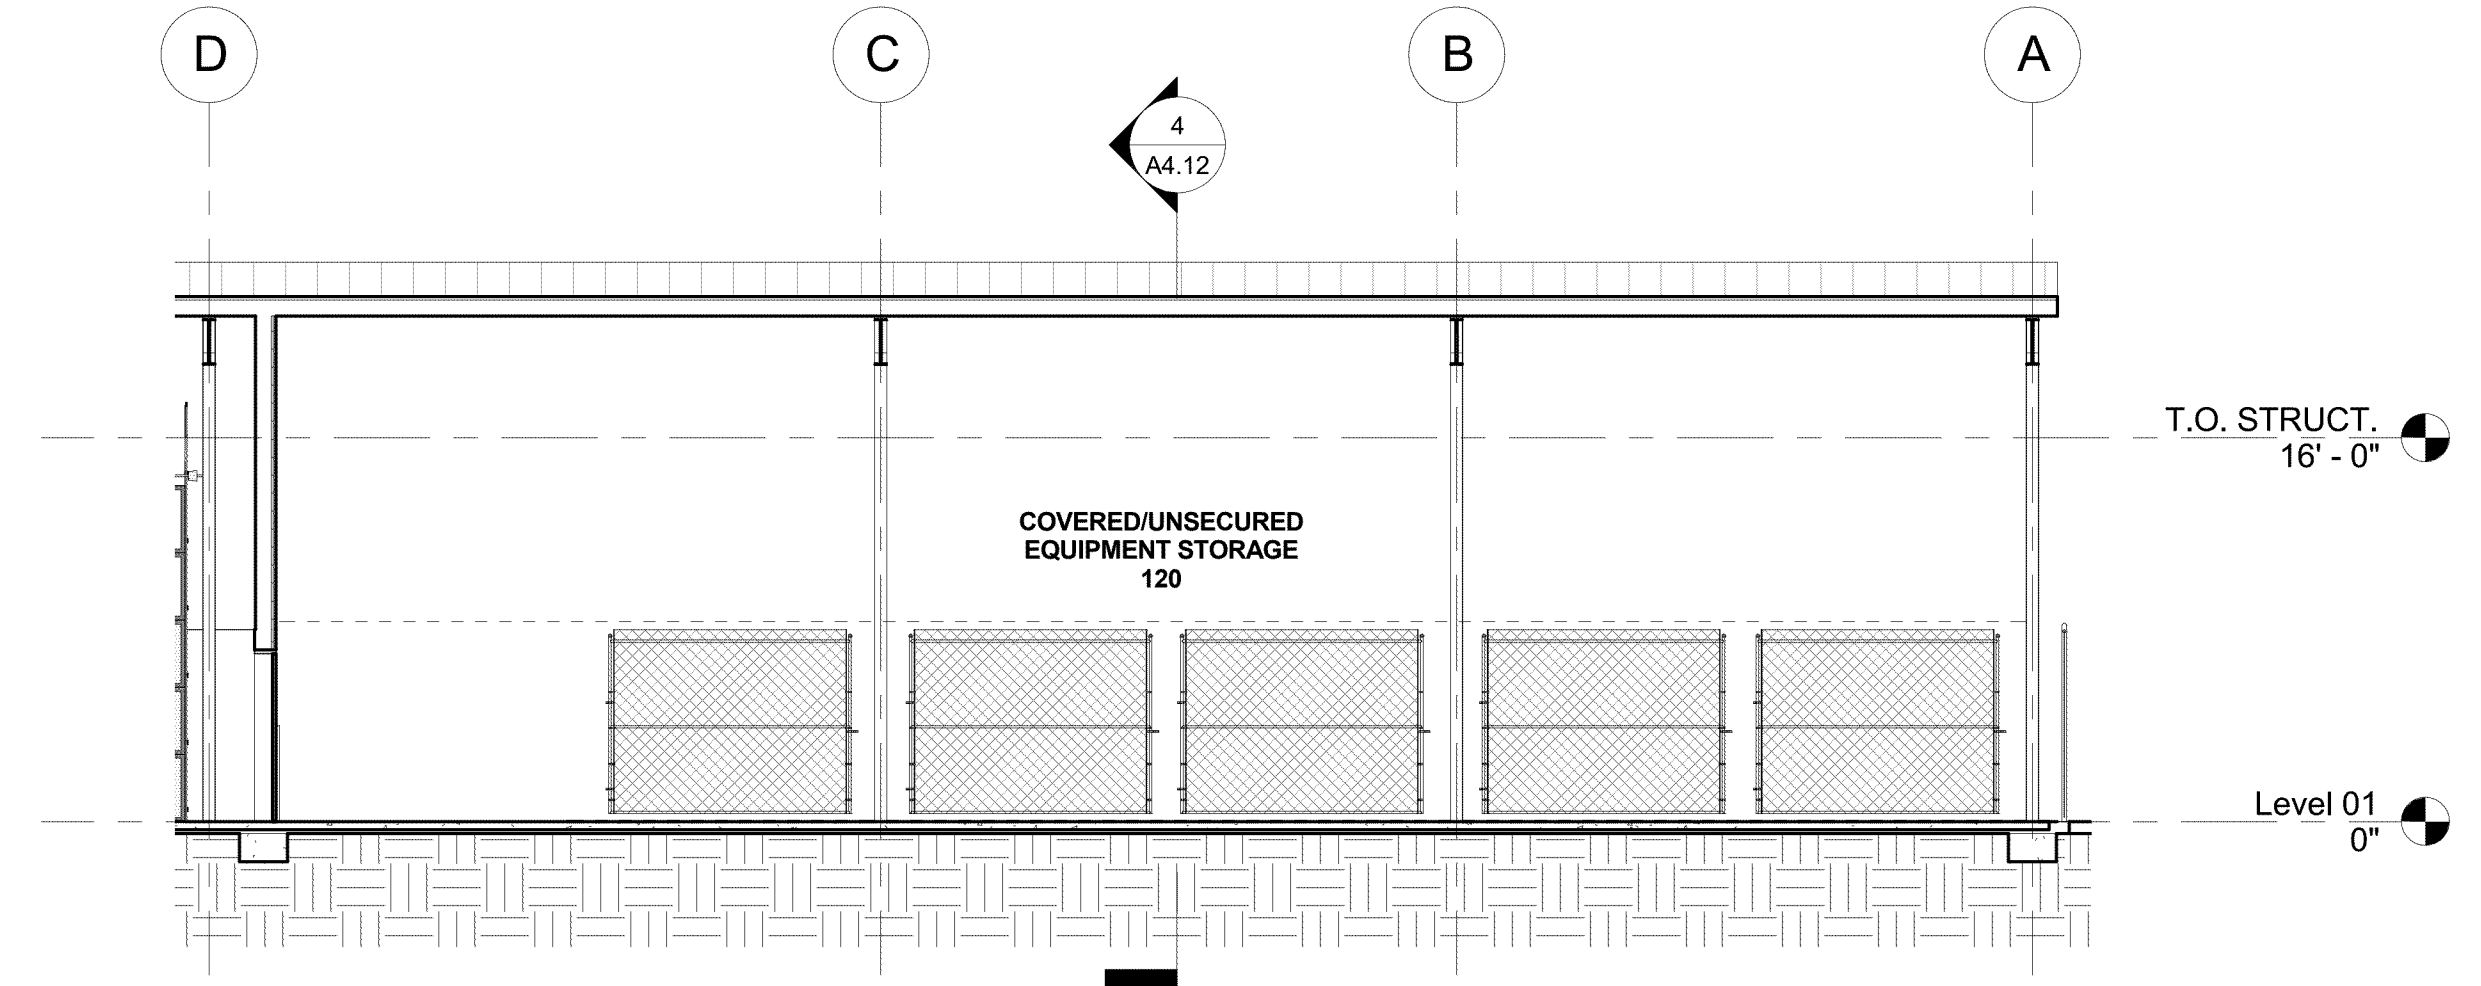

2 NS - LOOKING EAST - SECTOR B
1/8" = 1'-0"

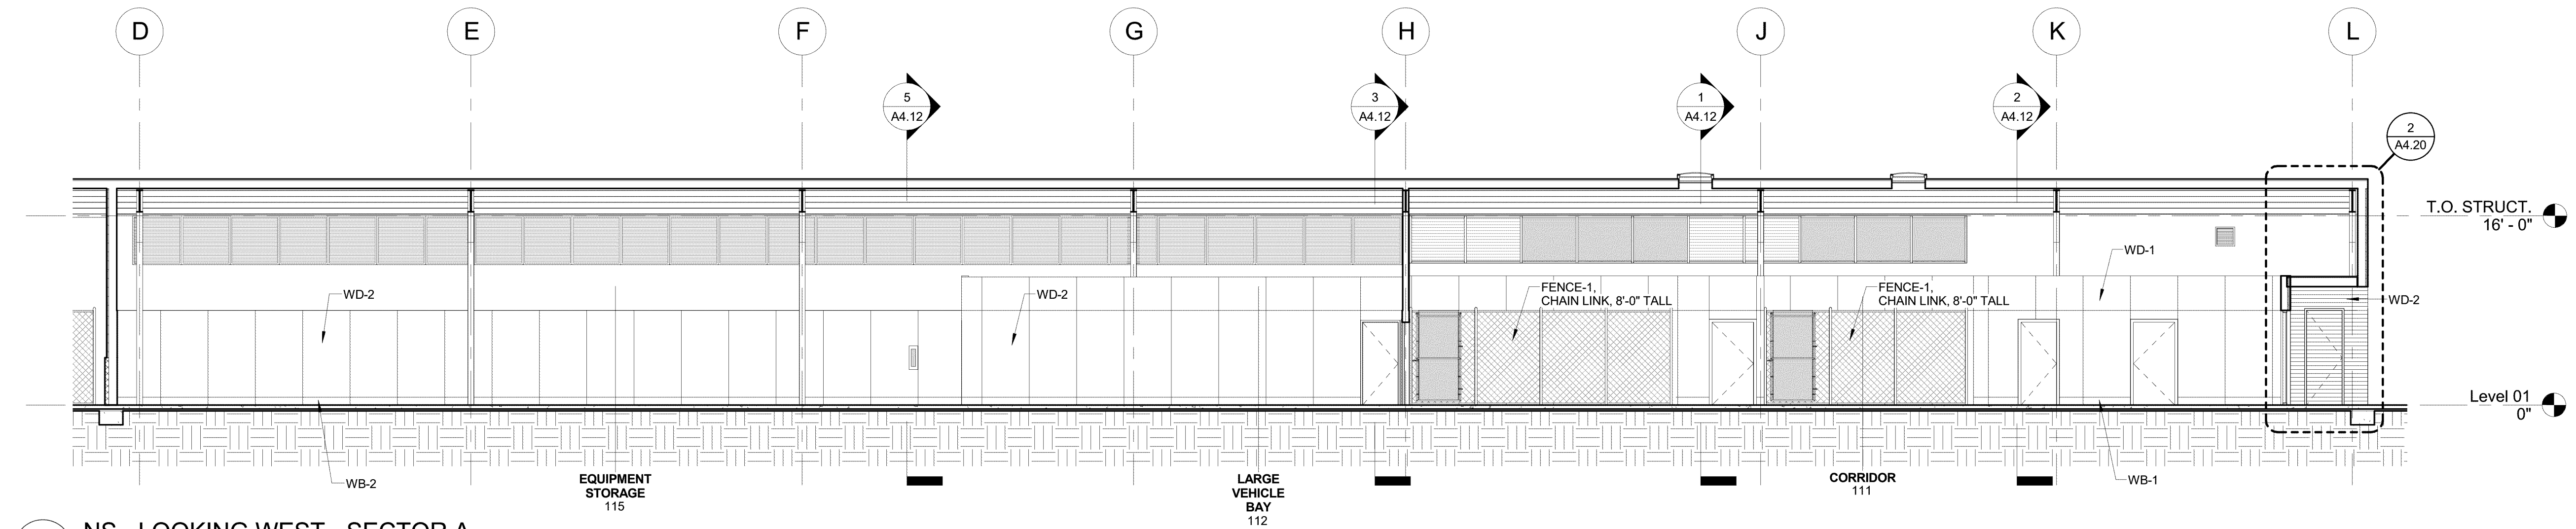

3 NS - LOOKING WEST - SECTOR A
1/8" = 1'-0"






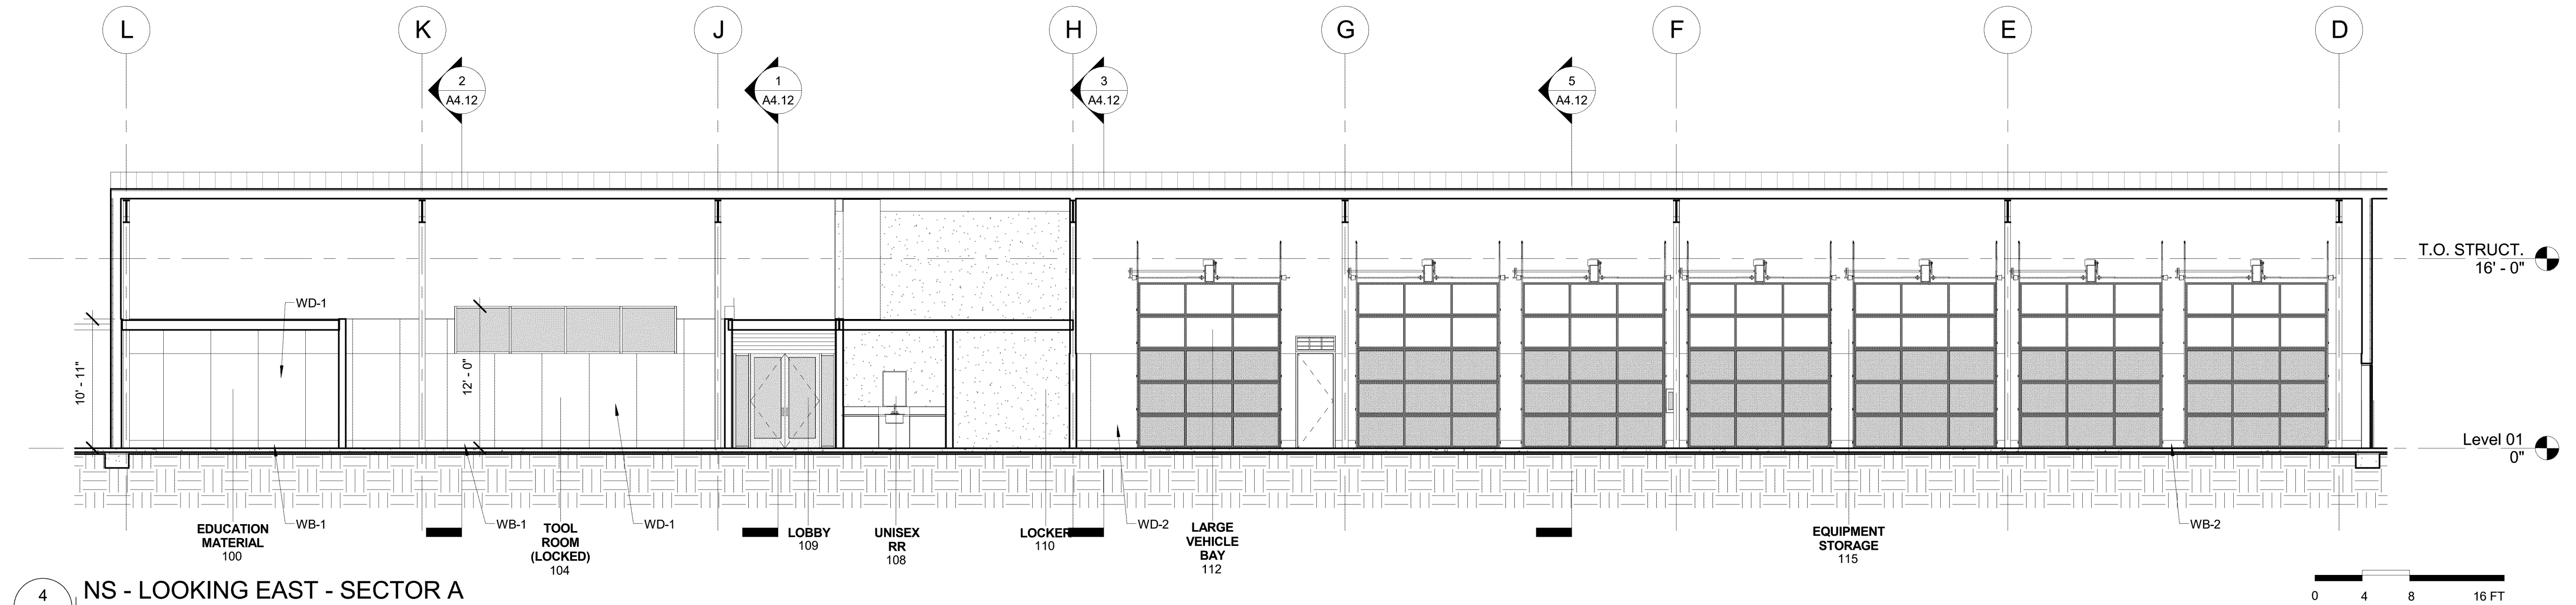


4 NS - LOOKING EAST - SECTOR A
1/8" = 1'-0"

NOTE:
SCALE INDICATED ON DRAWING
IS CORRECT IF DRAWING
BORDER IS 22" X 34".

REVISIONS


DATE	DESCRIPTION	BY

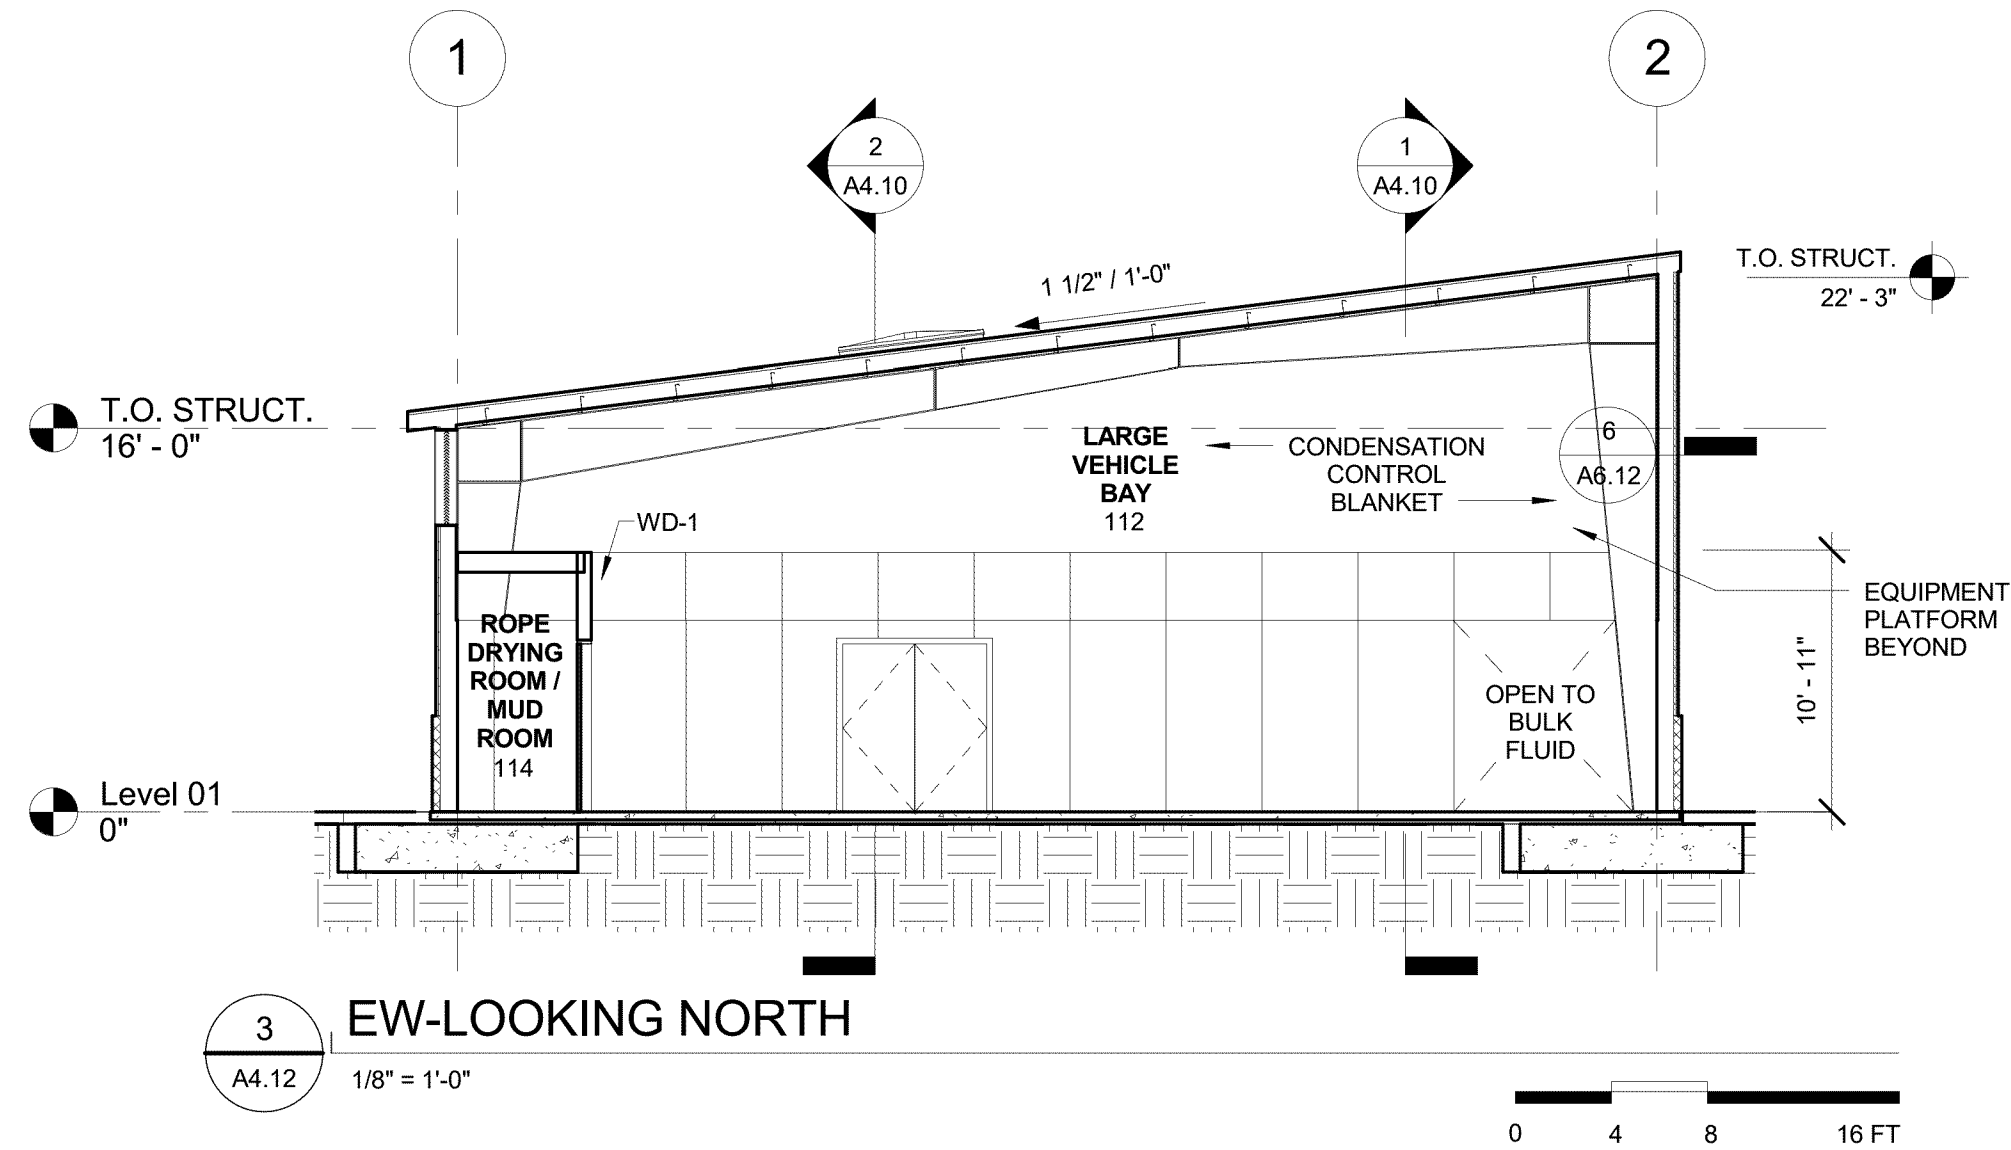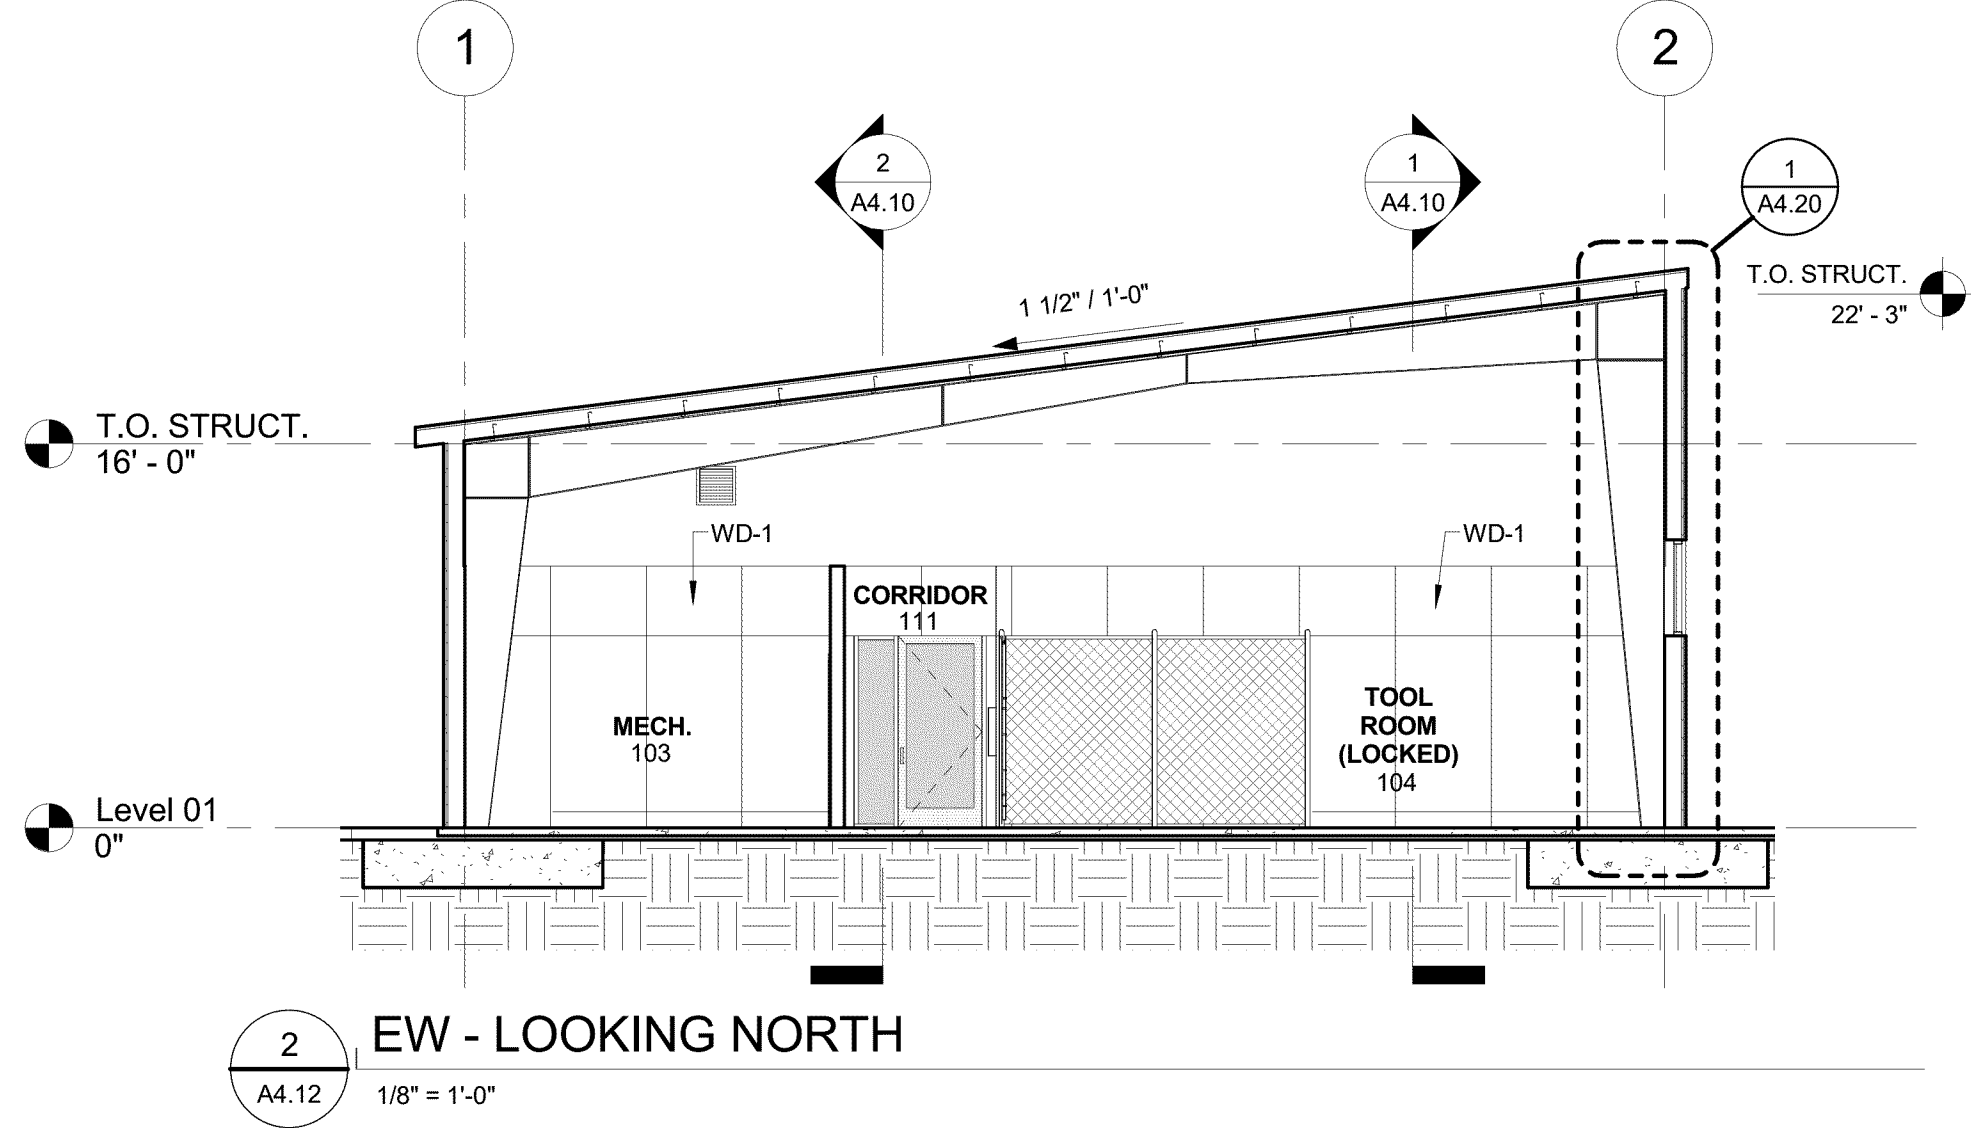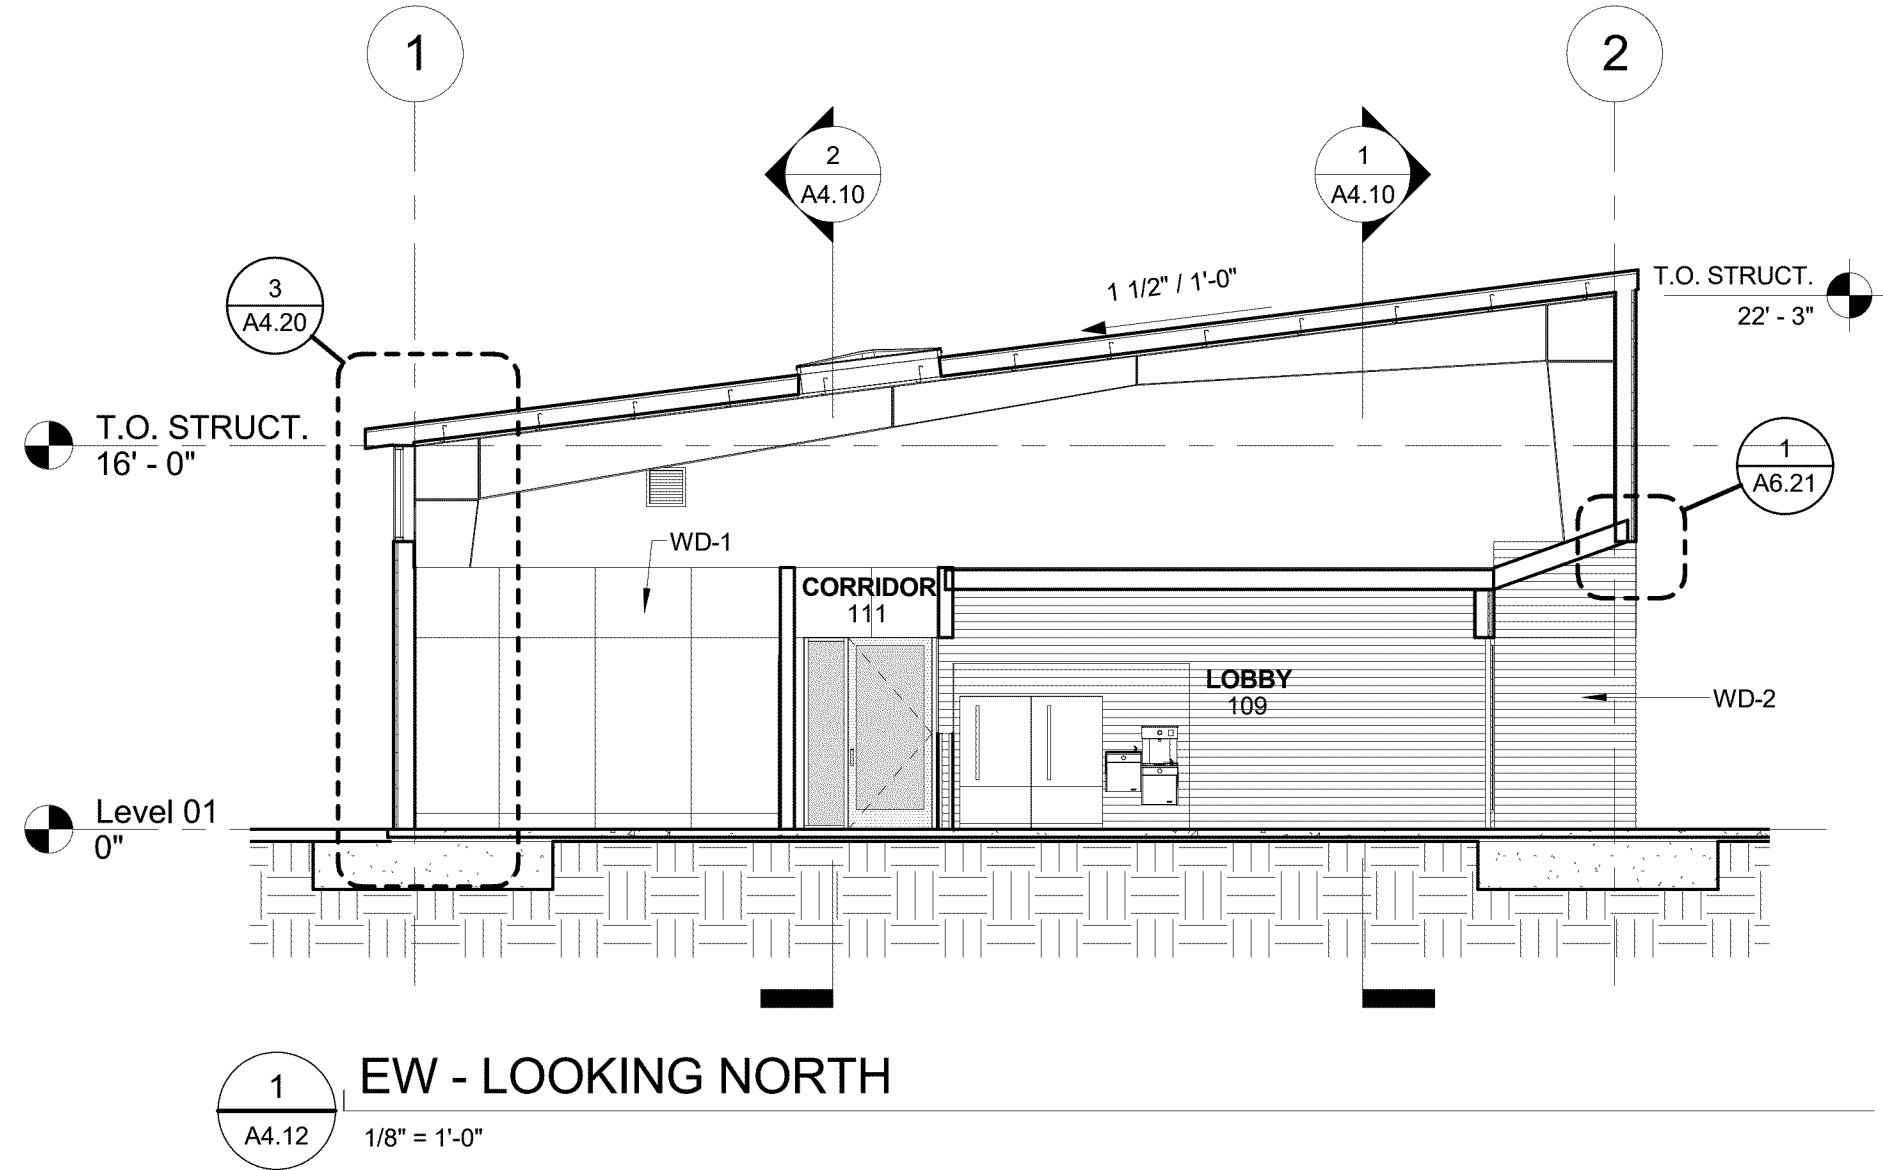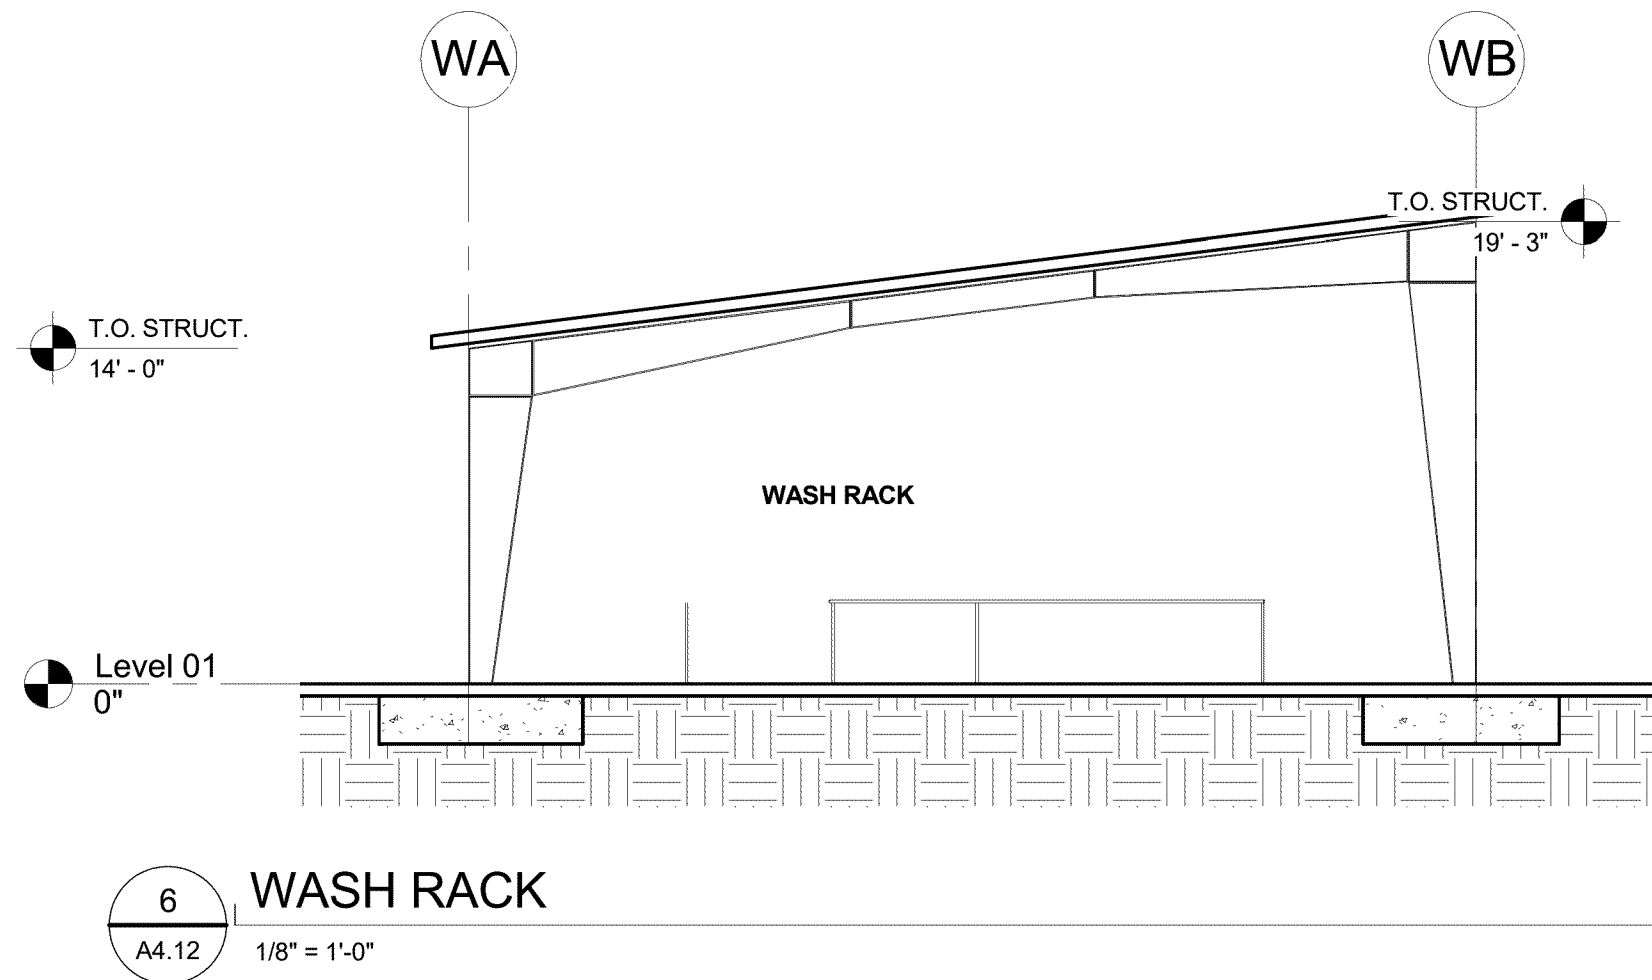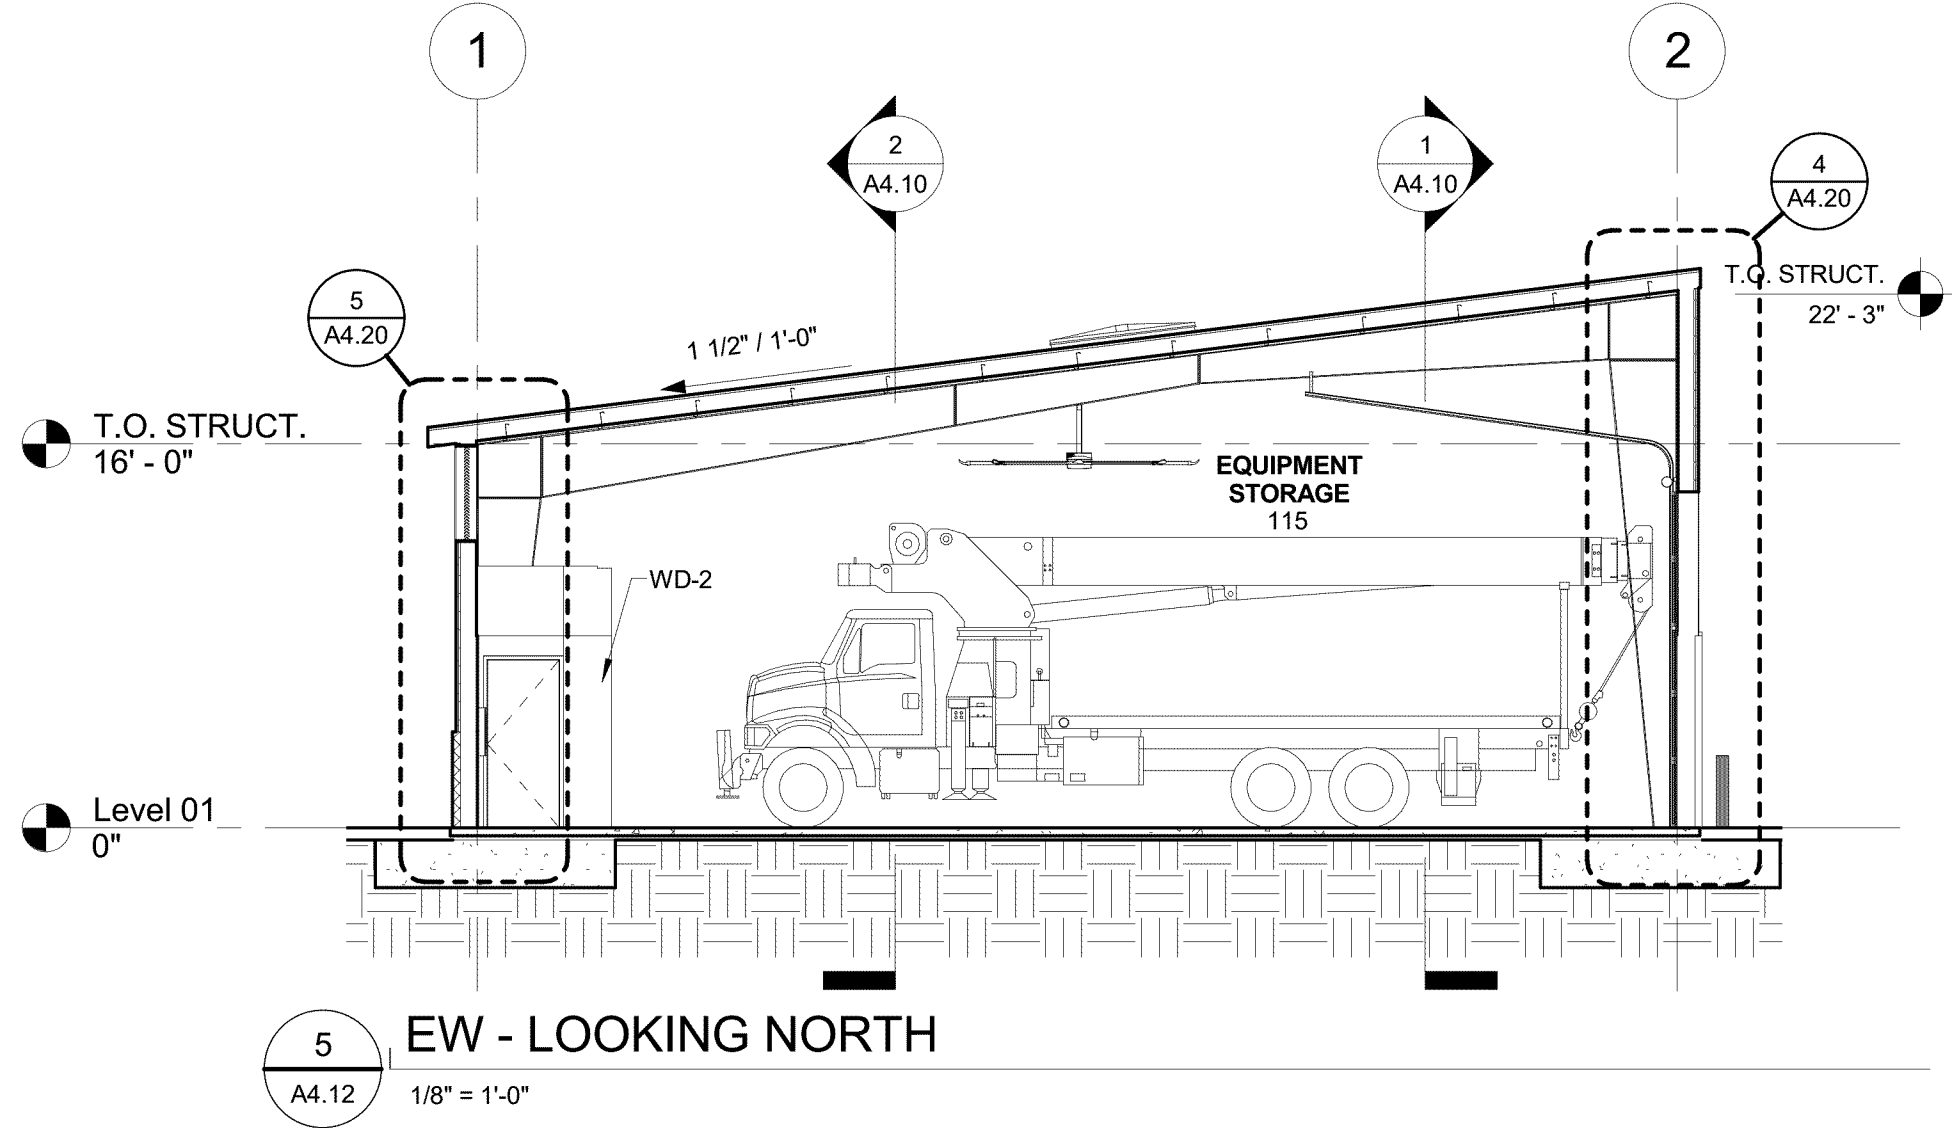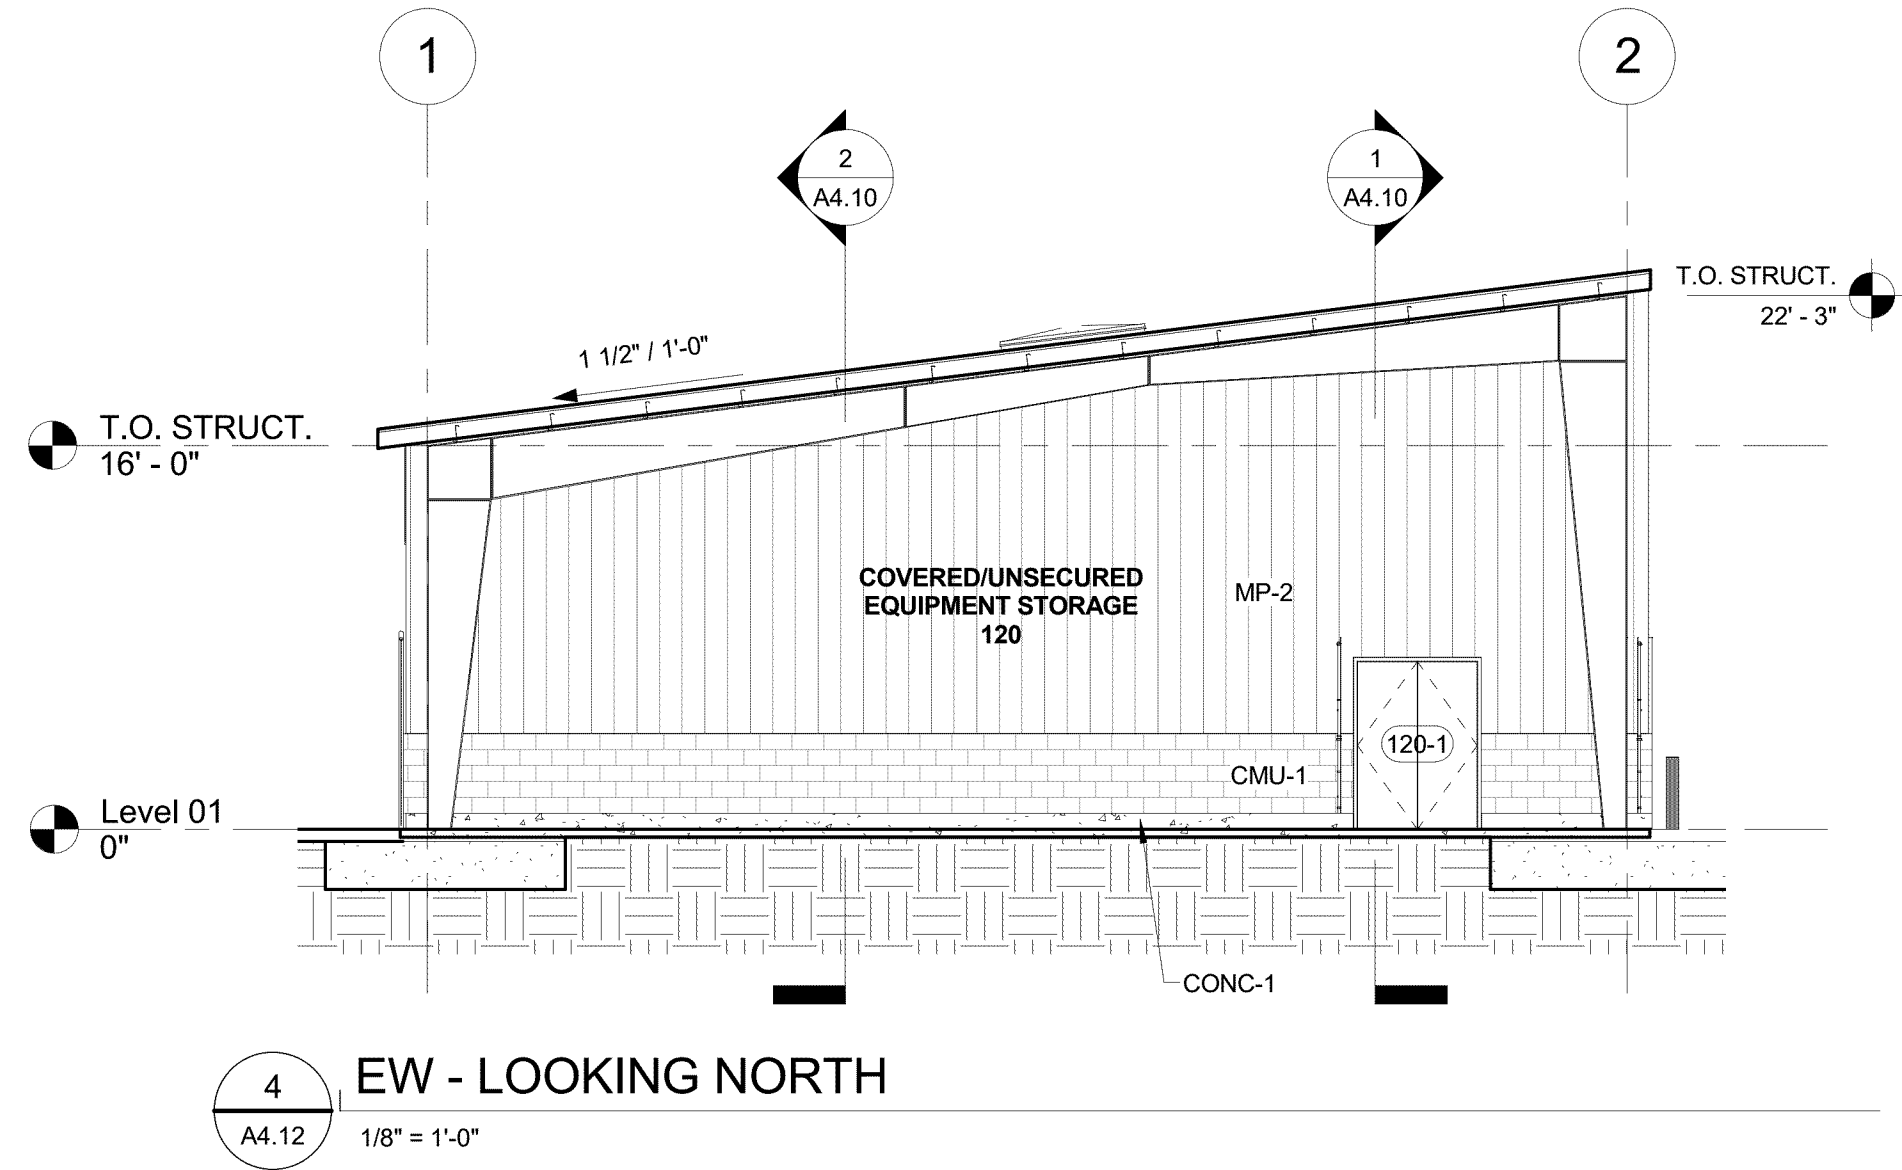

NOTE:
SCALE INDICATED ON DRAWING
IS CORRECT IF DRAWING
BORDER IS 22" X 34".


REVISIONS

DATE	DESCRIPTION	BY

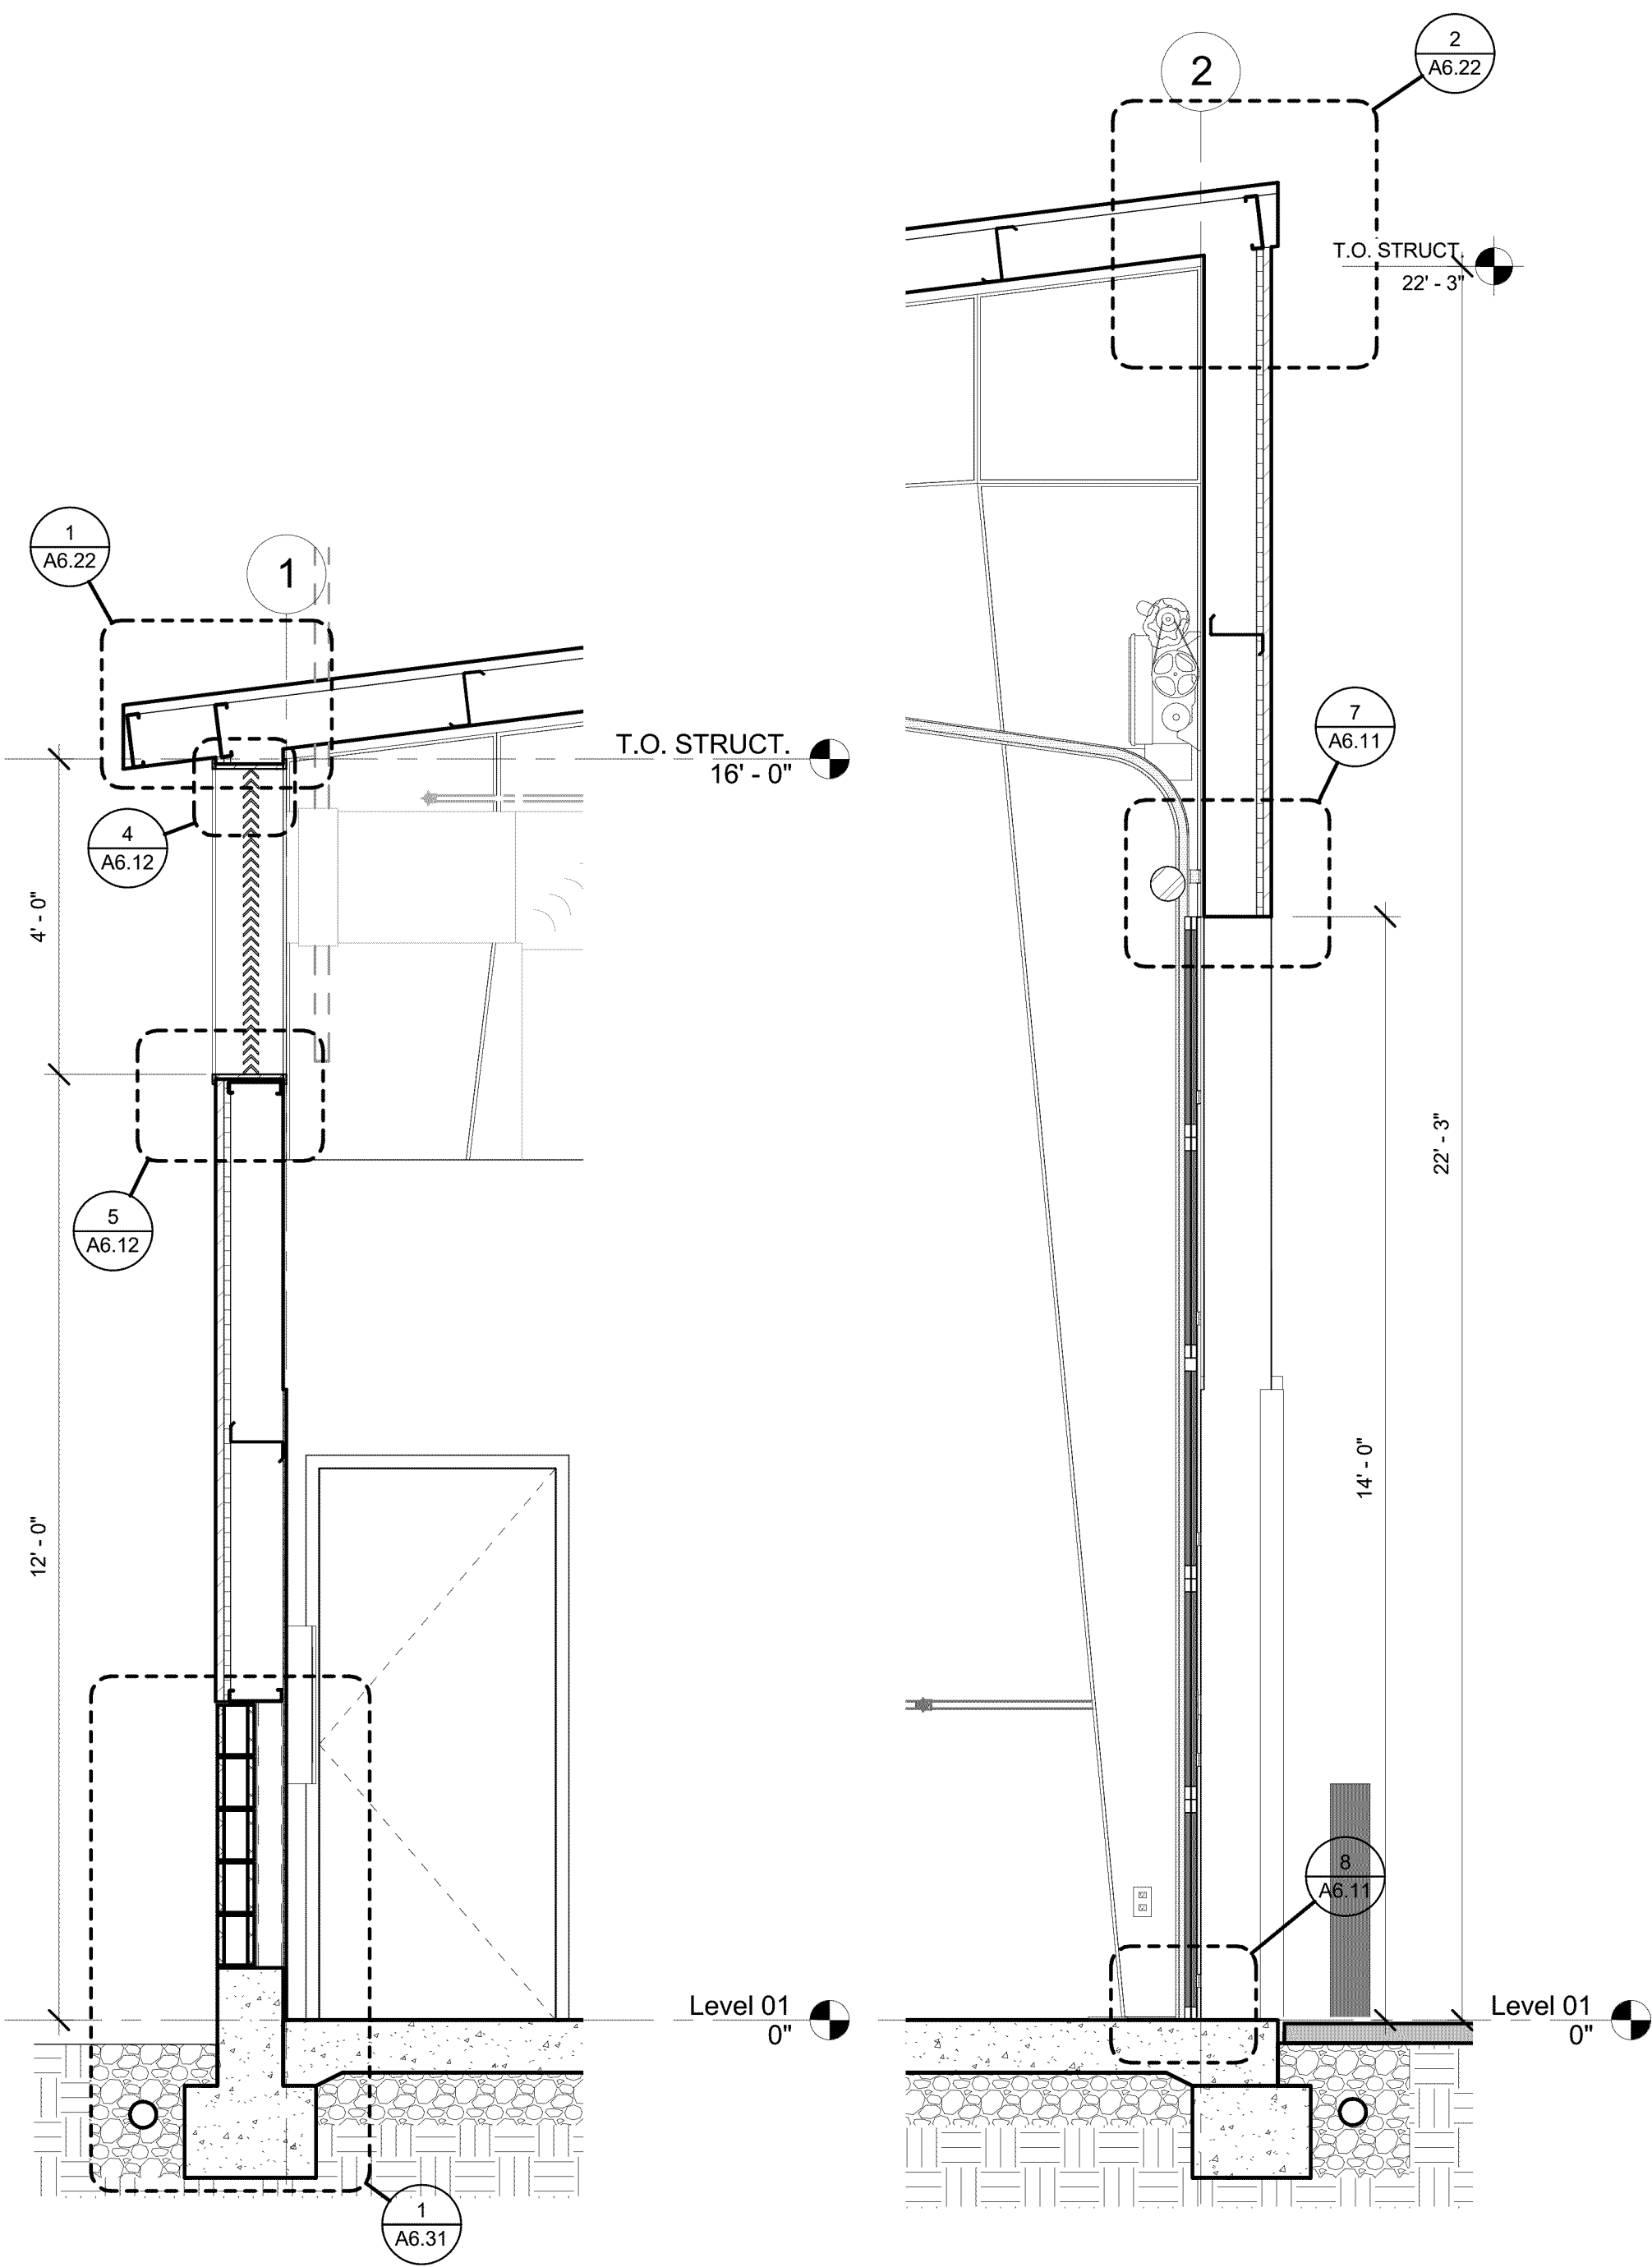


5 WALL SECTION
A4.20 1/2" = 1'-0"


4 WALL SECTION
A4.20 1/2" = 1'-0"

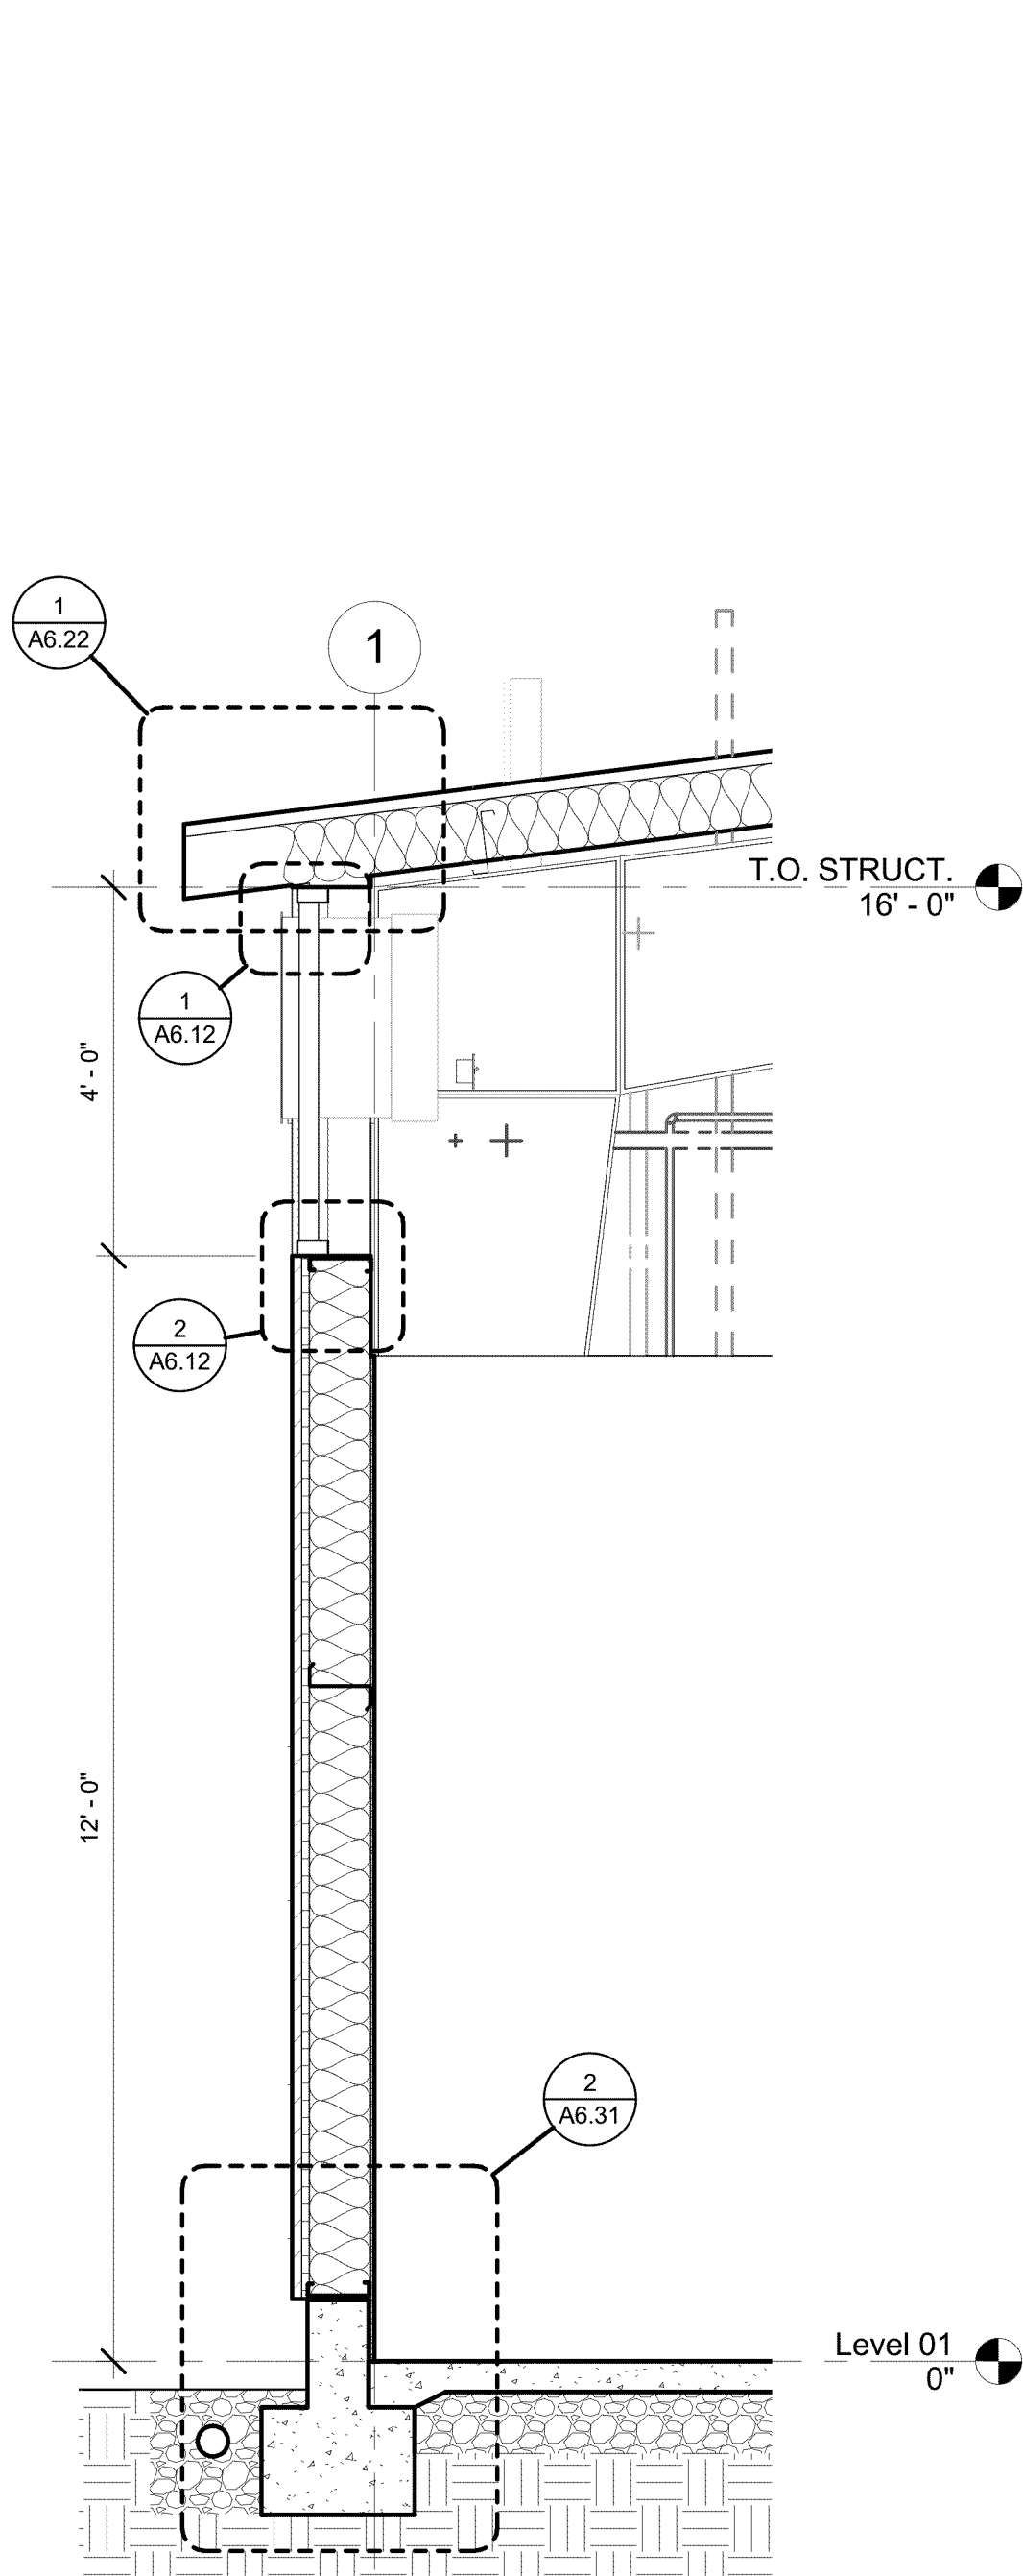


3 WALL SECTION
A4.20 1/2" = 1'-0"

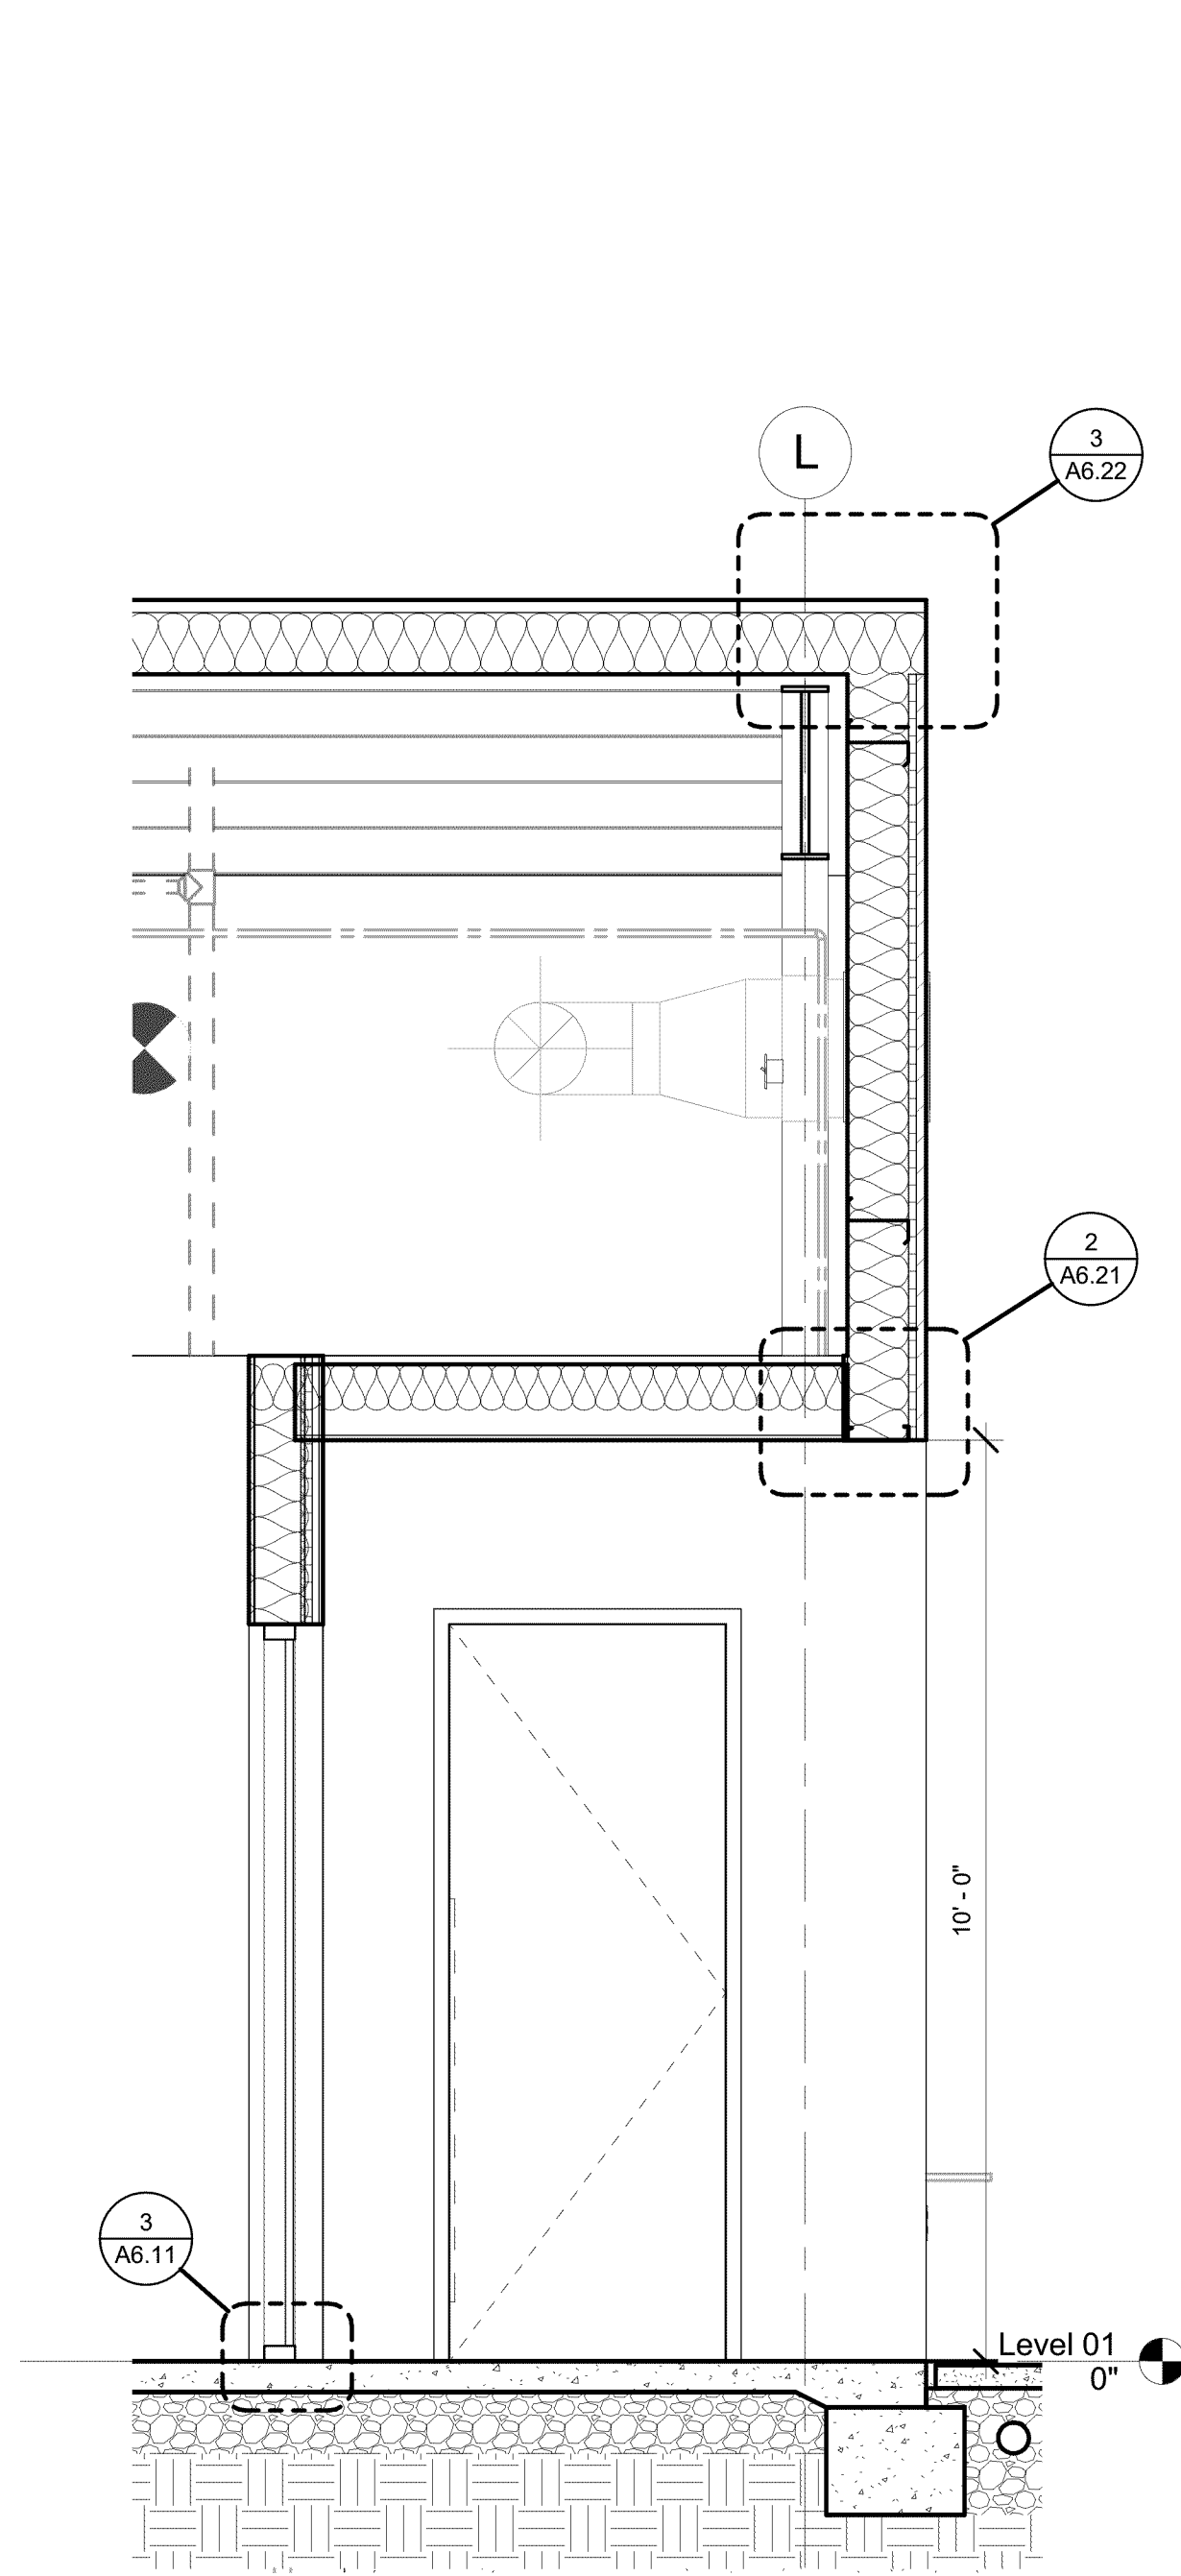

2 WALL SECTION
A4.20 1/2" = 1'-0"

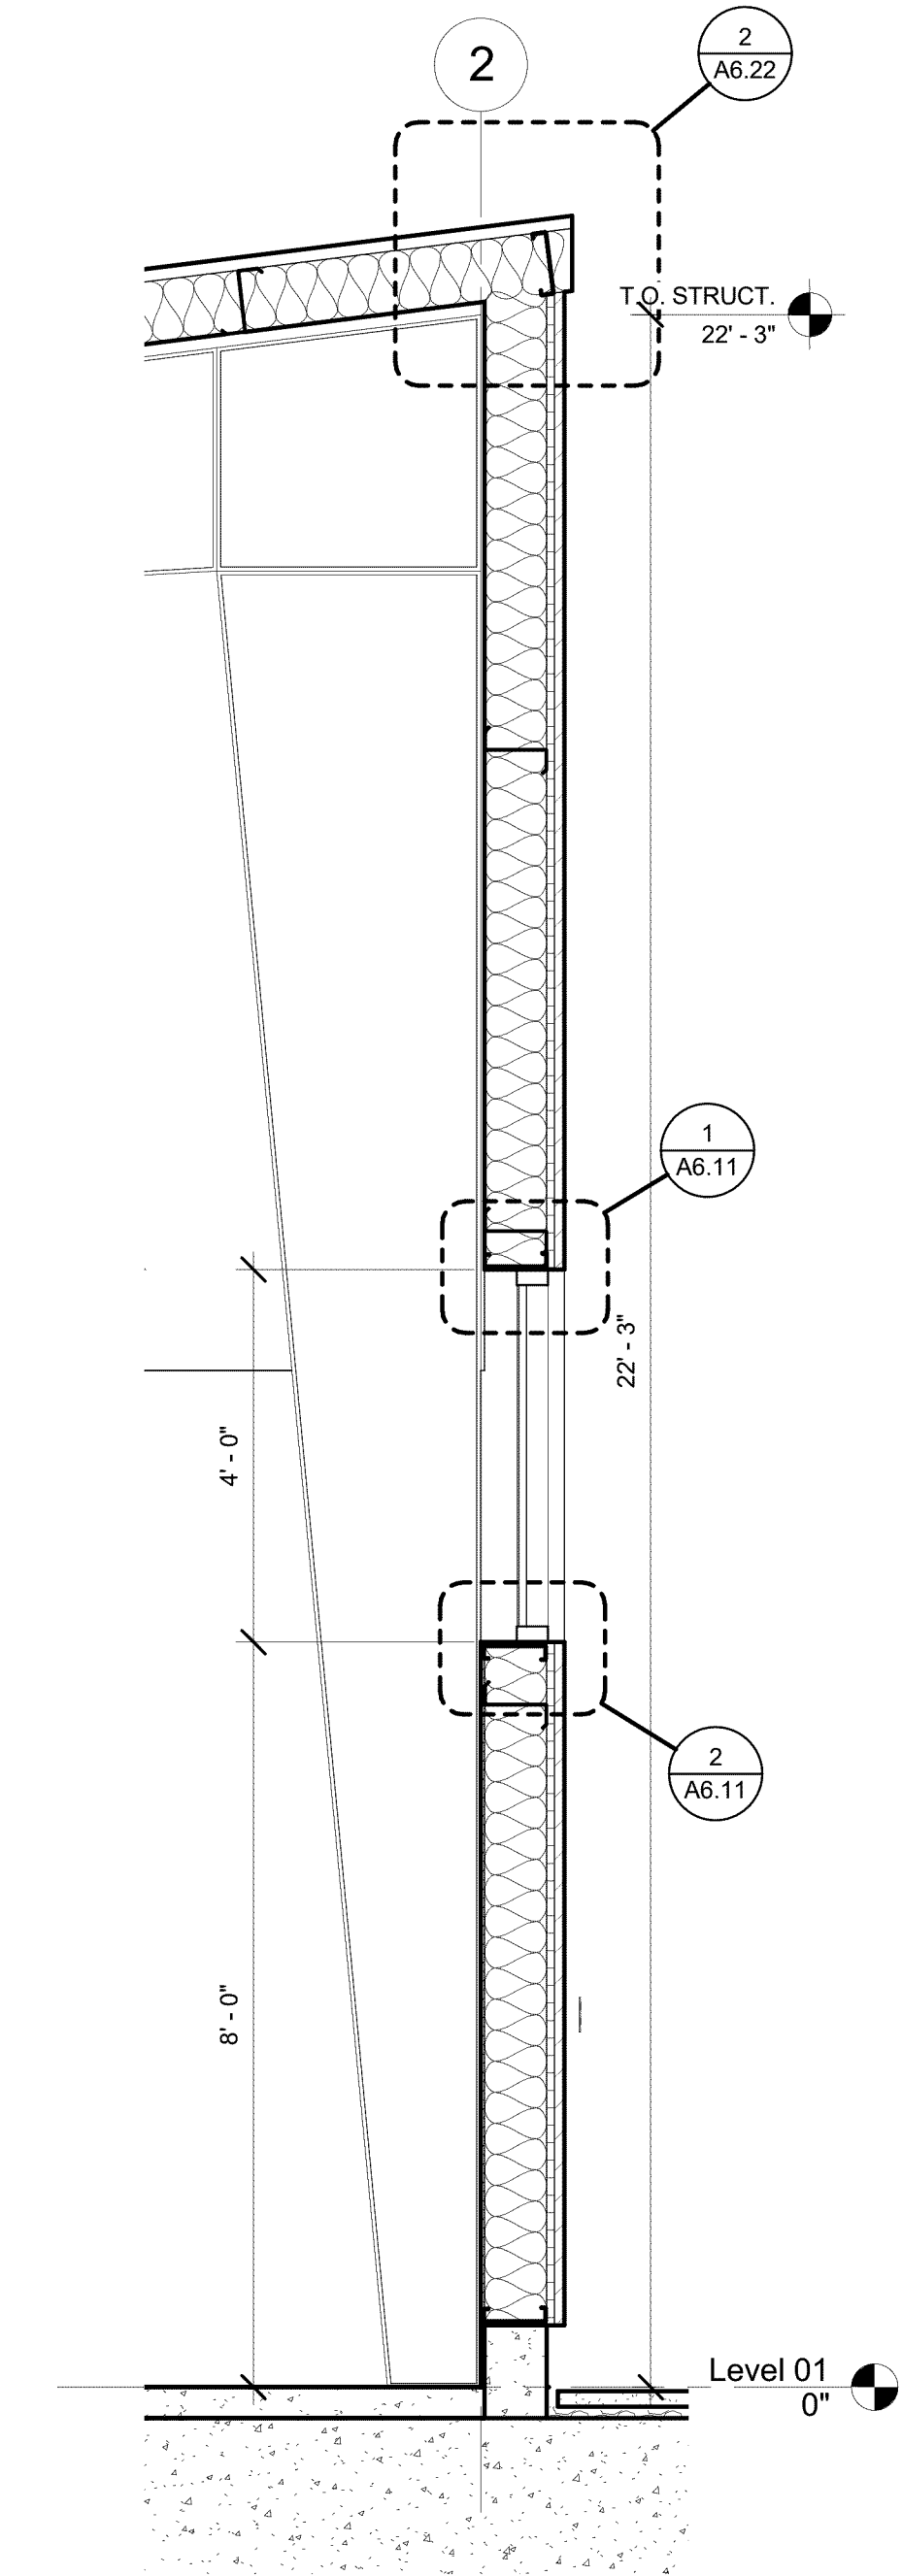


1 WALL SECTION
A4.20 1/2" = 1'-0"

 


NOTE:
SCALE INDICATED ON DRAWING
IS CORRECT IF DRAWING
BORDER IS 22" X 34".

REVISIONS


DATE	DESCRIPTION	BY

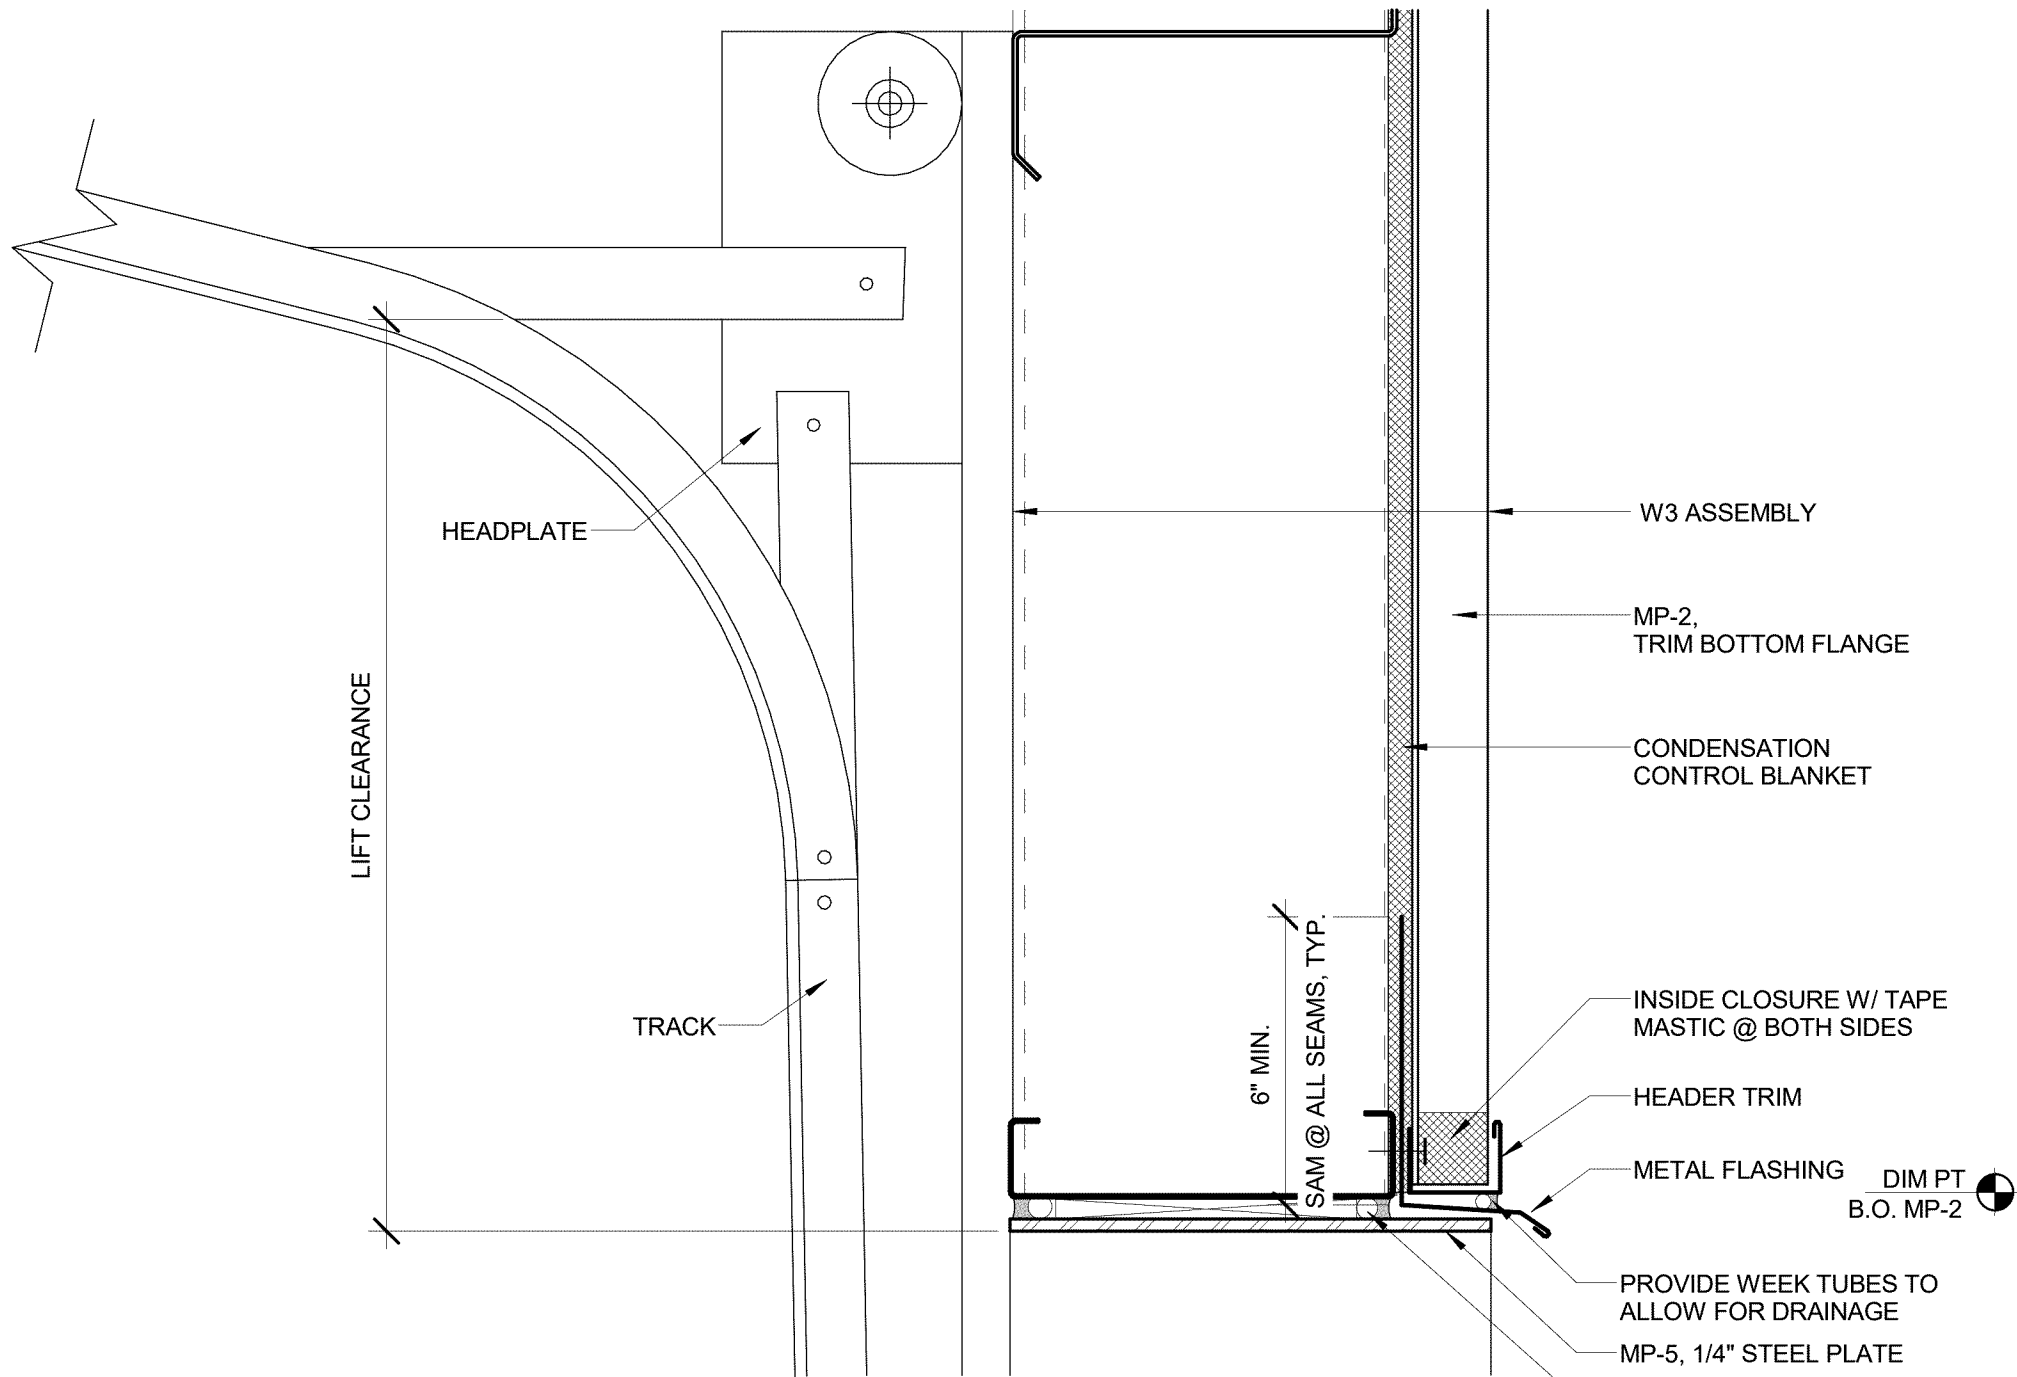


7 Overhead Door - Head
3" = 1'-0"

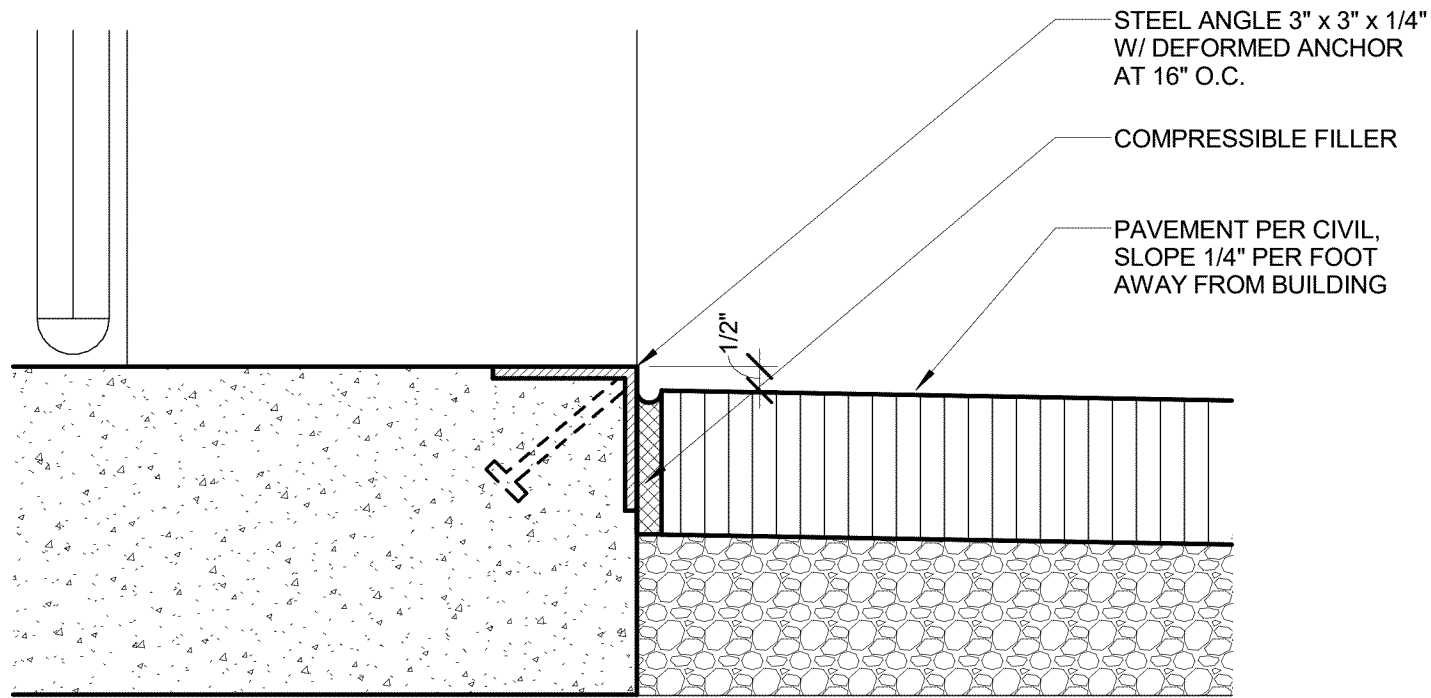


8 Overhead Door Sill
3" = 1'-0"

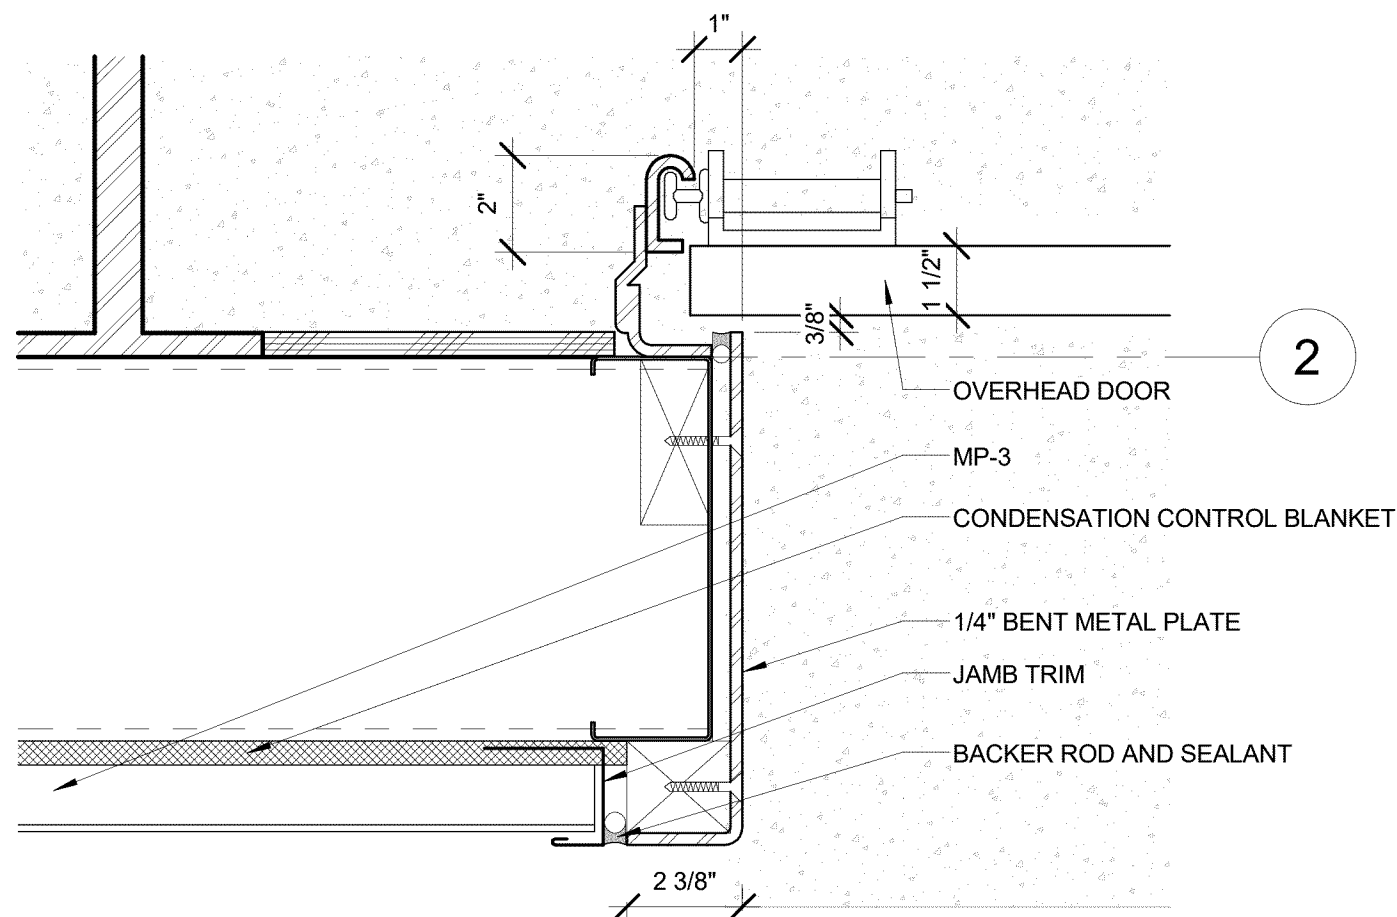


9 Overhead Door Steel Jamb
3" = 1'-0"

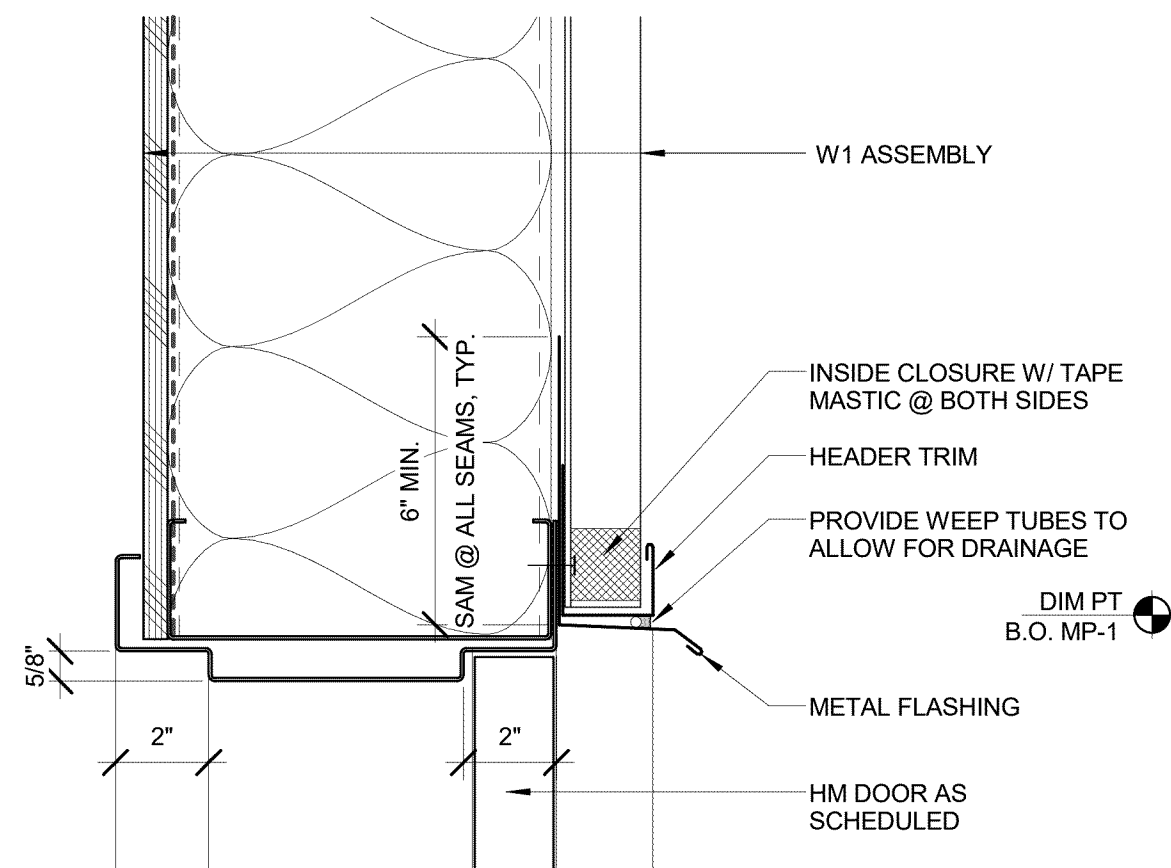


4 TYP. Exterior Door Head Detail
3" = 1'-0"

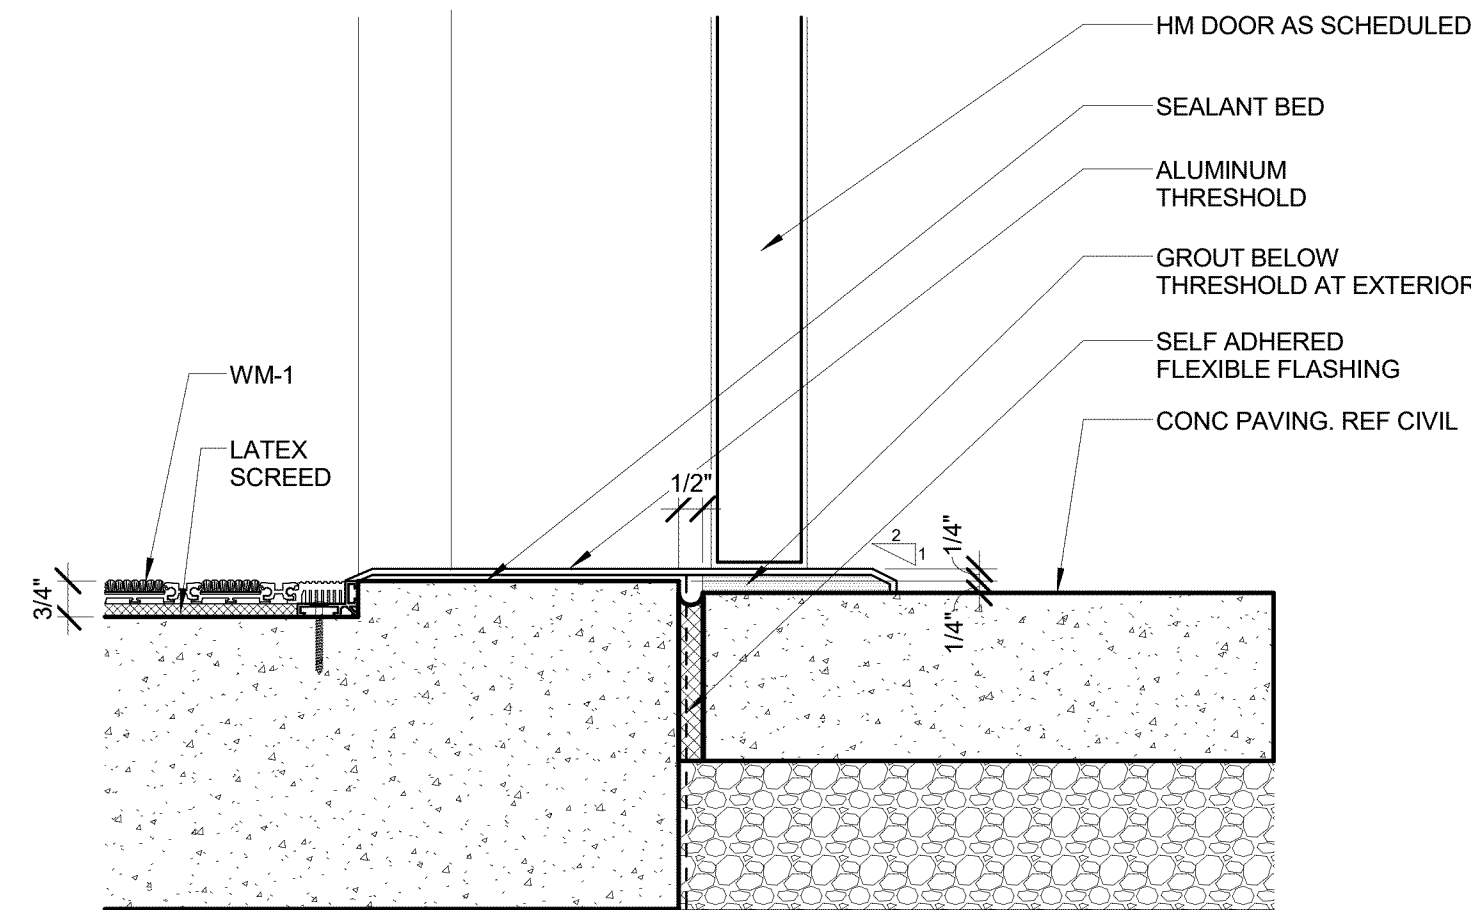


5 TYP. Exterior Door Still Detail
3" = 1'-0"

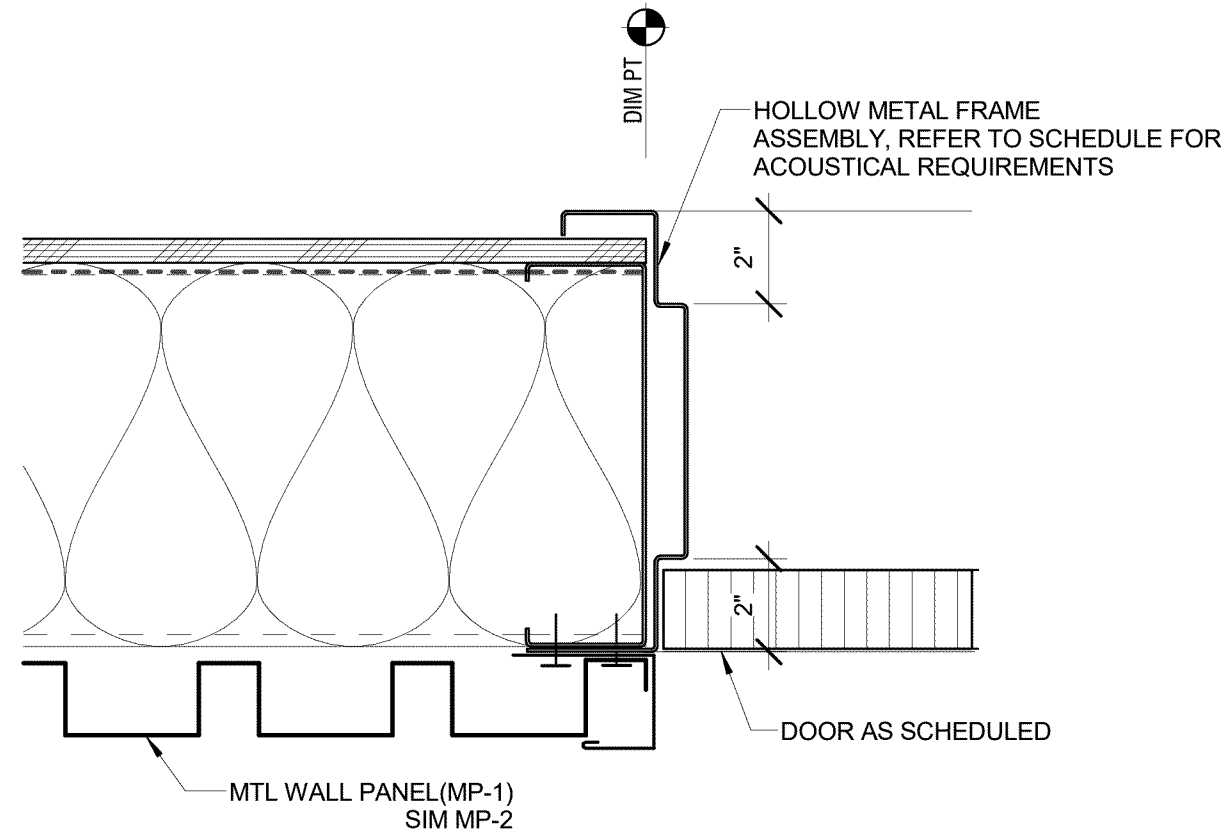


6 TYP. Exterior Door Jamb Detail
3" = 1'-0"

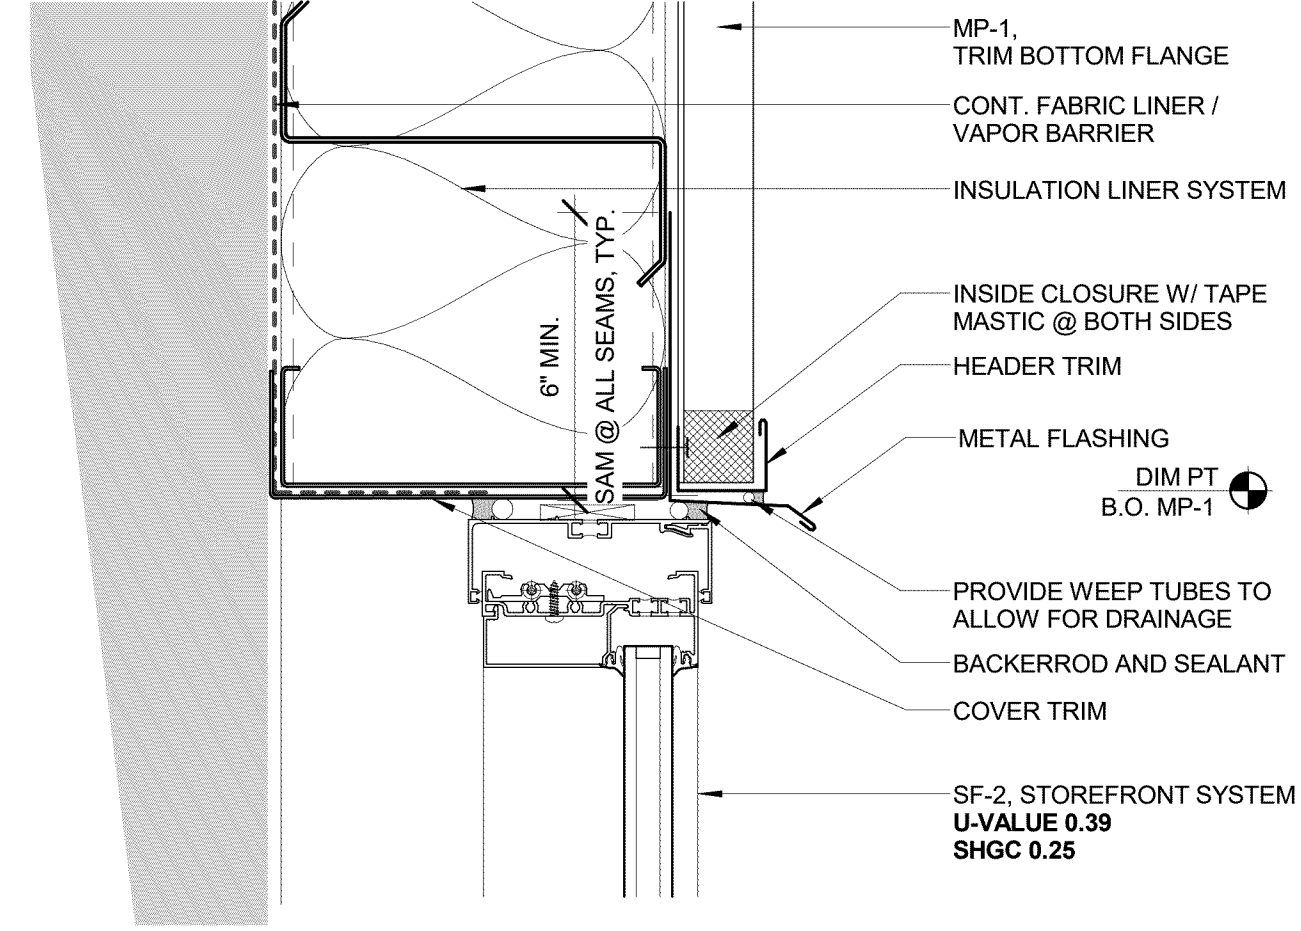

1 Storefront Head
3" = 1'-0"

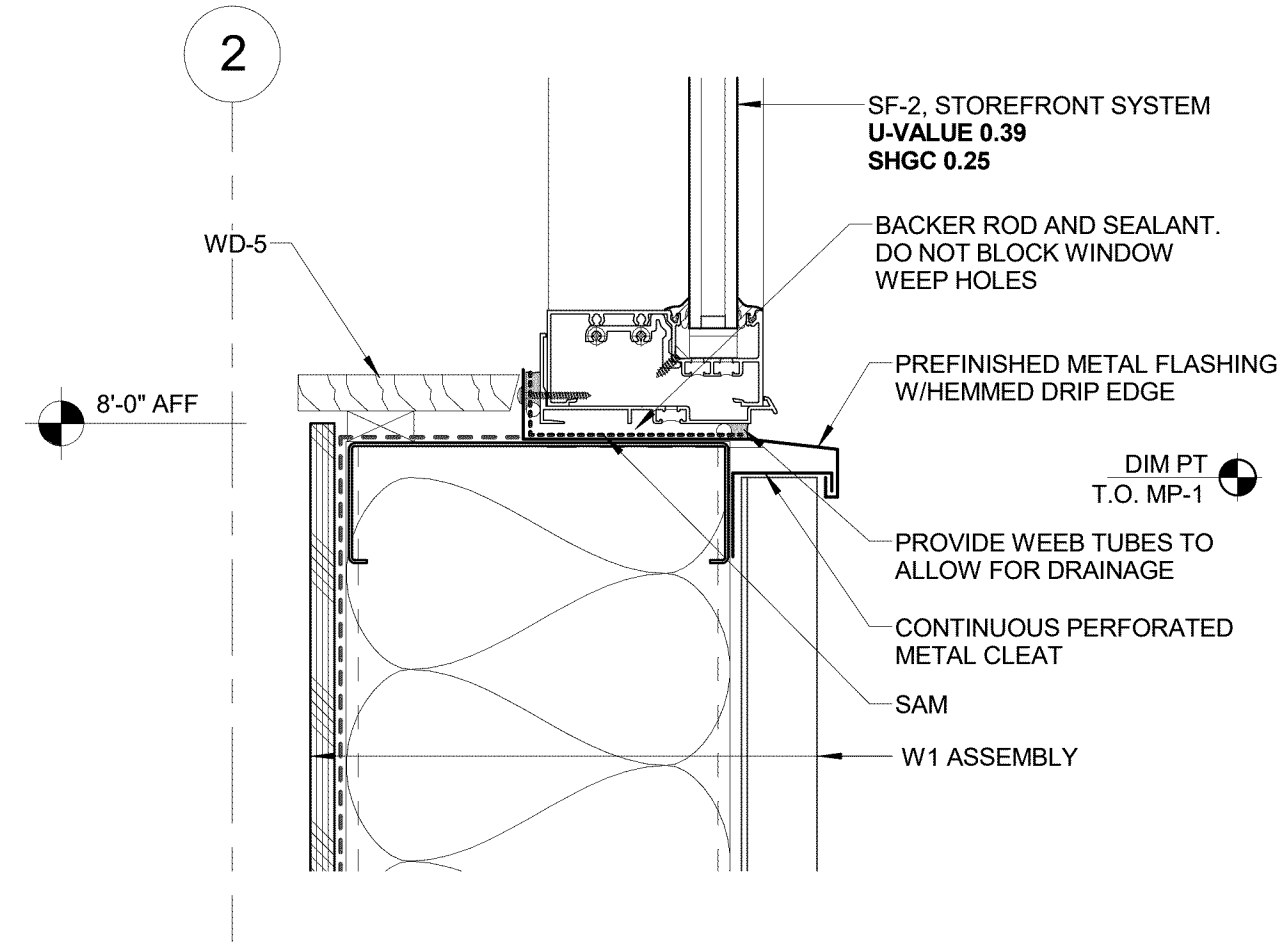

2 Storefront Sill
3" = 1'-0"

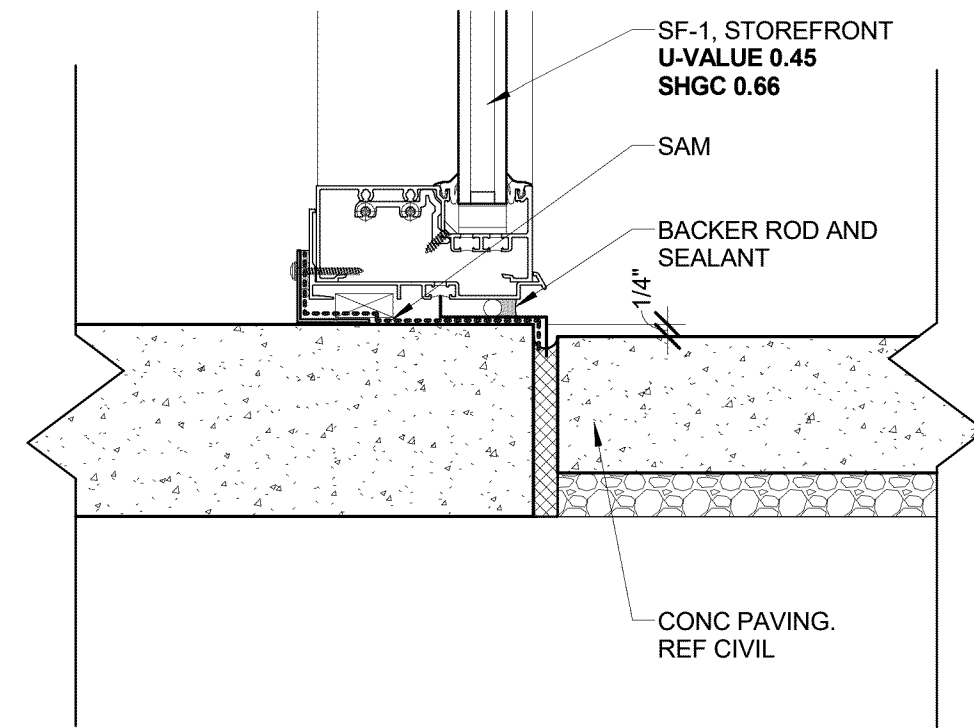


3 Storefront Base
3" = 1'-0"

NOTE:
SCALE INDICATED ON DRAWING
IS CORRECT IF DRAWING
BORDER IS 22" X 34".

REVISIONS


DATE	DESCRIPTION	BY

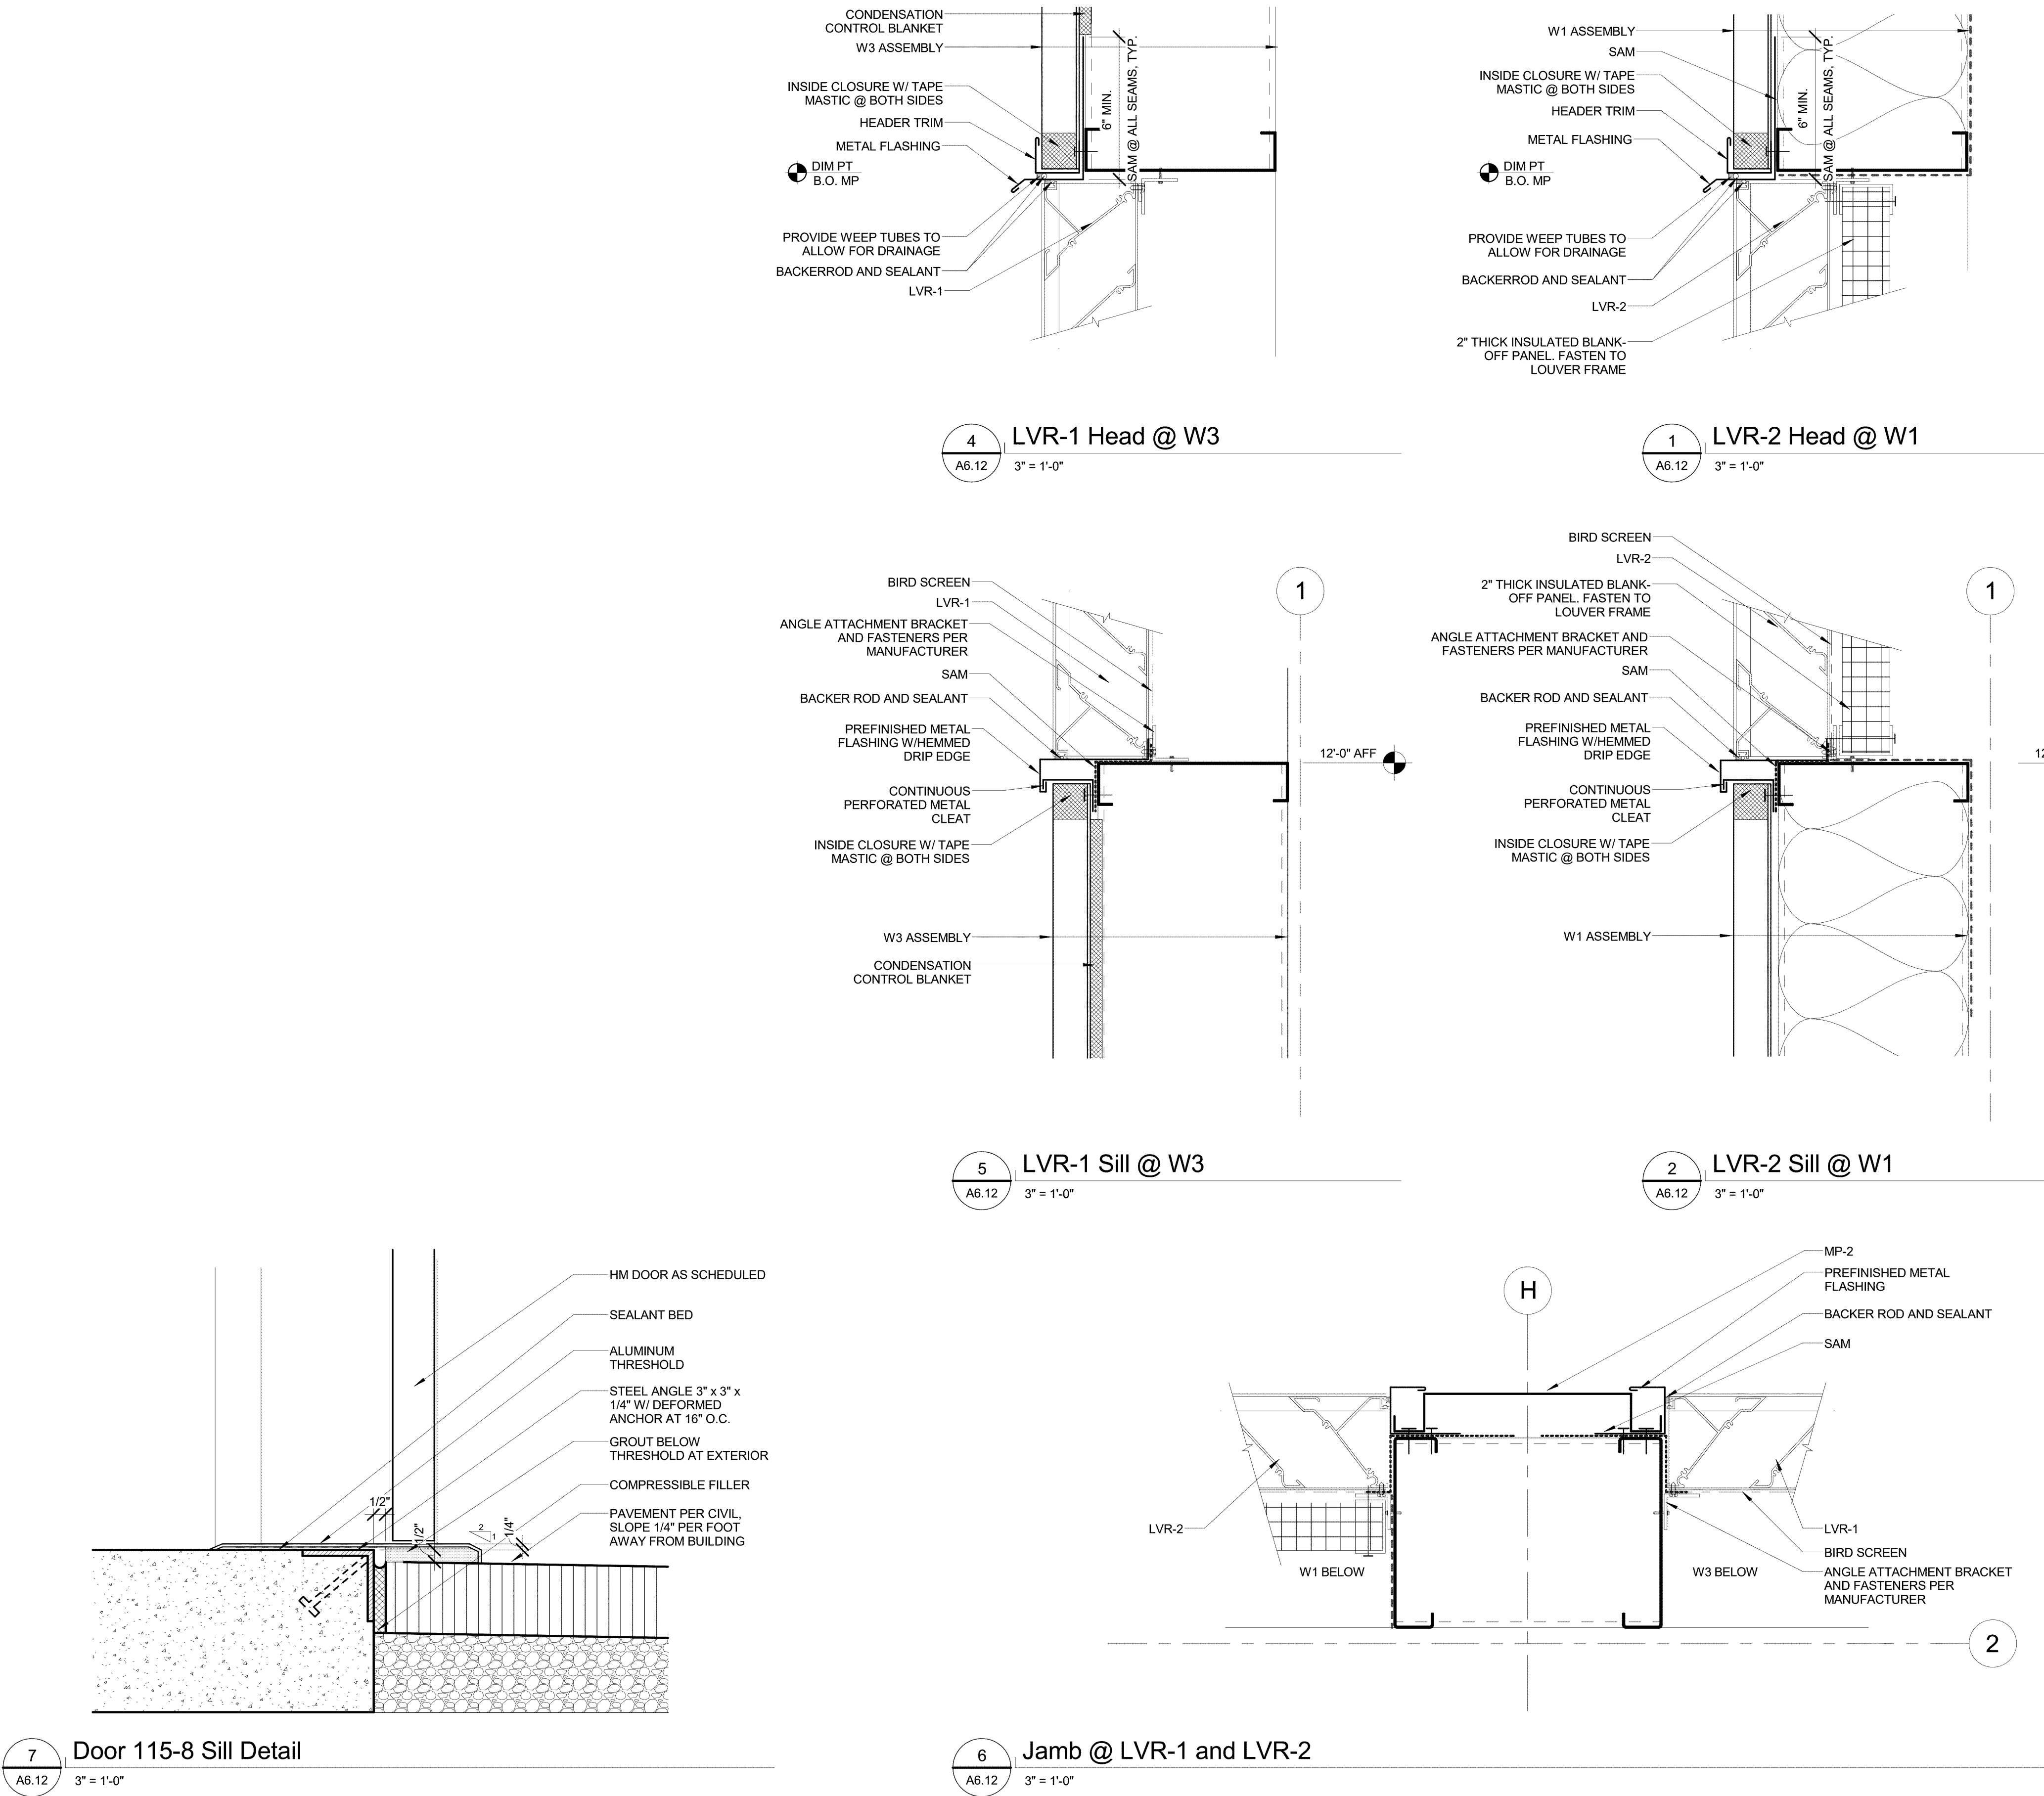


NOTE:
SCALE INDICATED ON DRAWING
IS CORRECT IF DRAWING
BORDER IS 22" X 34".

REVISIONS


DATE	DESCRIPTION	BY

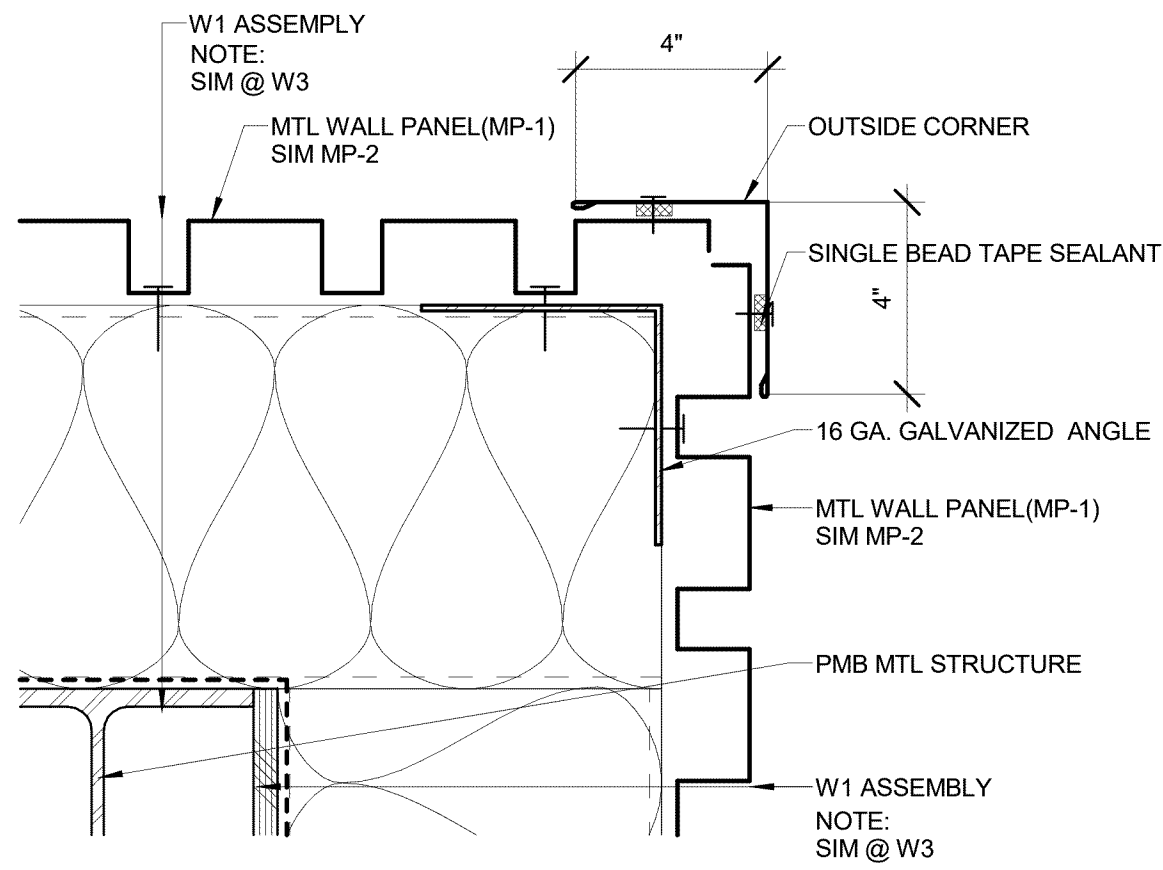


7 METAL WALL PANEL - CORNER
A6.21 3" = 1'-0"

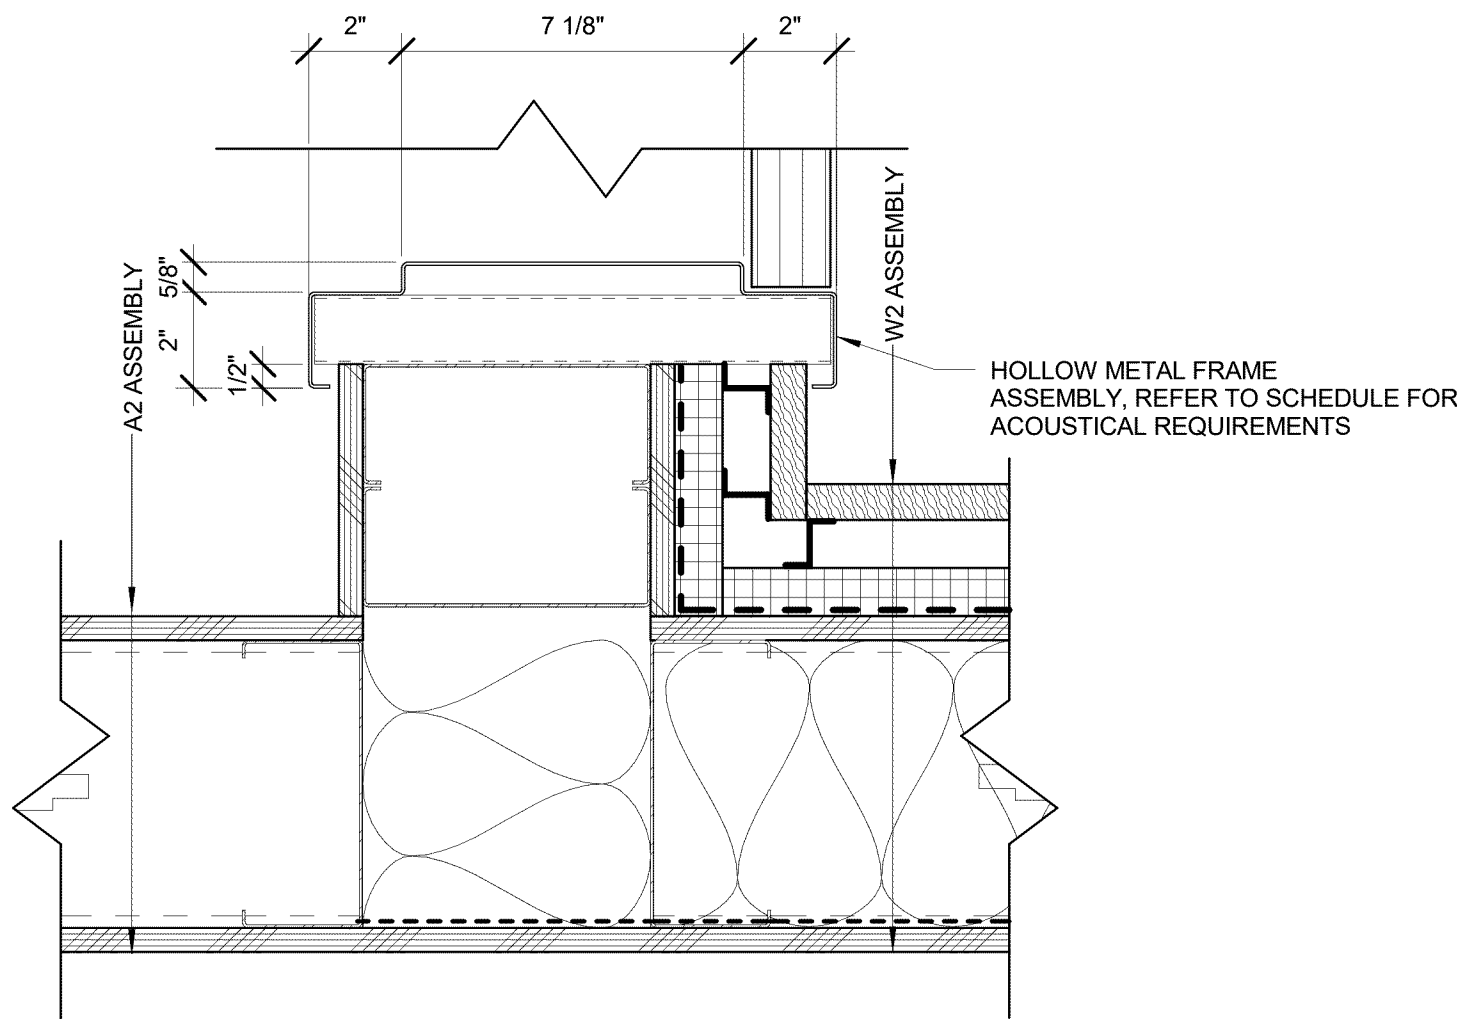


4 Exterior Entry Door Jamb
A6.21 3" = 1'-0"

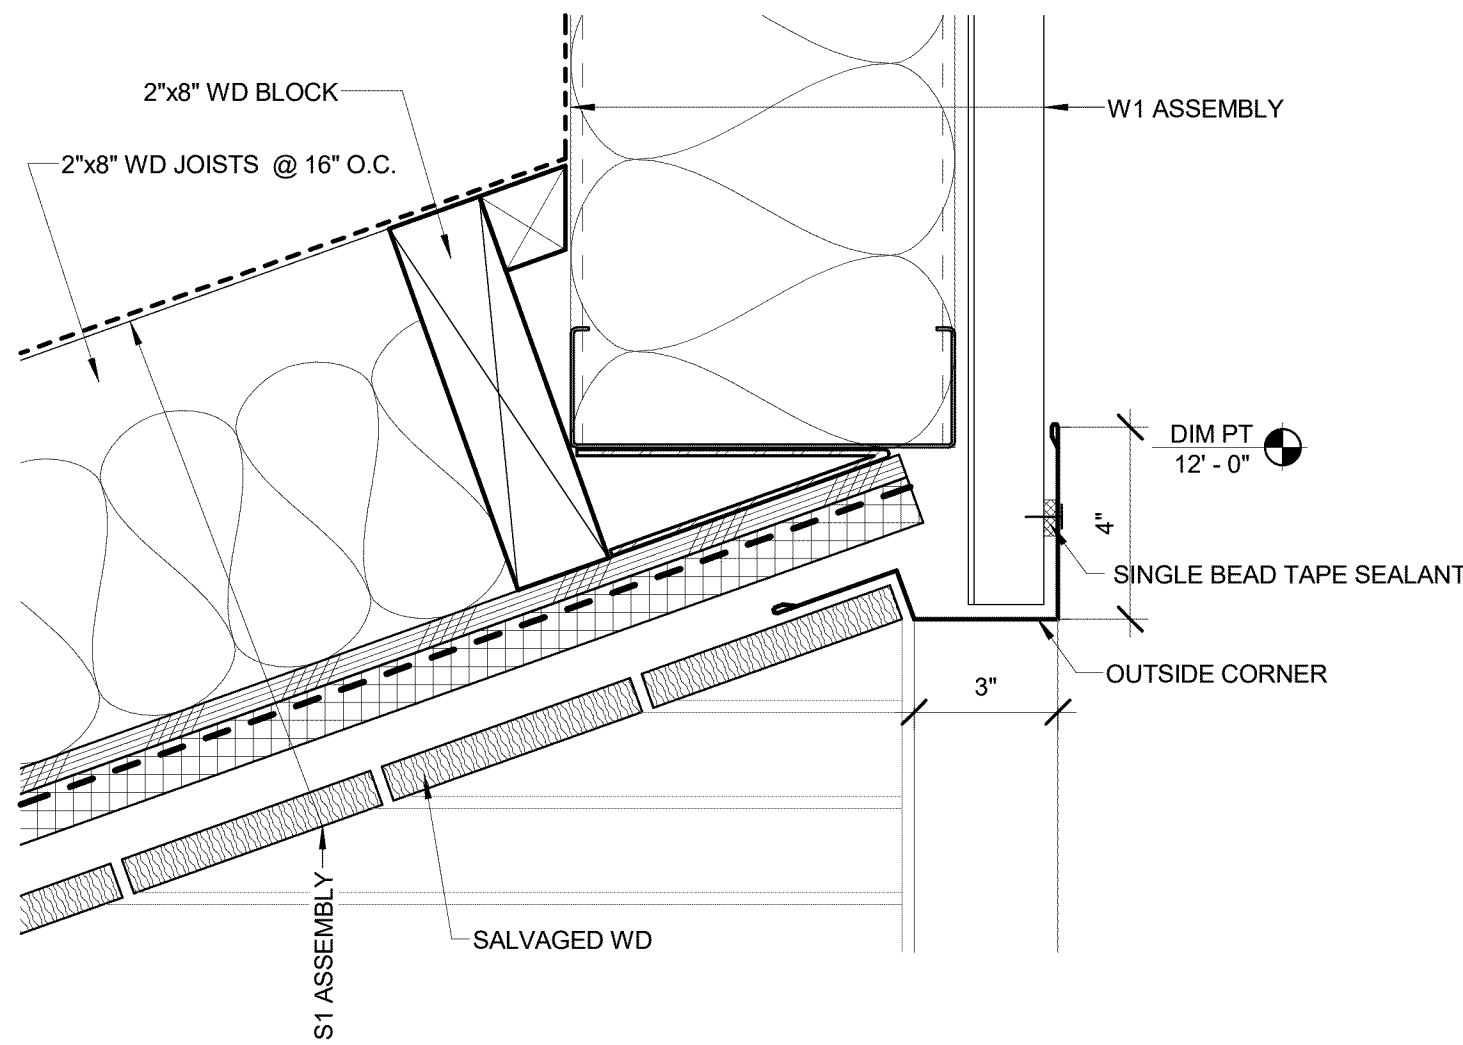


1 Main Entry Alcove Section
A6.21 3" = 1'-0"

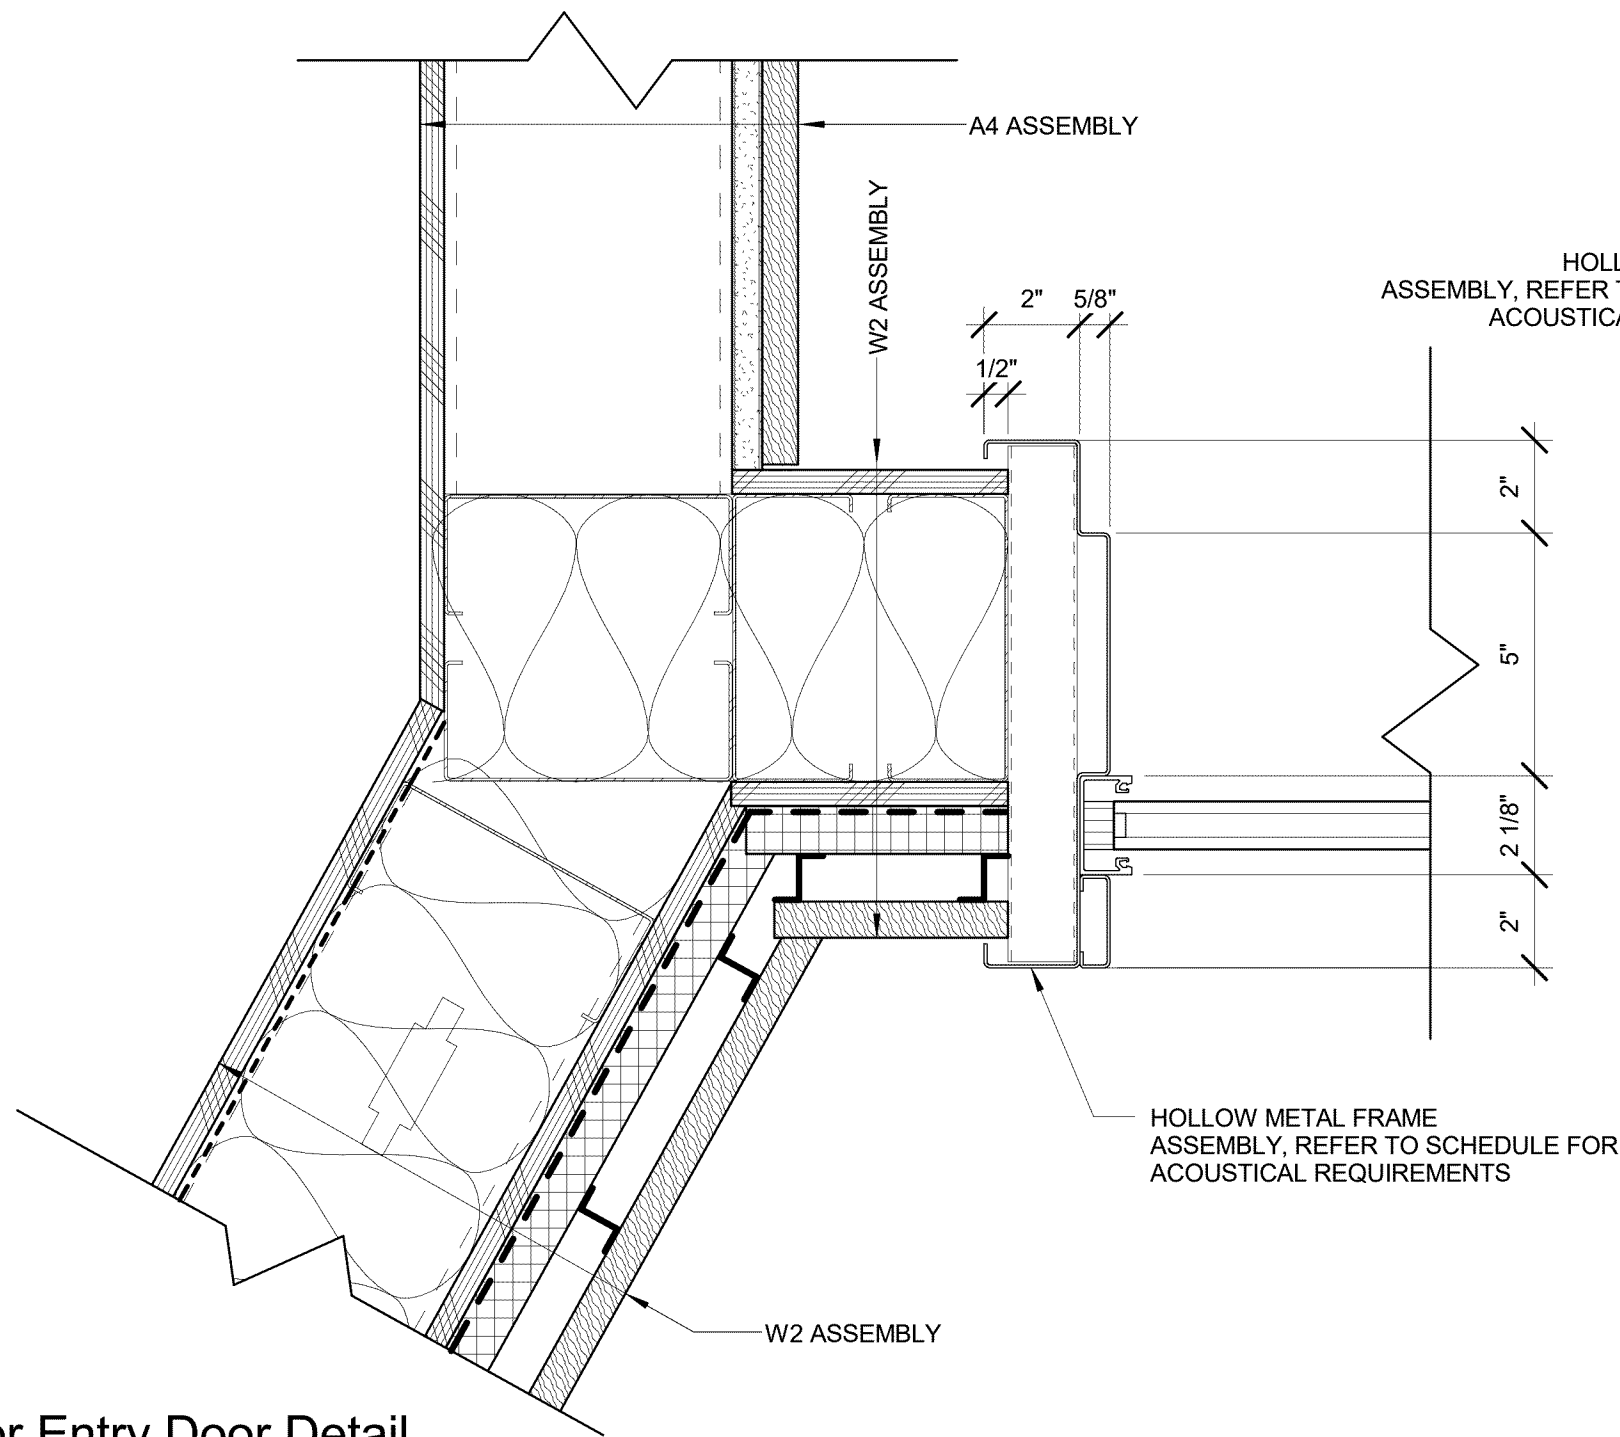


8 Exterior Entry Door Detail
A6.21 3" = 1'-0"

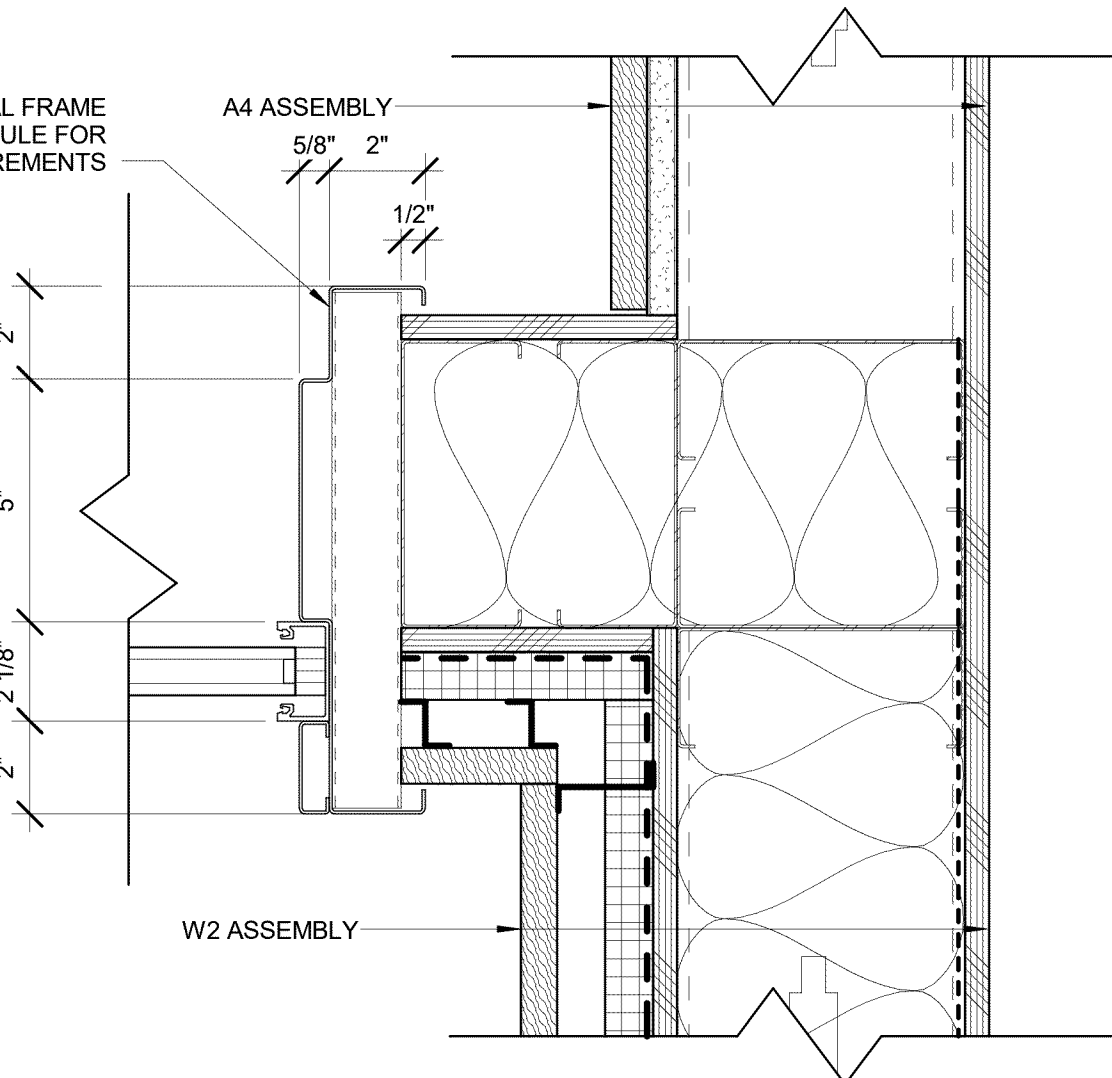


5 Exterior Entry Door Storefront Detail
A6.21 3" = 1'-0"

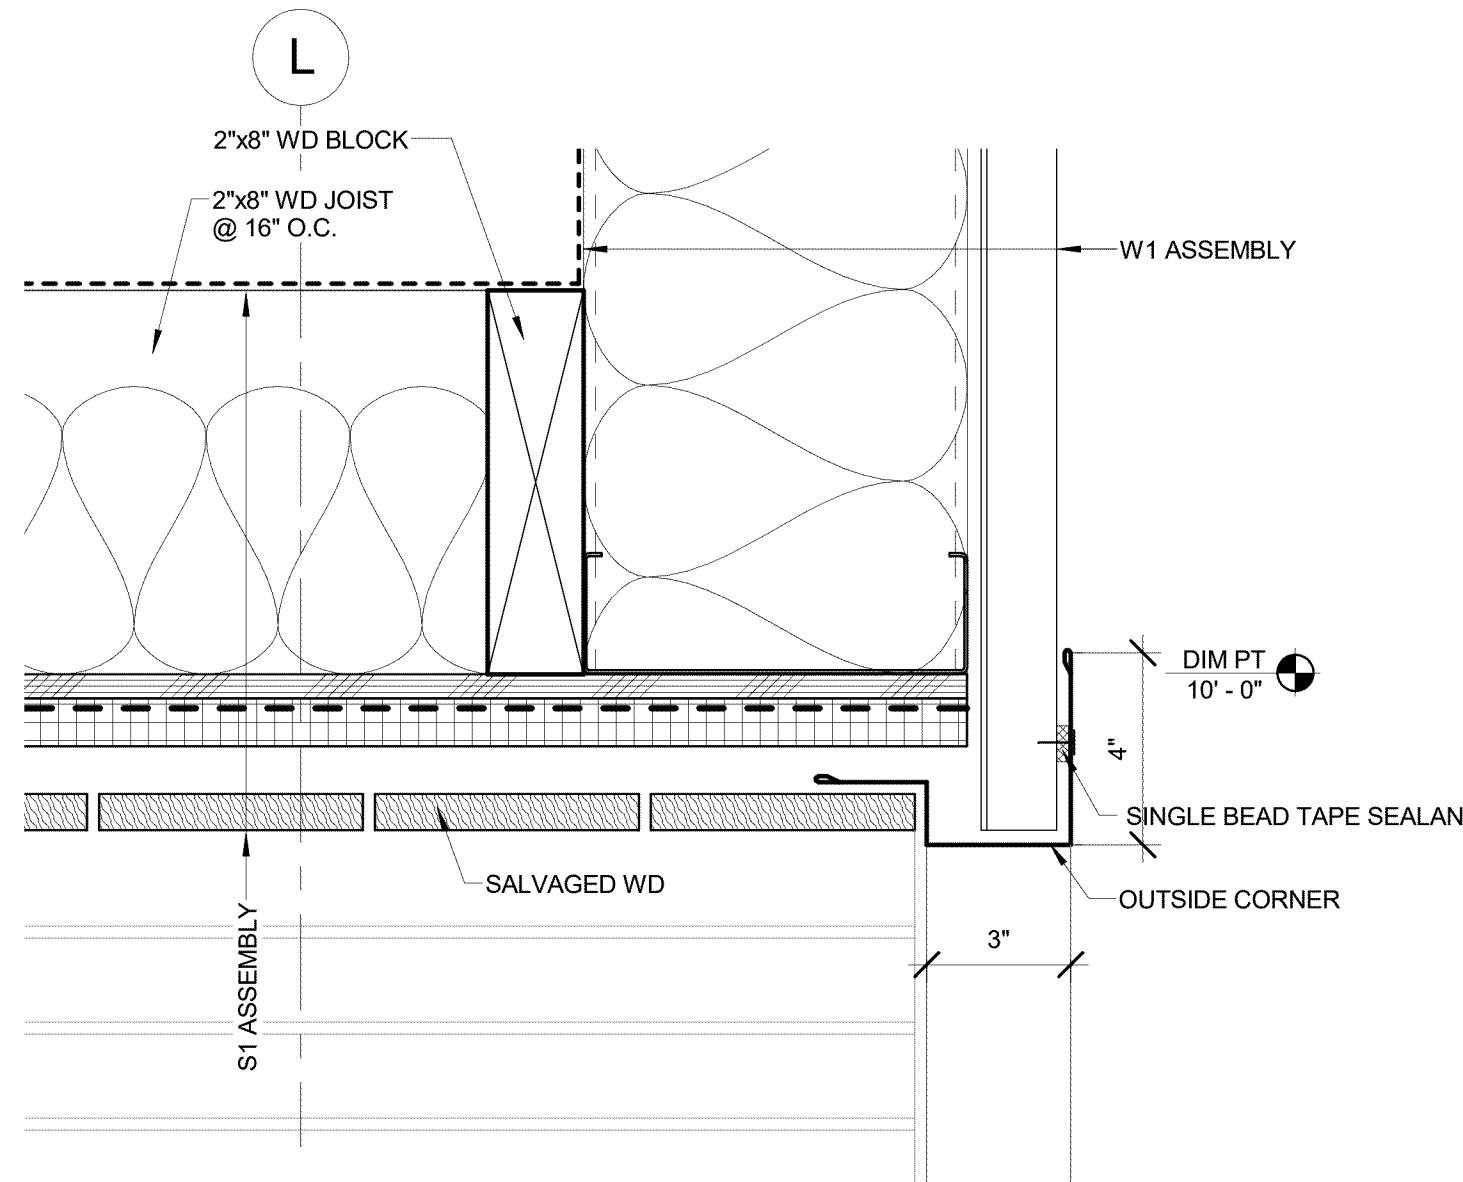


2 Entry Alcove Section
A6.21 3" = 1'-0"

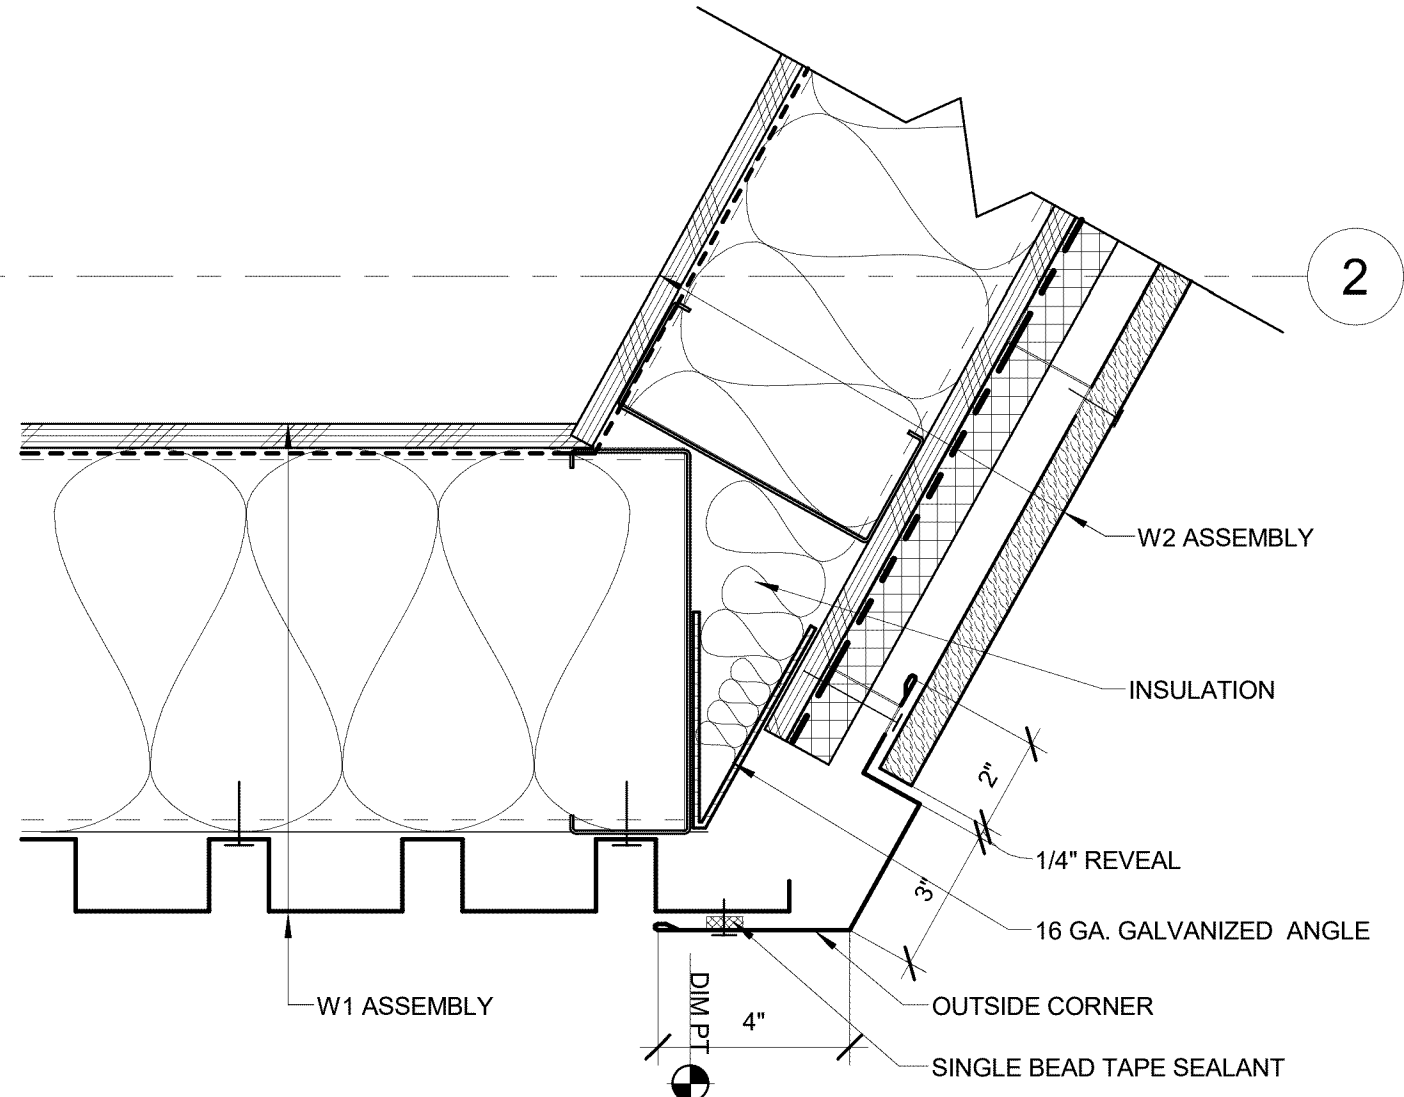

9 W1/W2 WALL PANEL - CORNER
A6.21 3" = 1'-0"

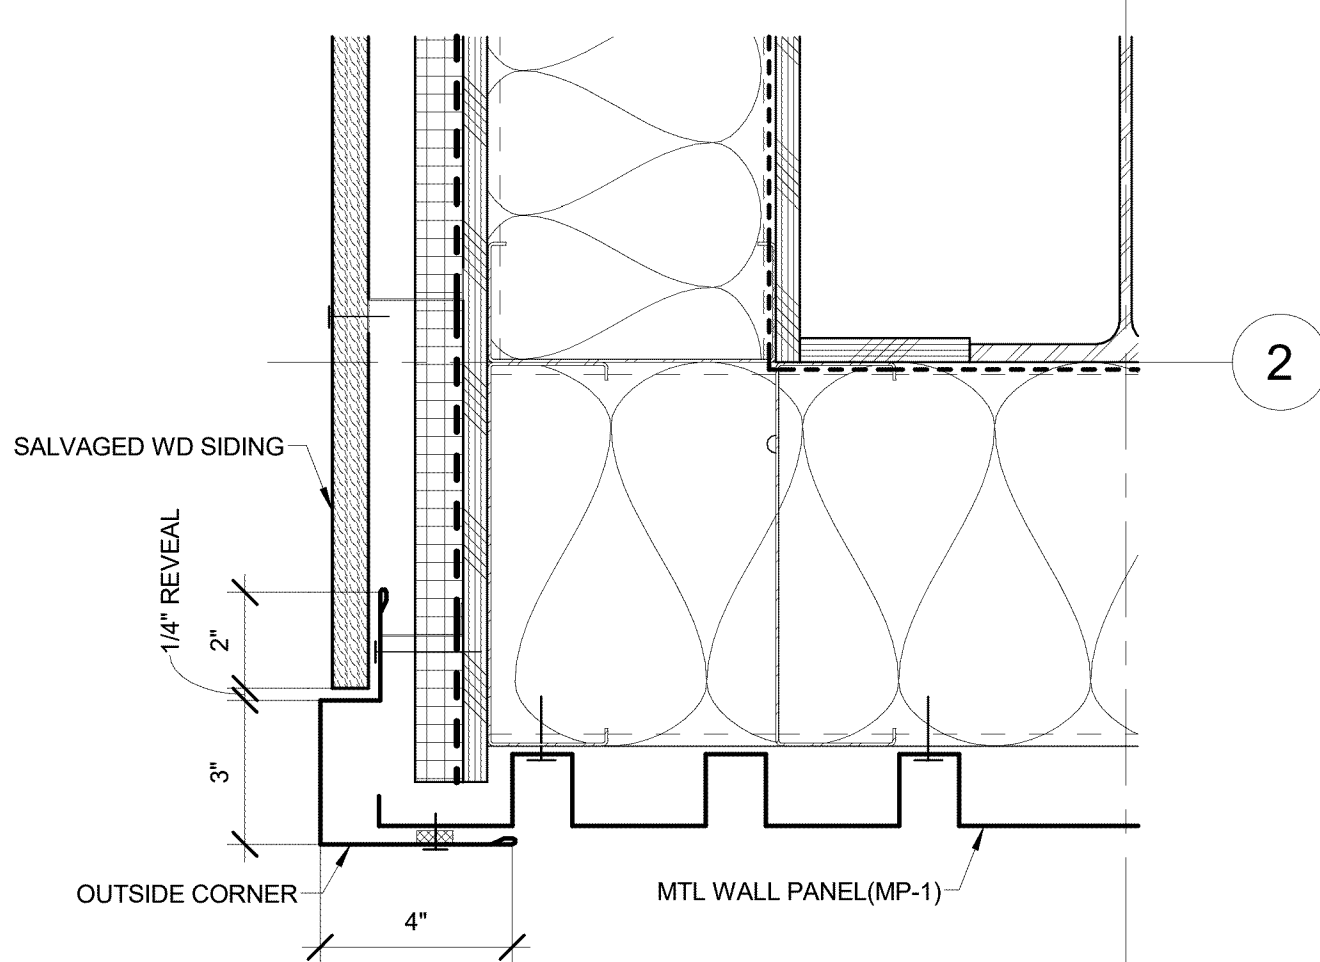

6 W1/W2 WALL PANEL - CORNER
A6.21 3" = 1'-0"

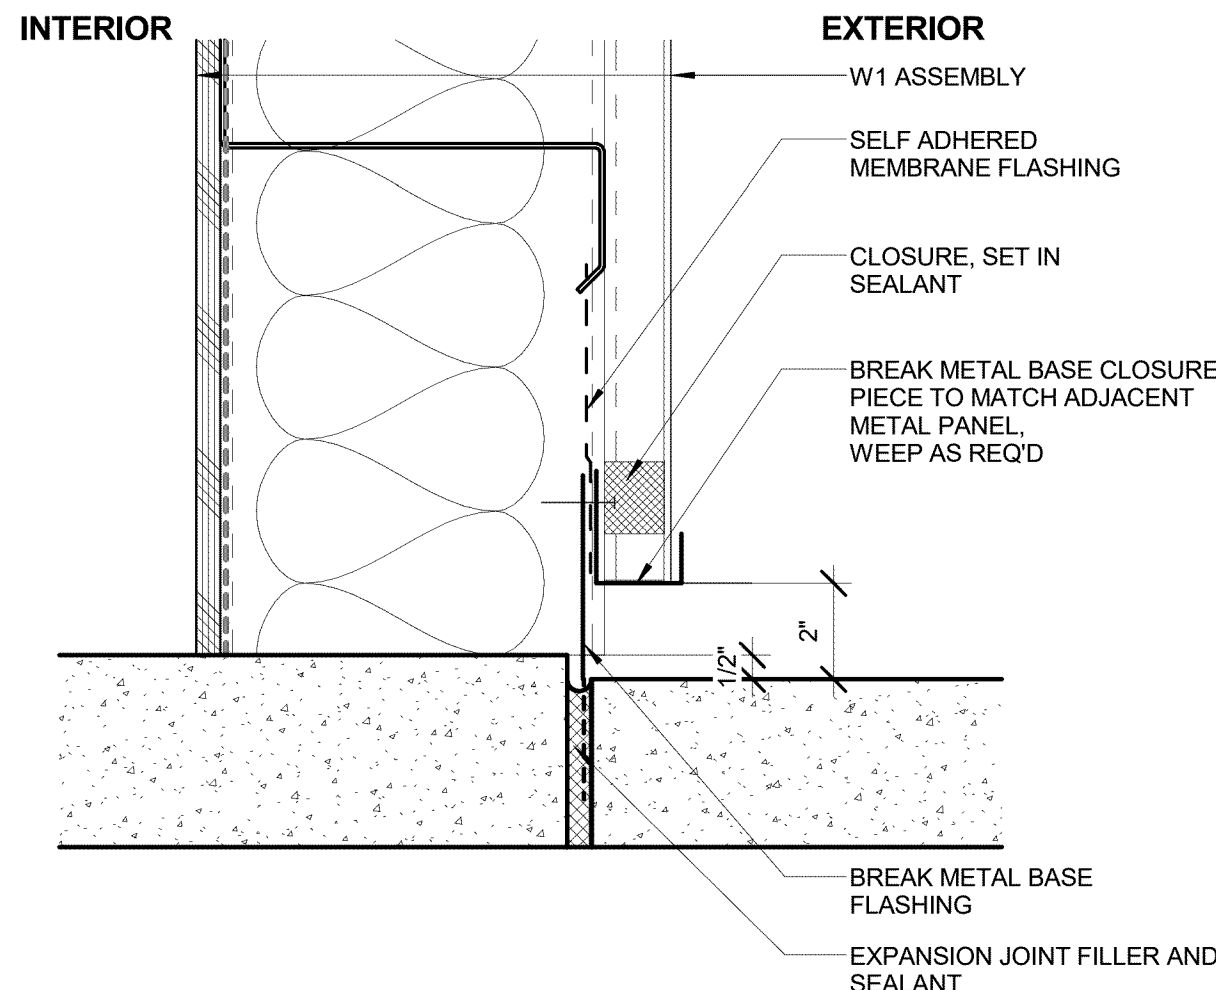


3 METAL - WALL BASE FLASHING @ GROUND
A6.21 3" = 1'-0"


NOTE:
SCALE INDICATED ON DRAWING
IS CORRECT IF DRAWING
BORDER IS 22" X 34".

REVISIONS


DATE	DESCRIPTION	BY

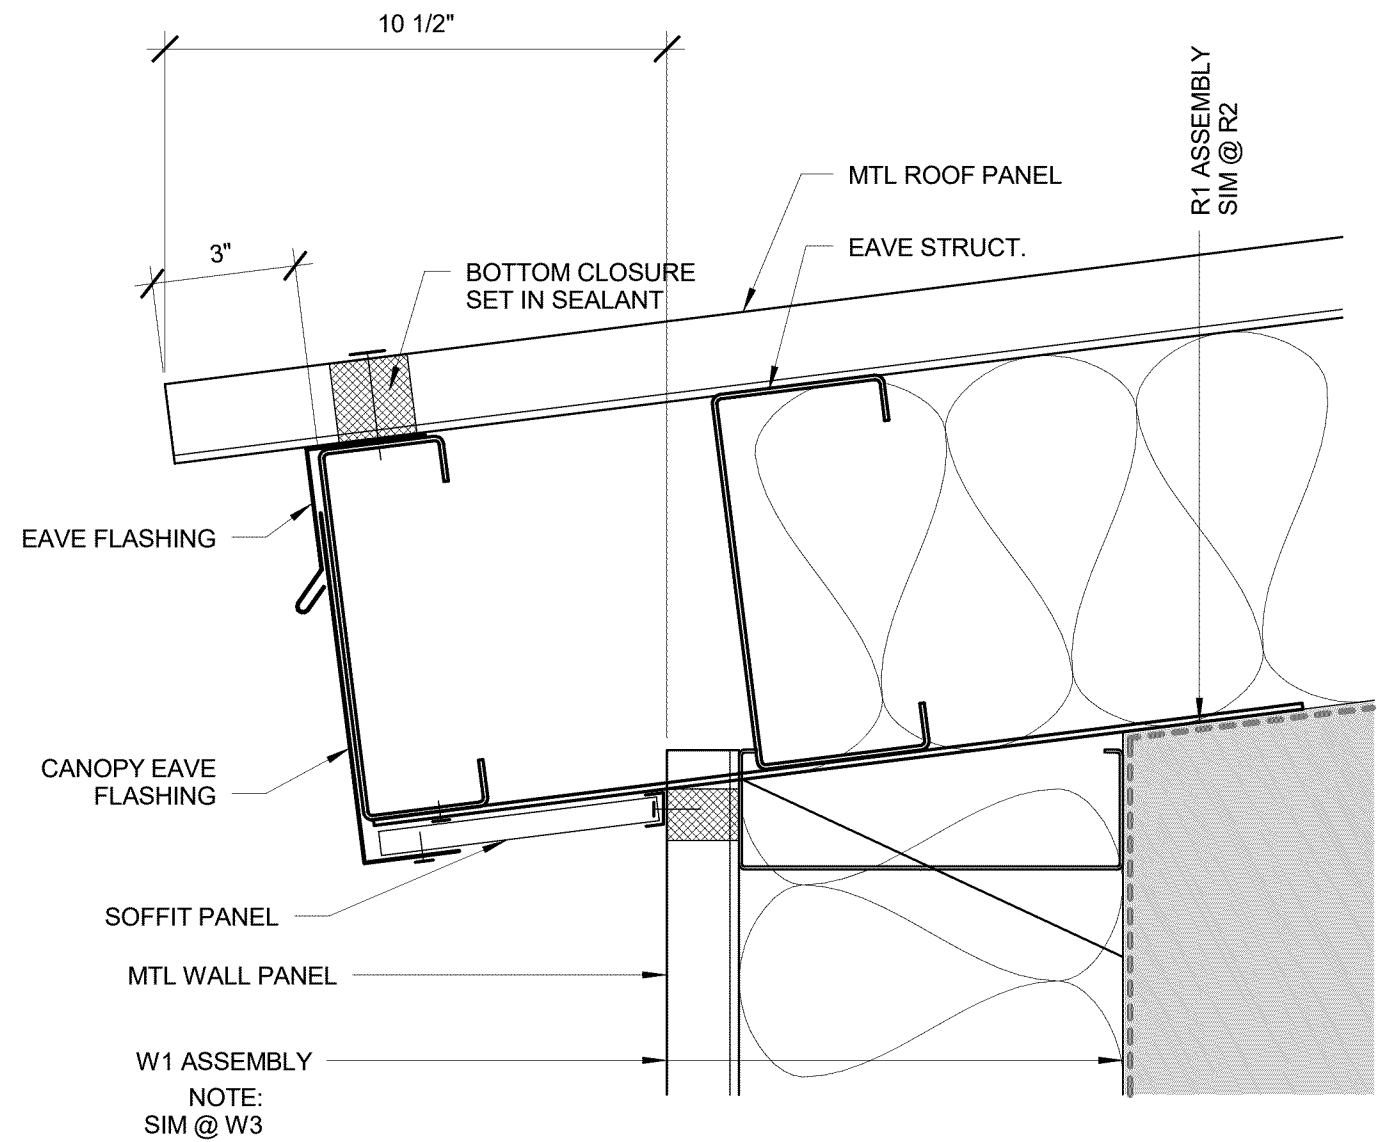


1 METAL - LOW EAVE
A6.22 3" = 1'-0"

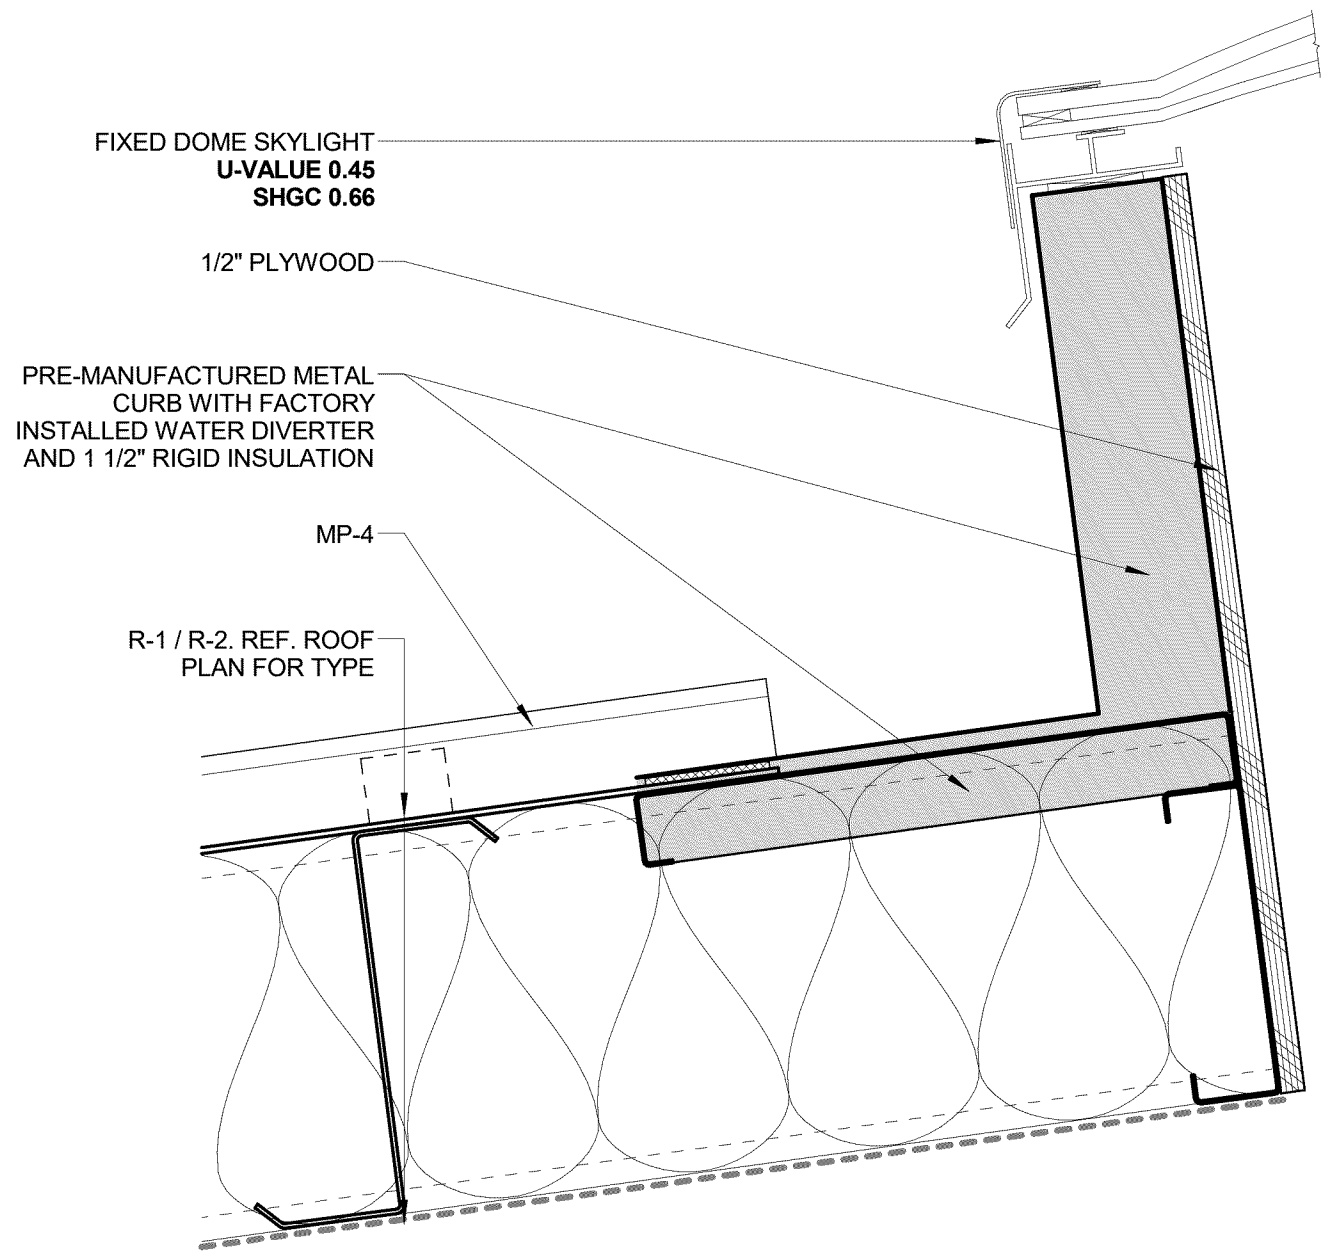


5 SKYLIGHT - HIGH AND LOW SIDE DETAIL
A6.22 3" = 1'-0"

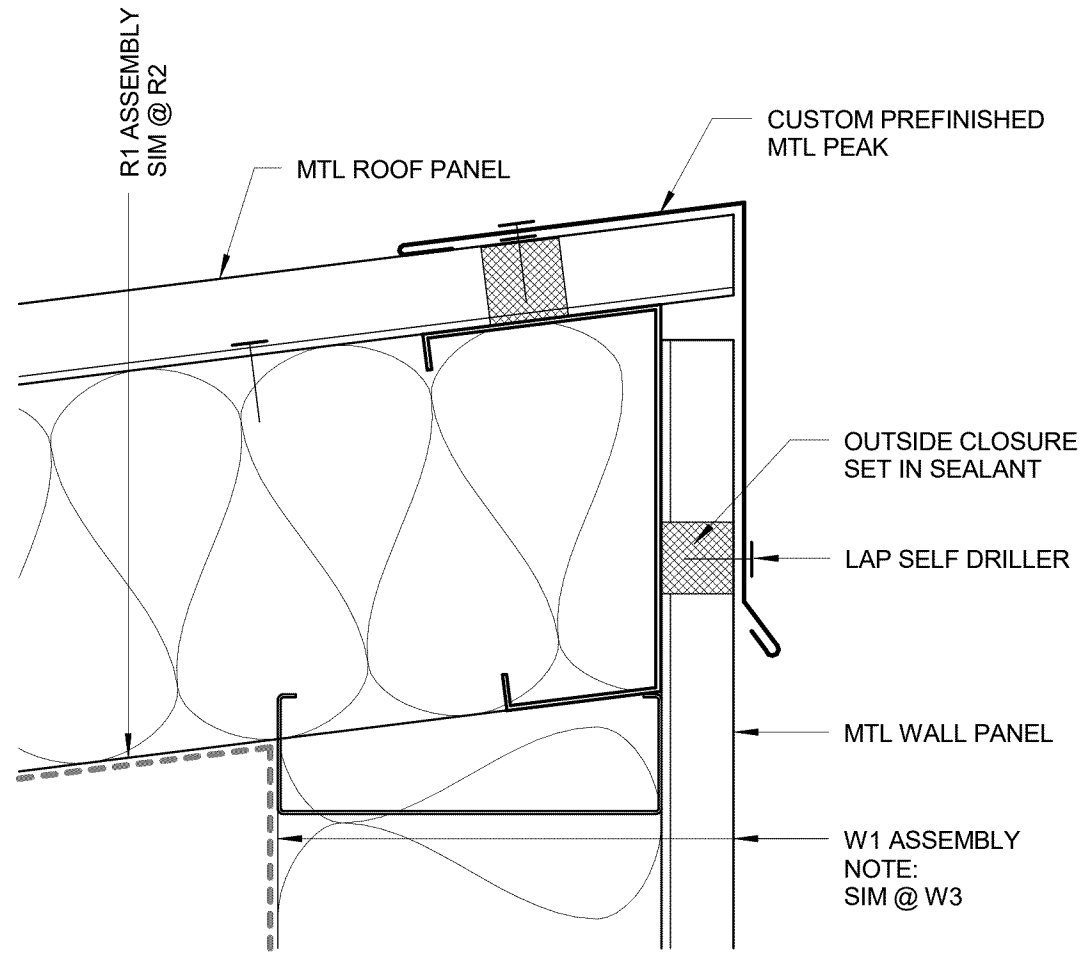


2 METAL - ROOF PEAK
A6.22 3" = 1'-0"

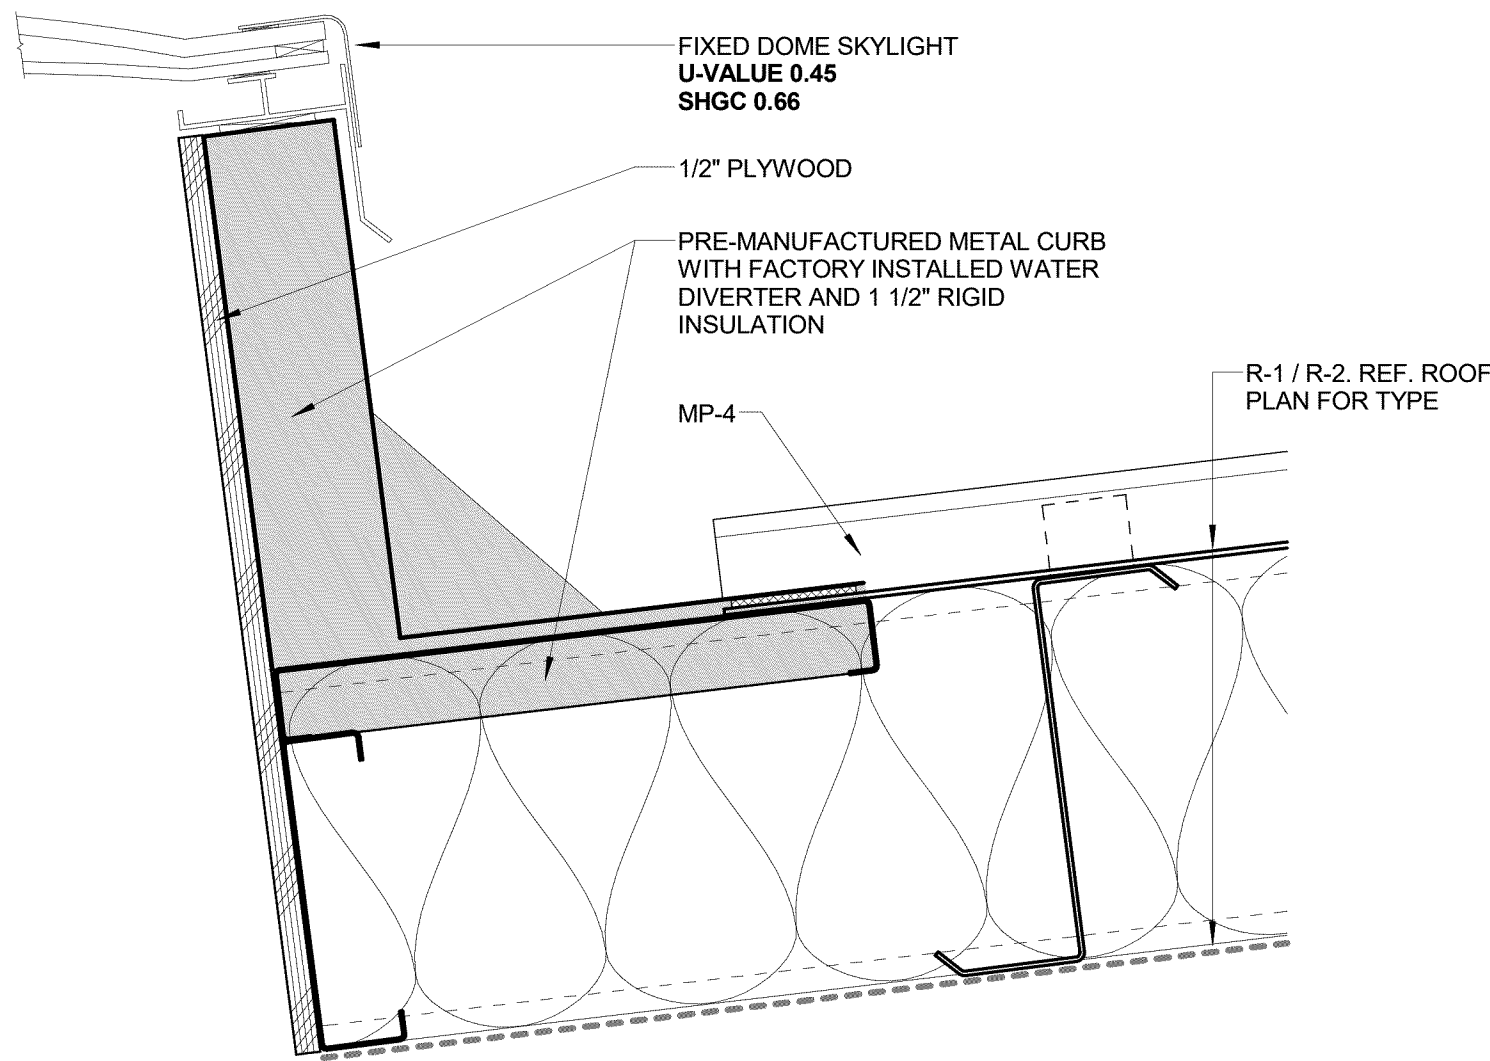


3 METAL - ROOF RAKE EDGE
A6.22 3" = 1'-0"

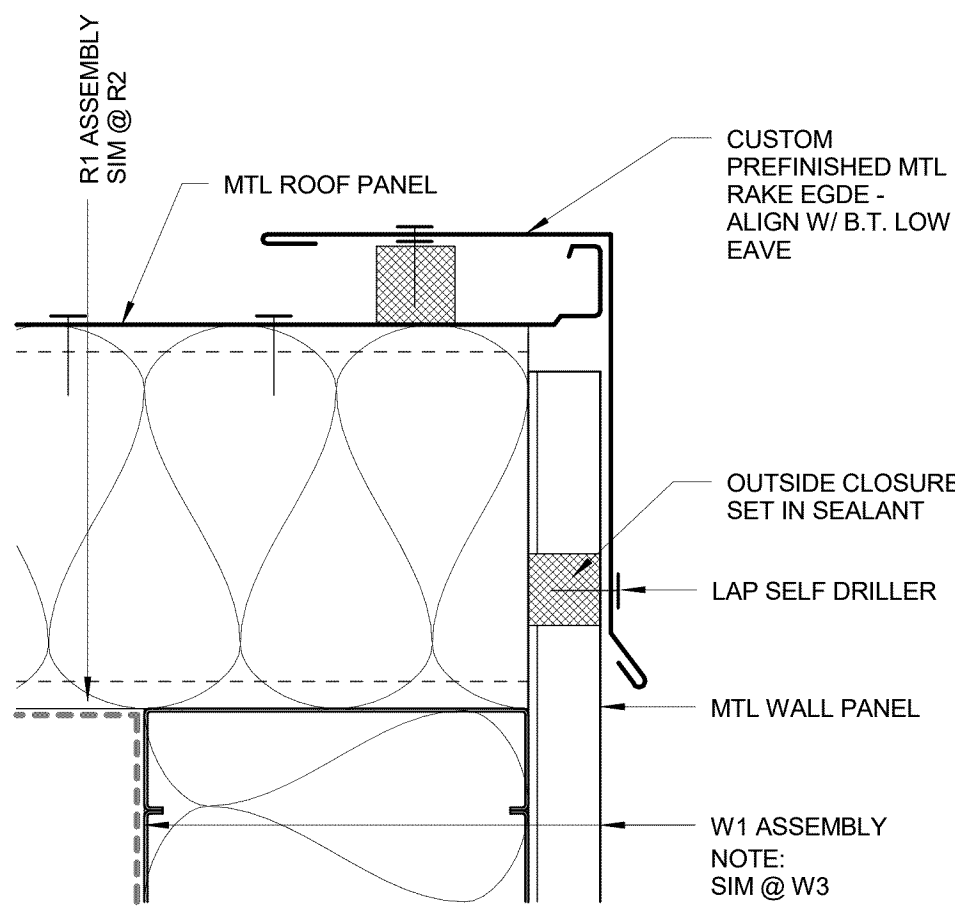

4 TYP. CANOPY DETAIL
A6.22 3" = 1'-0"

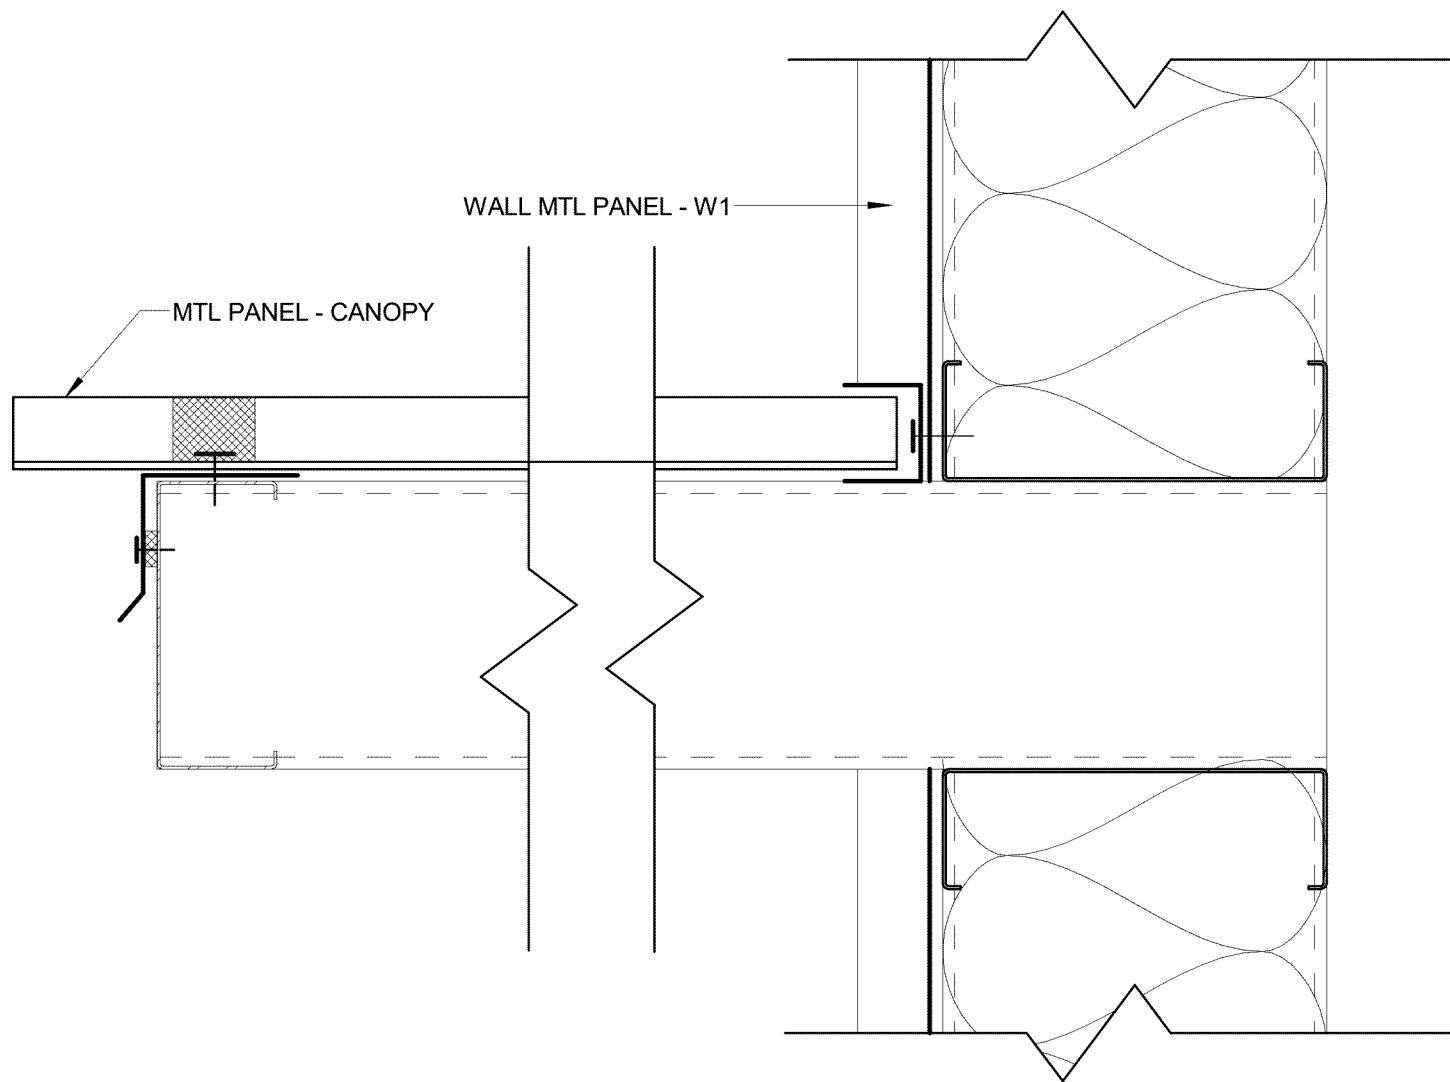

6 SKYLIGHT - RAKE DETAIL
A6.22 3" = 1'-0"

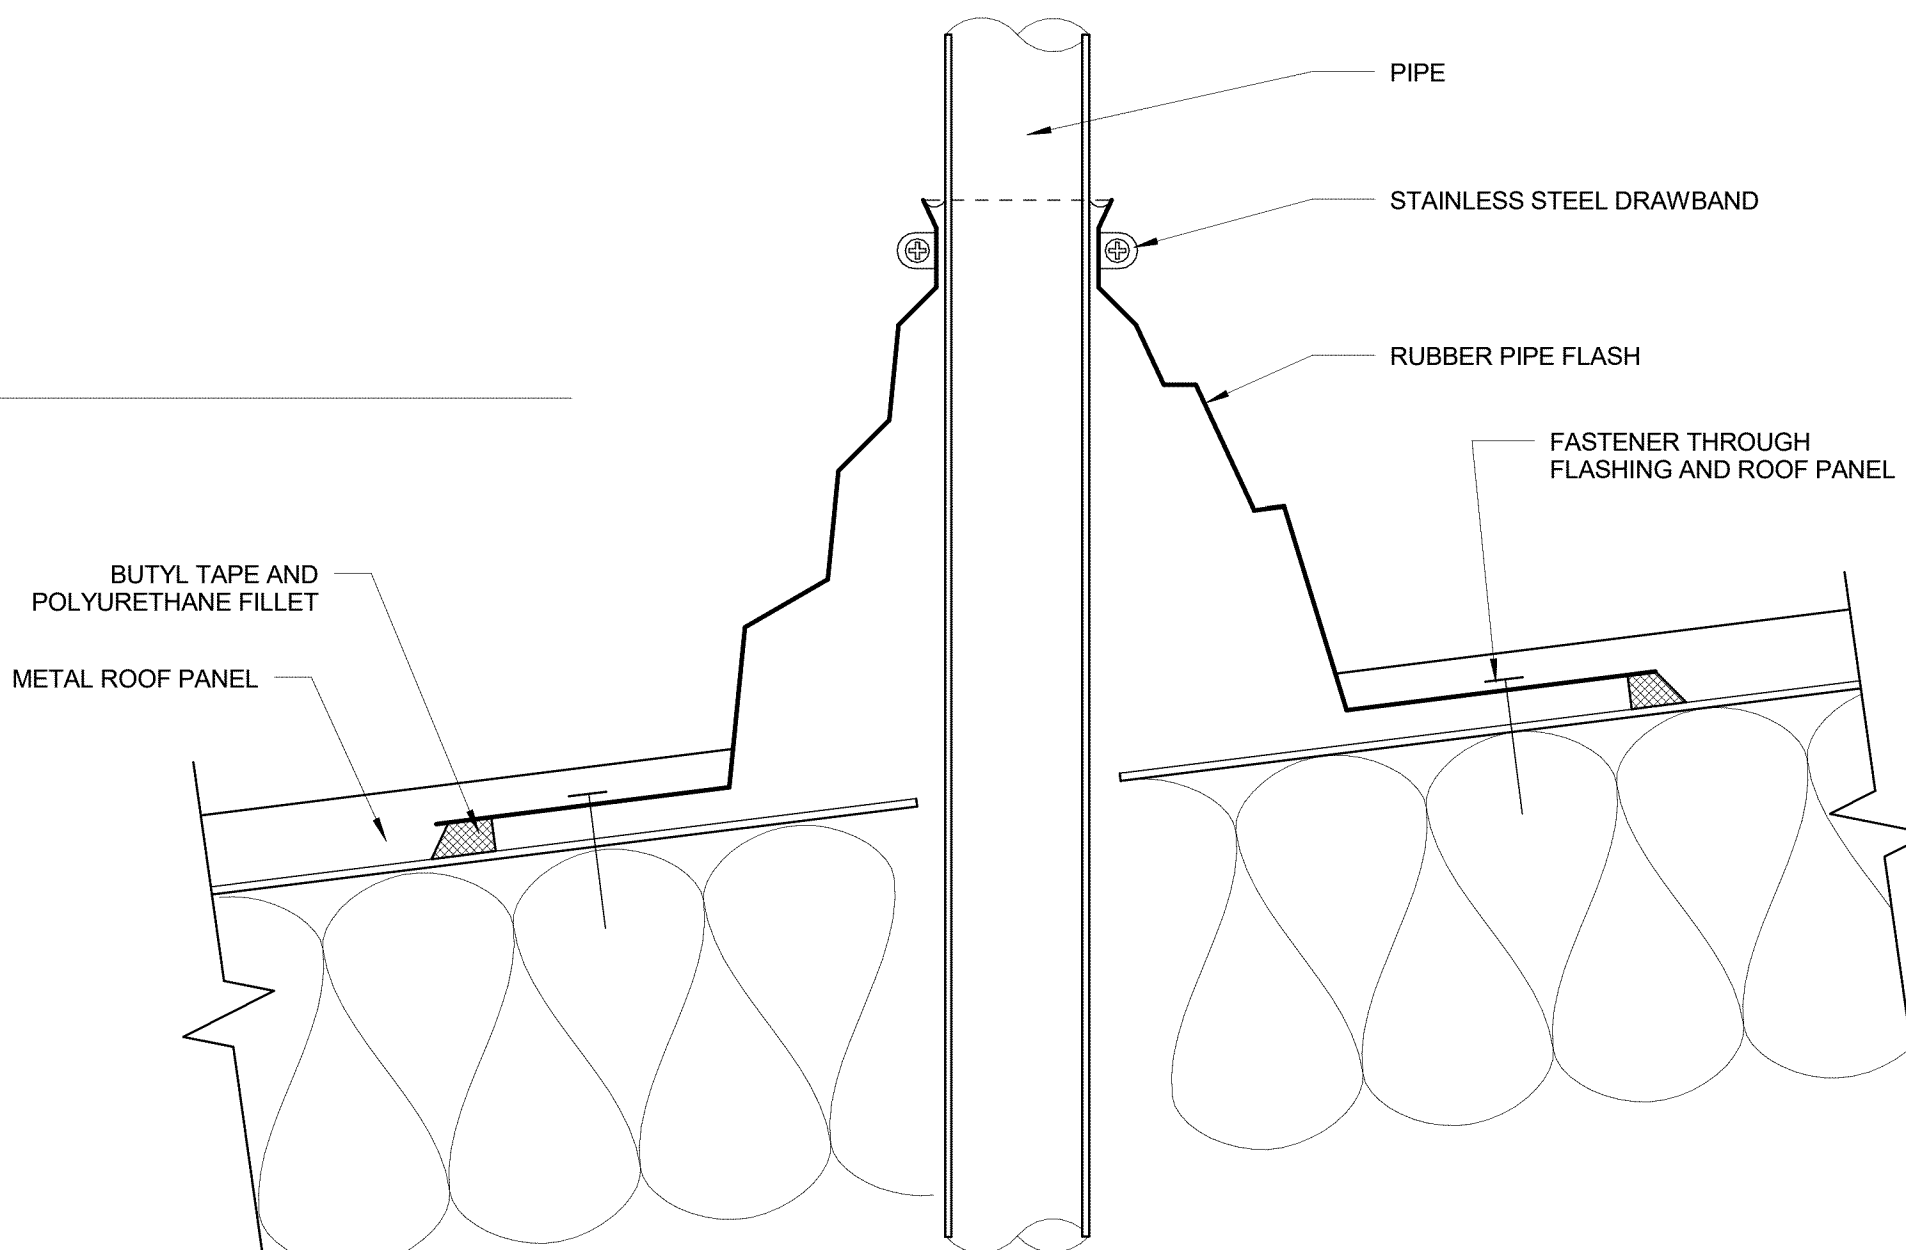


7 ROOF - PIPE PENETRATION
A6.22 3" = 1'-0"


NOTE:
SCALE INDICATED ON DRAWING
IS CORRECT IF DRAWING
BORDER IS 22" X 34".

REVISIONS


DATE	DESCRIPTION	BY

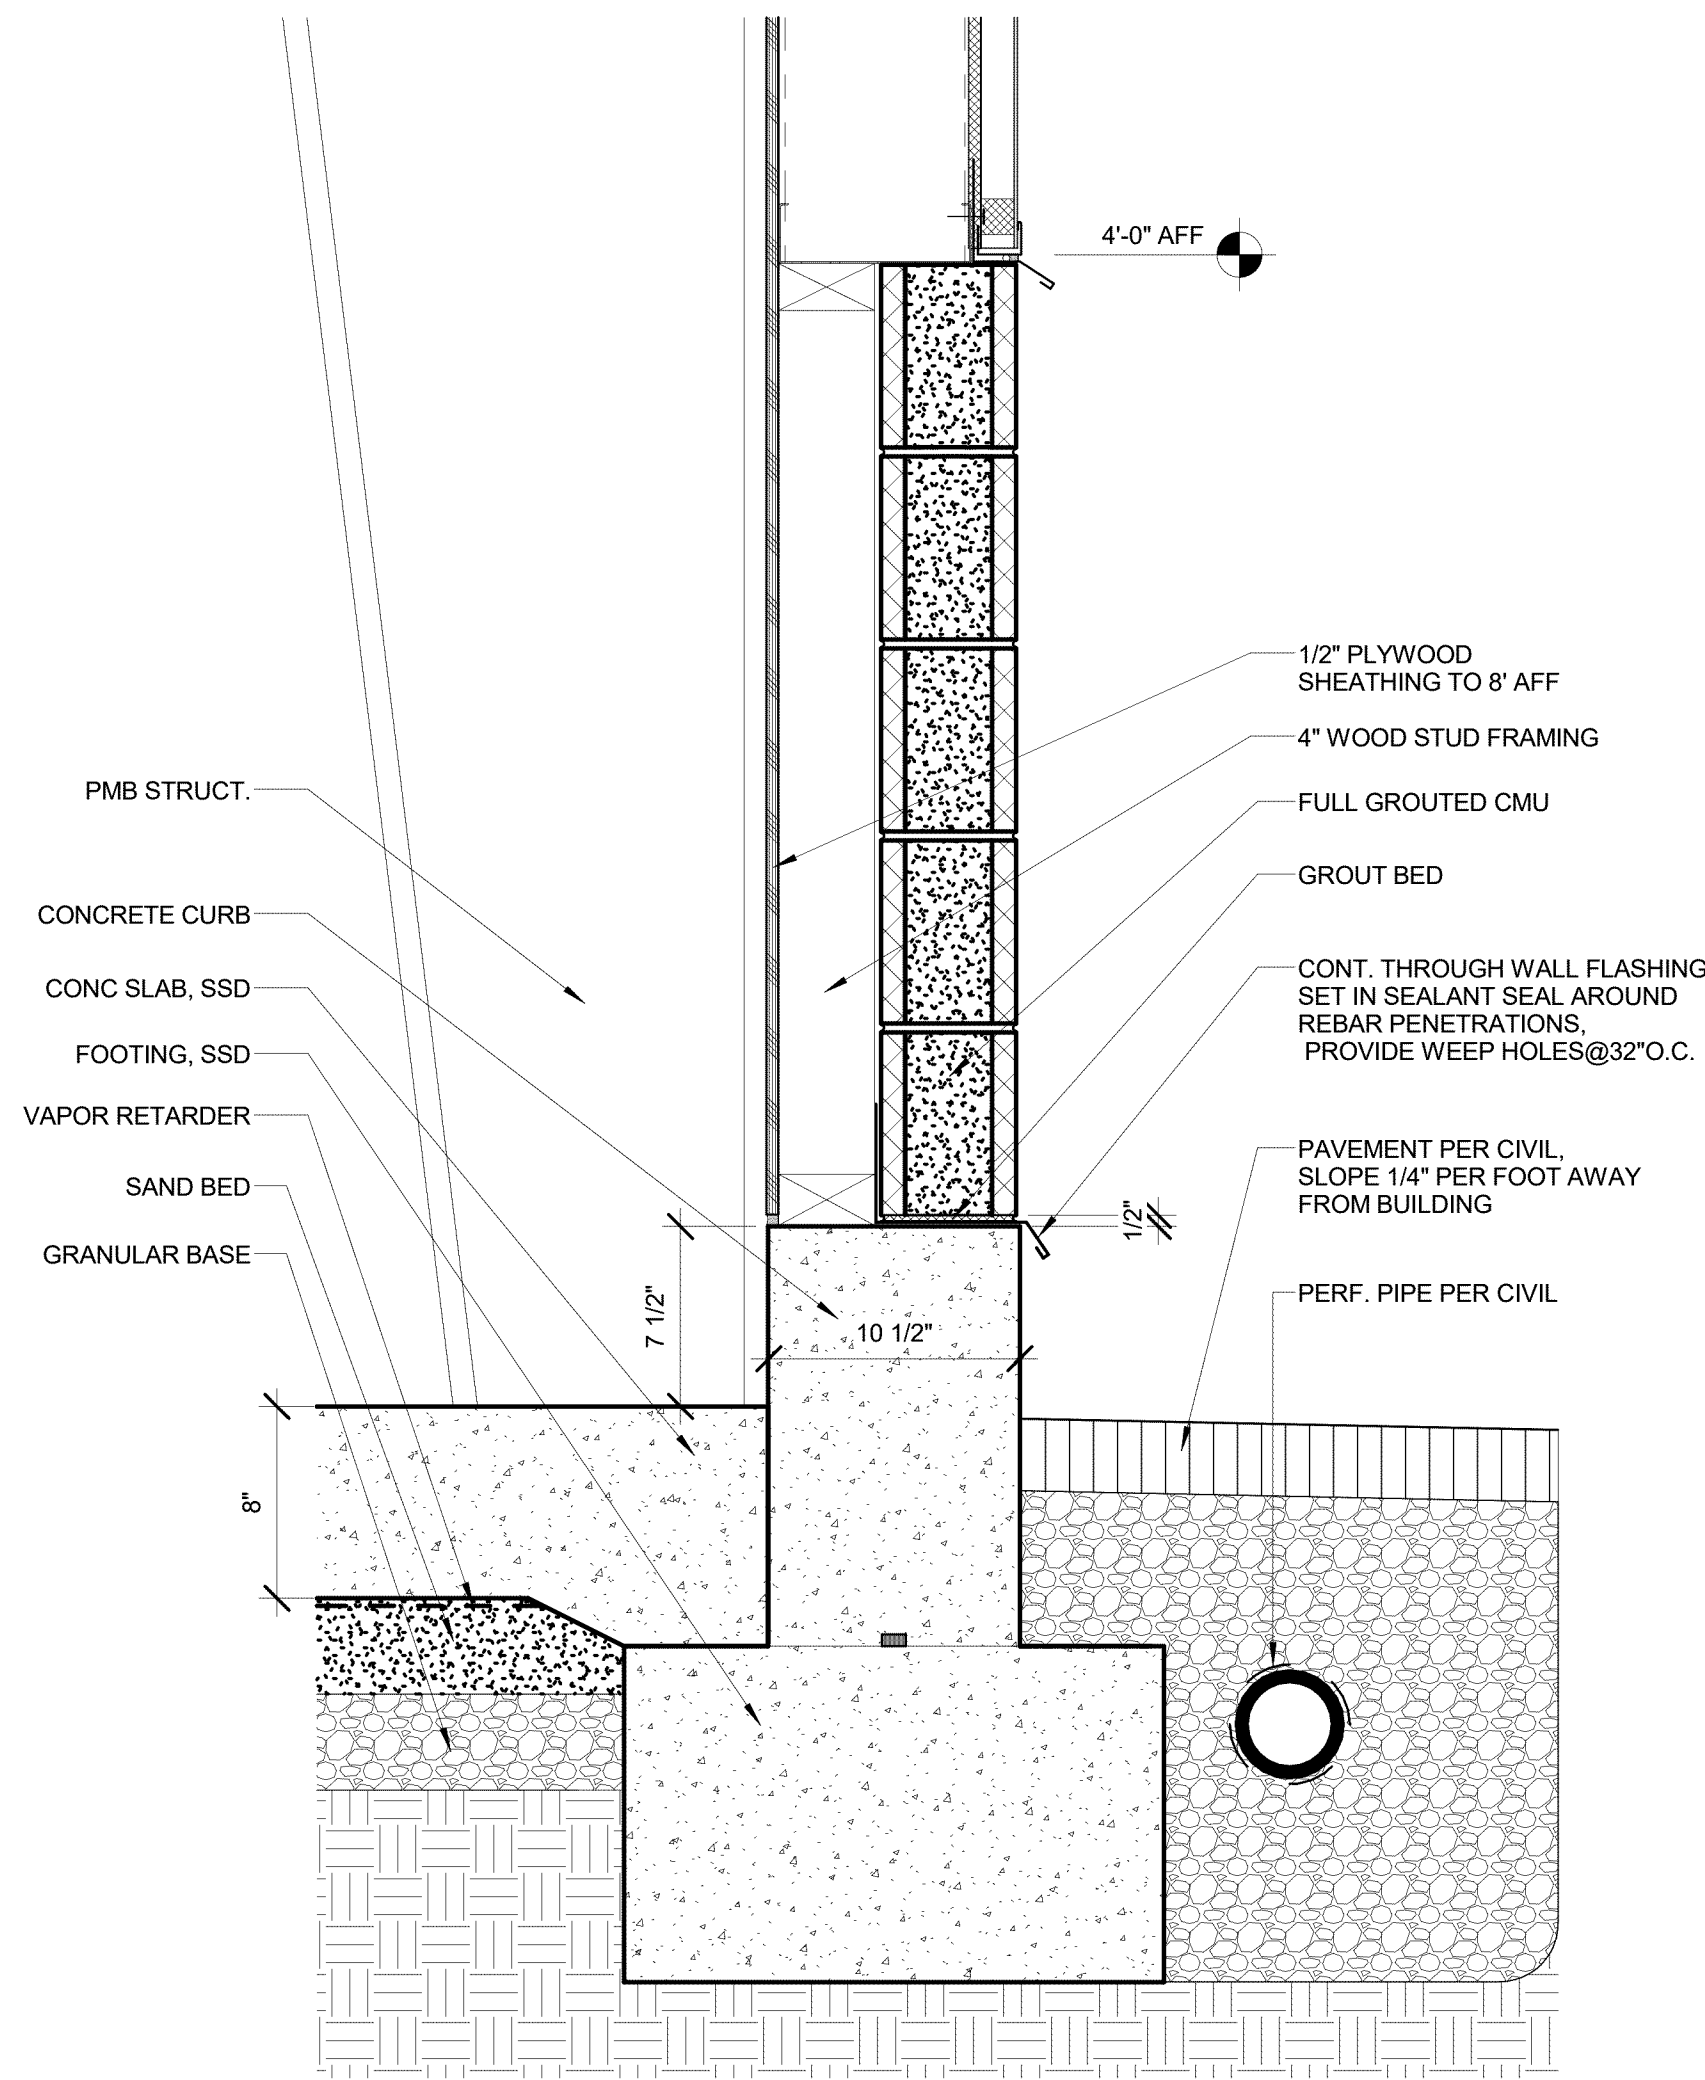


1 4' HIGH CMU WALL BASE - ALTERNATE #6B
A6.31 1 1/2" = 1'-0"

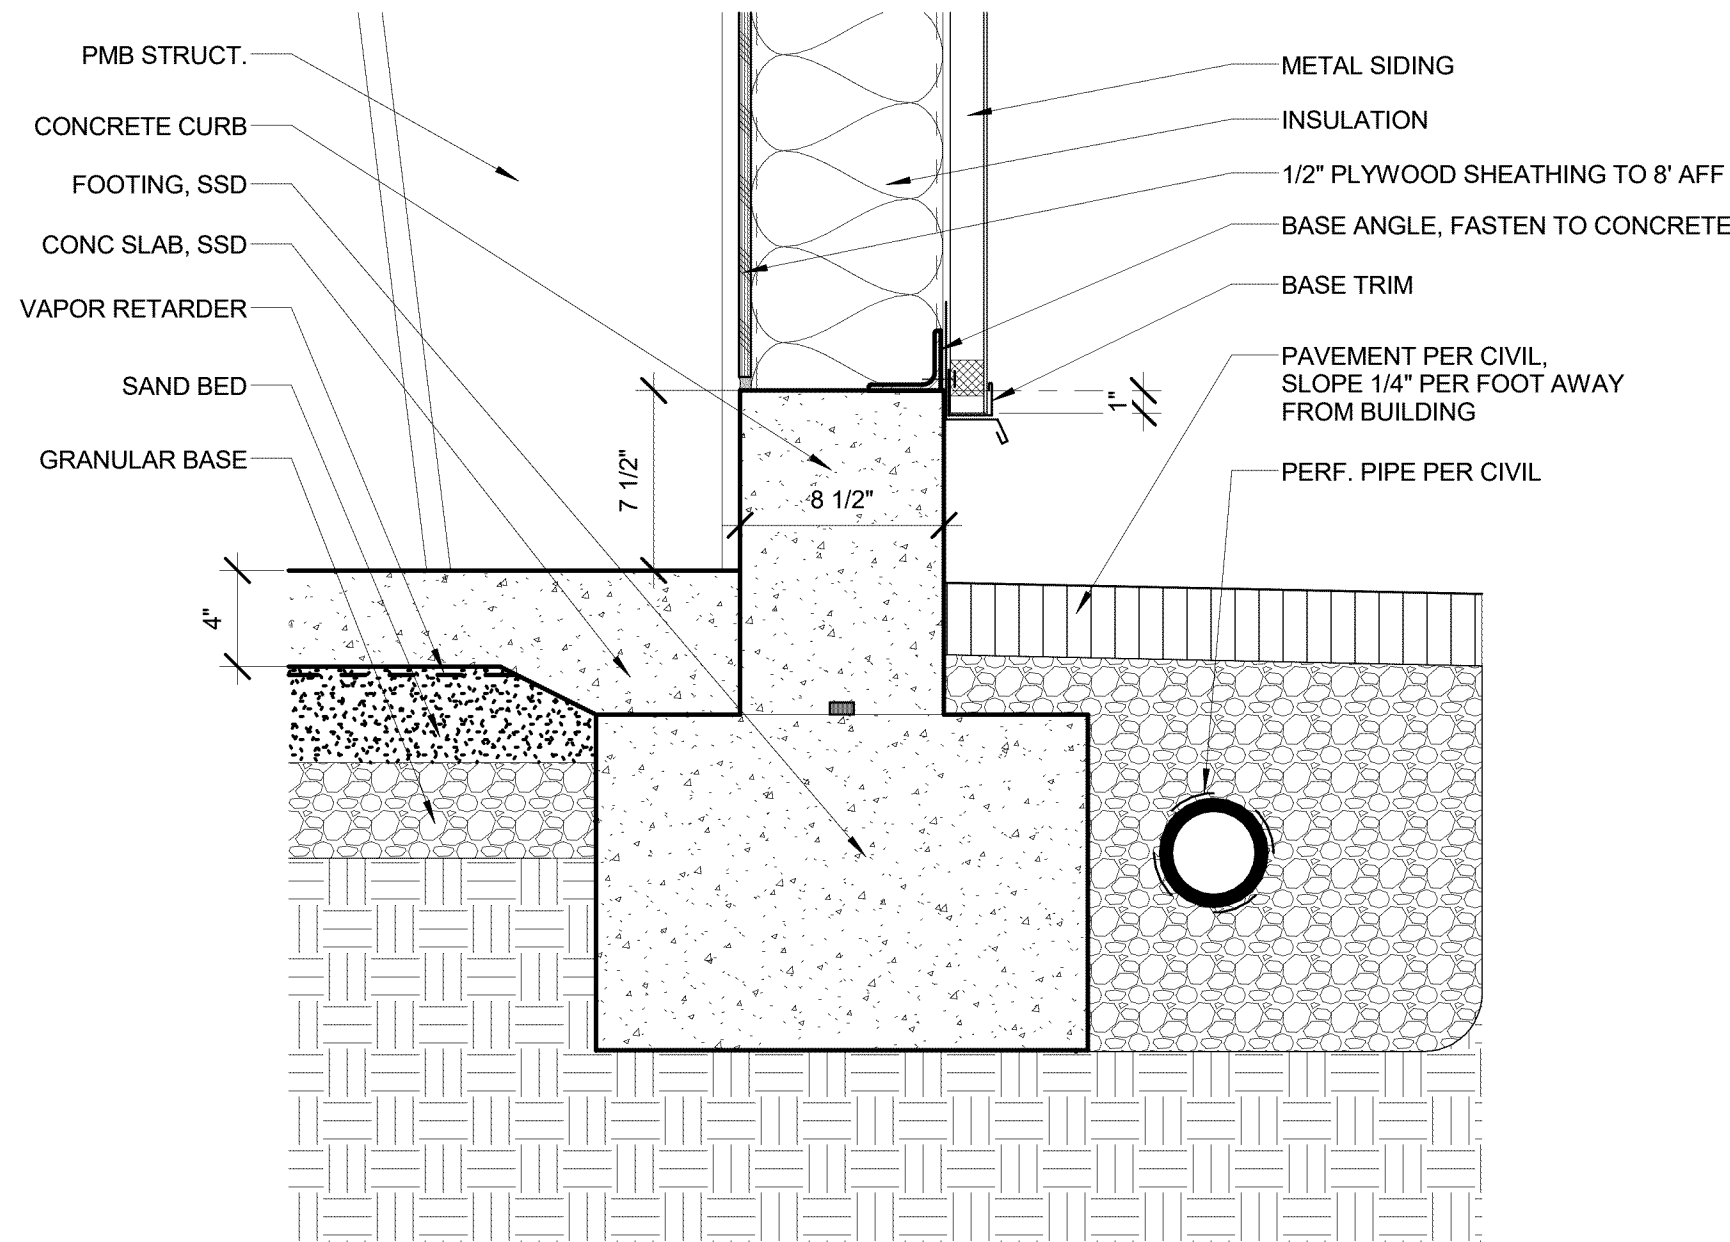

METAL PANEL WALL BASE - ALTERNATE #6A

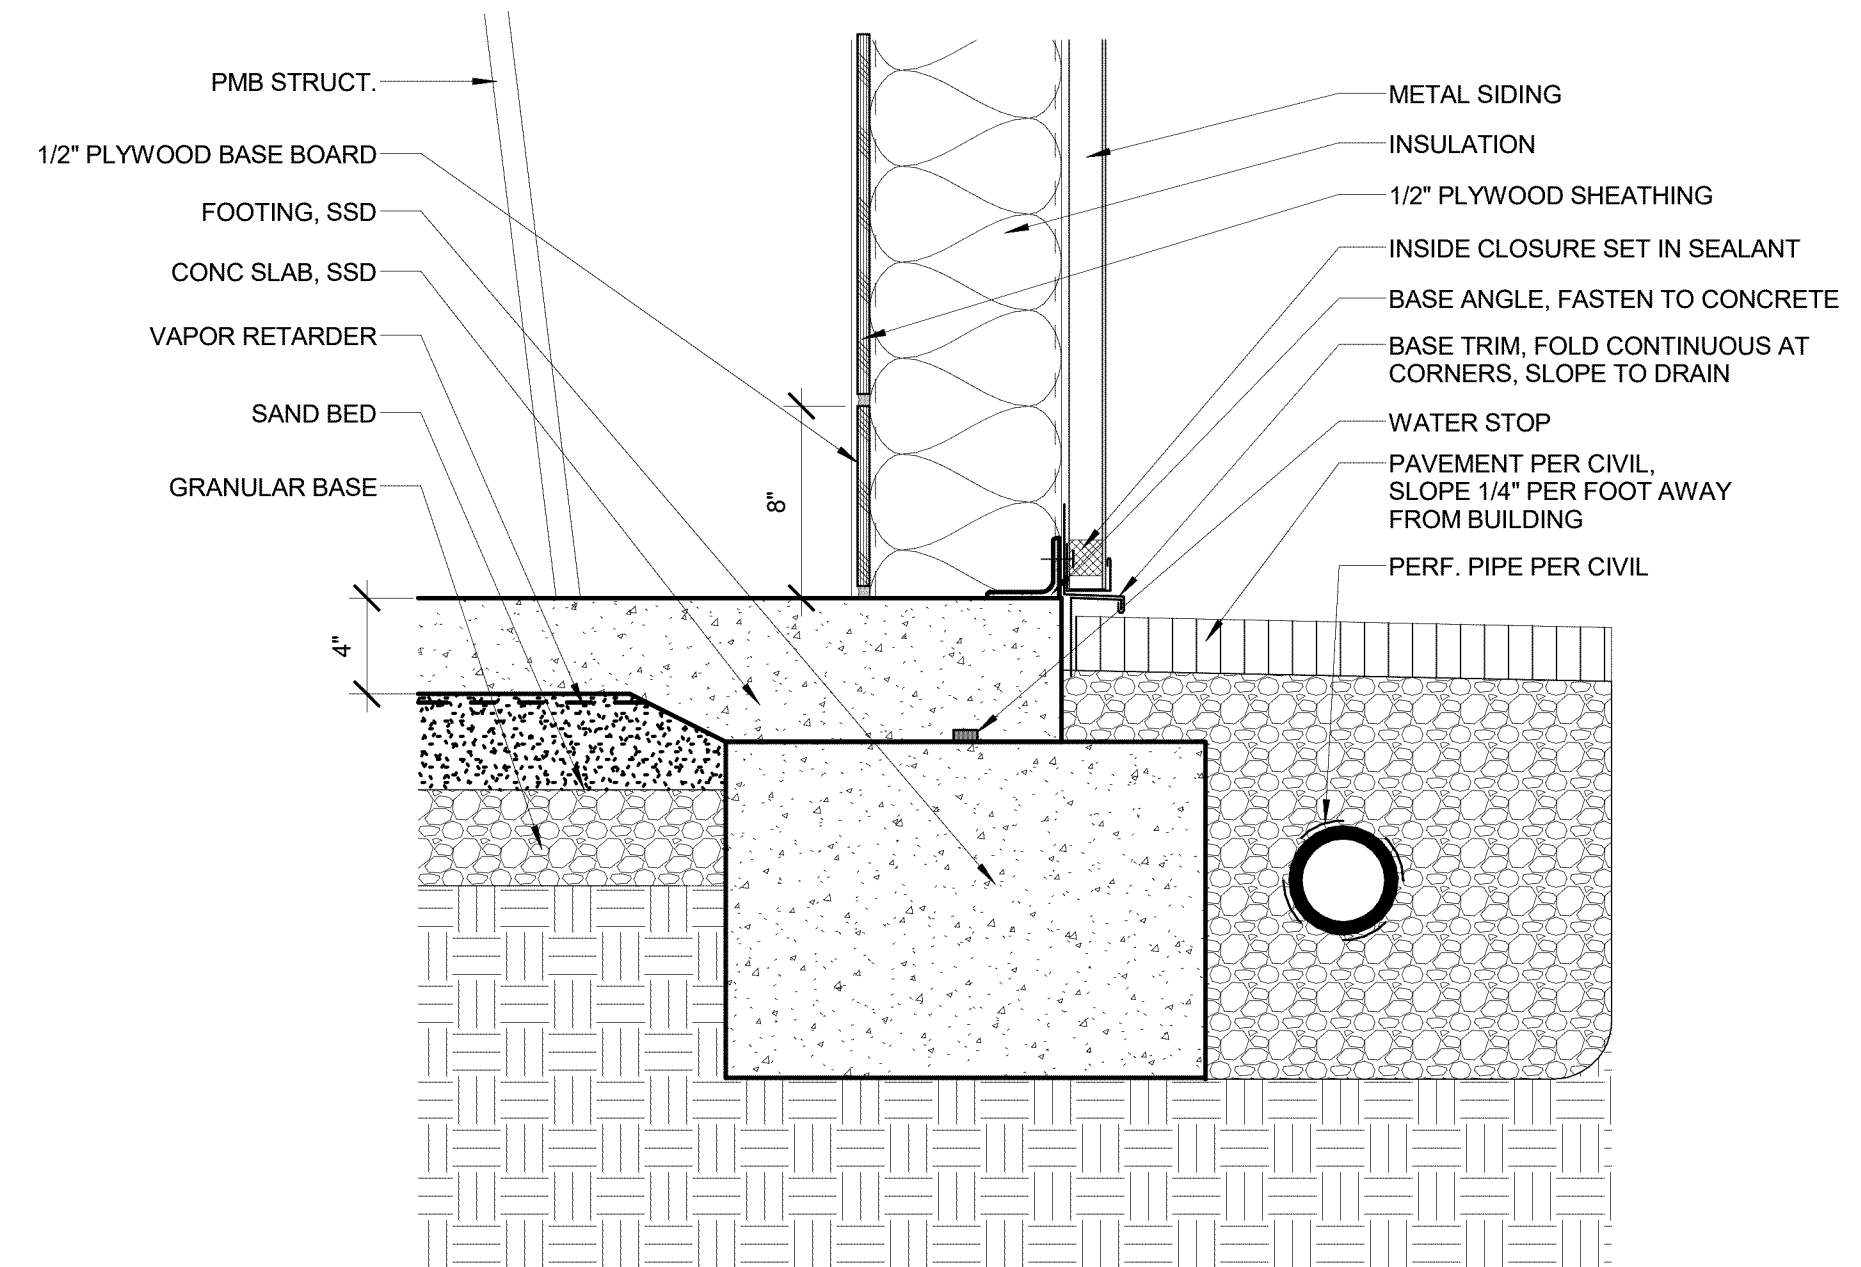

3 METAL PANEL WALL BASE - BASE BID
A6.31 1 1/2" = 1'-0"

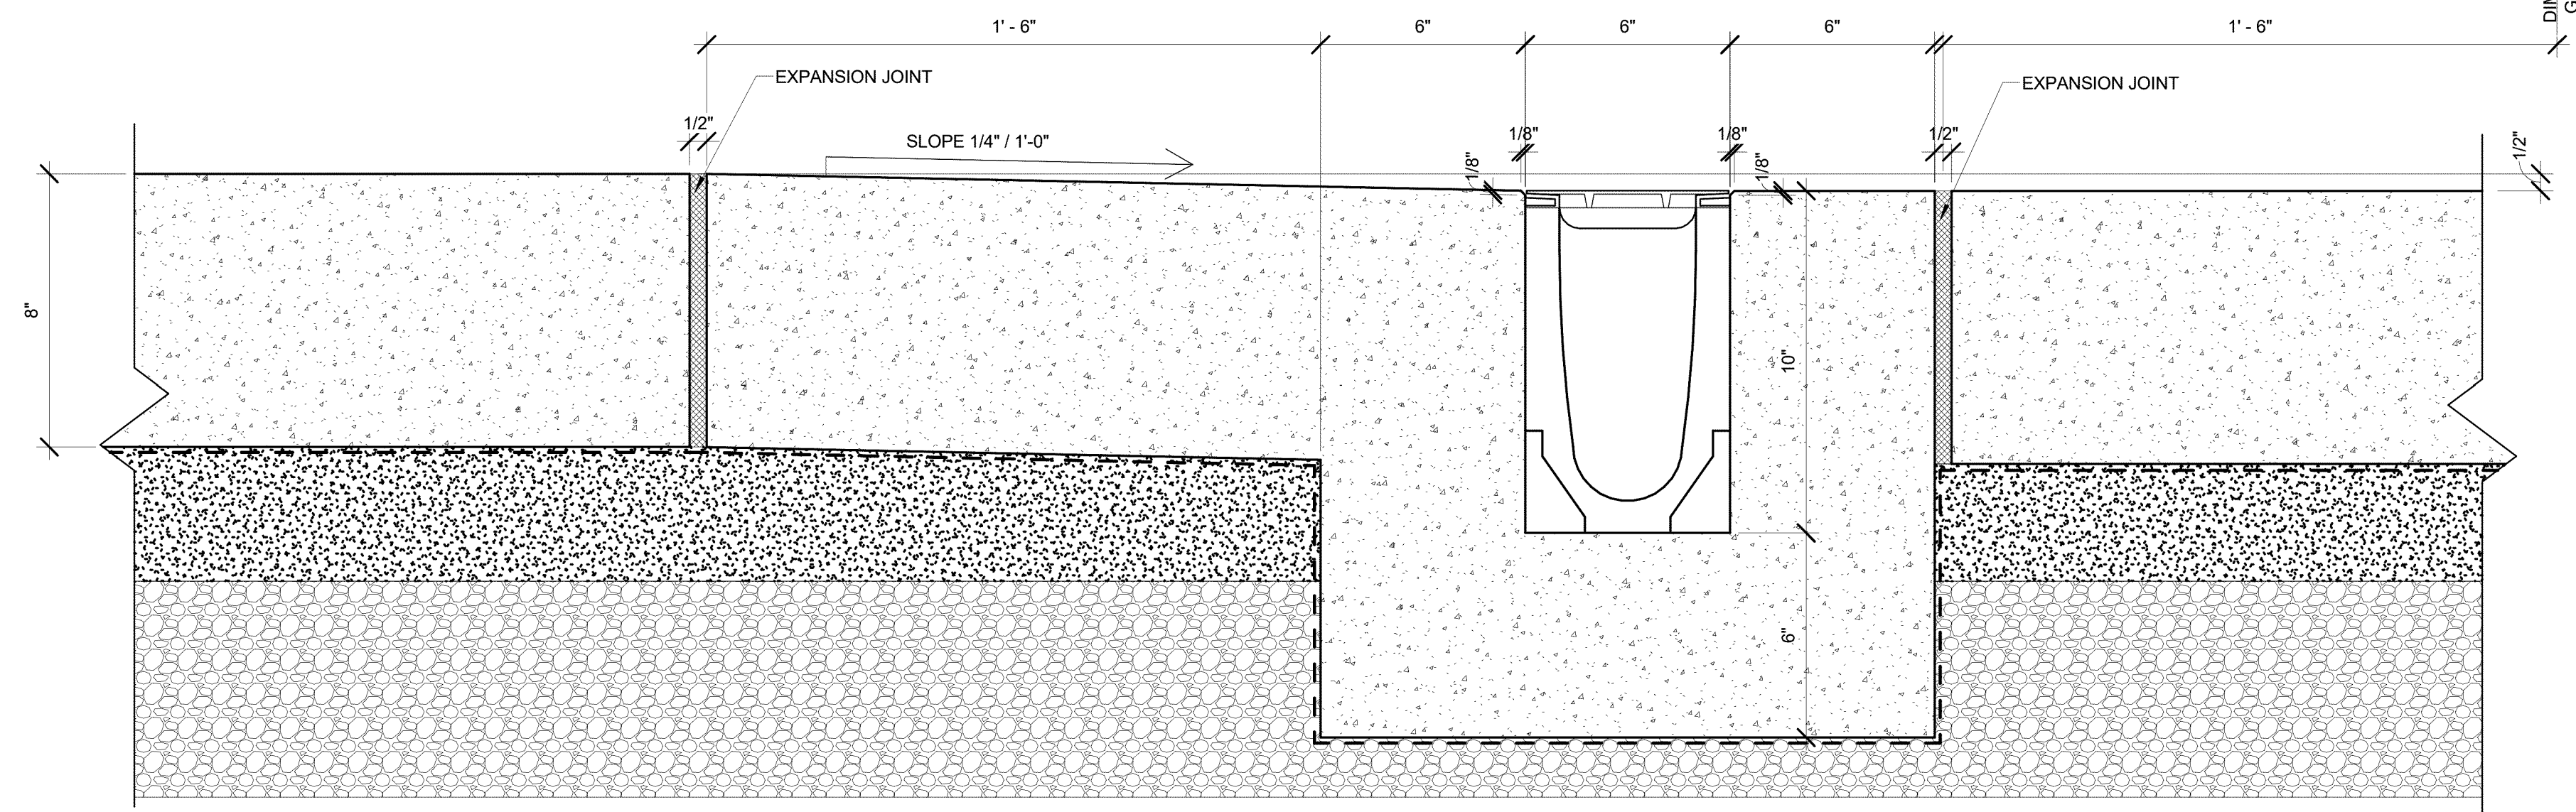

4 TRENCH DRAIN
A6.31 3" = 1'-0"


NOTE:
SCALE INDICATED ON DRAWING
IS CORRECT IF DRAWING
BORDER IS 22" X 34".

REVISIONS		
DATE	DESCRIPTION	BY


Room Finish Schedule									
Room Number	Room Name	Floor Finish	Base Finish	Walls				Ceiling Finish	Key Notes
				North Finish	East Finish	South Finish	West Finish		
100	EDUCATION MATERIAL	CONC-1	WB-1	WD-1	WD-1	WD-1	WD-1	GWB-3	
101	ELEC.	CONC-1	NA	WD-3	WD-3	WD-3	WD-3	EXP	
101A	FIRE RISER	CONC-1	NA	WD-1	WD-1	WD-1	WD-1	EXP	
102	PESTICIDES	CONC-1	NA	WD-1	WD-1	WD-1	WD-1	GWB-3	
103	MECH.	CONC-1	NA	WD-1	WD-1	WD-1	WD-1	EXP	
104	TOOL ROOM (LOCKED)	CONC-1	WB-1	WD-1	WD-1	WD-1	NA	EXP	
104A	TOOL LIBRARY	CONC-1	WB-1	WD-1	NA	WD-1	NA	EXP	
105	HANGING TOOLS	CONC-1	WB-1	WD-1	NA	WD-1	WD-1	EXP	
106	SAFETY EQUIP.	CONC-1	WB-1	WD-1	NA	WD-1	WD-1	EXP	
107	SMALL ENGINE PARTS	CONC-1	WB-1	WD-1	NA	WD-1	WD-1	EXP	
108	UNISEX RR	CONC-1	RB-1	GWB-2 & FRP-1	GWB-2 & FRP-1	GWB-2 & FRP-1	GWB-2 & FRP-1	GWB-3	
109	LOBBY	CONC-1	NA	WD-4	WD-4	WD-4	WD-4	WD-4	
110	LOCKER	CONC-1	RB-2	GWB-1	GWB-1	WD-1	GWB-1	GWB-3	
110A	SHOWER	CONC-1	RB-1	GWB-2 & FRP-1	GWB-2 & FRP-1	GWB-2 & FRP-1	GWB-2 & FRP-1	GWB-3	
111	CORRIDOR	CONC-1	NA	WD-1	WD-1 & GWB-1	WD-1	WD-1	EXP	
112	LARGE VEHICLE BAY	CONC-1	WB-2	WD-2	WD-2	NA	WD-2	EXP	
113	BULK FLUID	CONC-1	WB-1	WD-1	WD-1	WD-1	WD-1	EXP	
114	ROPE DRYING ROOM / MUD ROOM	CONC-1	WB-1	WD-1	WD-1	WD-1	WD-1	GWB-3	
115	EQUIPMENT STORAGE	CONC-1	WB-2	WD-2	WD-2	WD-2	WD-2	EXP	
120	COVERED/UNSECURED EQUIPMENT STORAGE	CONC-1	CONC-1	MP-2 & CMU-1	NA	NA	NA	EXP	
201	COMPRESSOR MEZZANINE	WD-1	NA	WD-1	WD-1	NA	WD-1	EXP	
203	SHED 1								
204	SHED 2								
205	CONTAINER								
206	Wash Rack and Dumpster								

COMMENTS


1. INSULATED OVERHEAD GARAGE DOOR, MOTORIZED

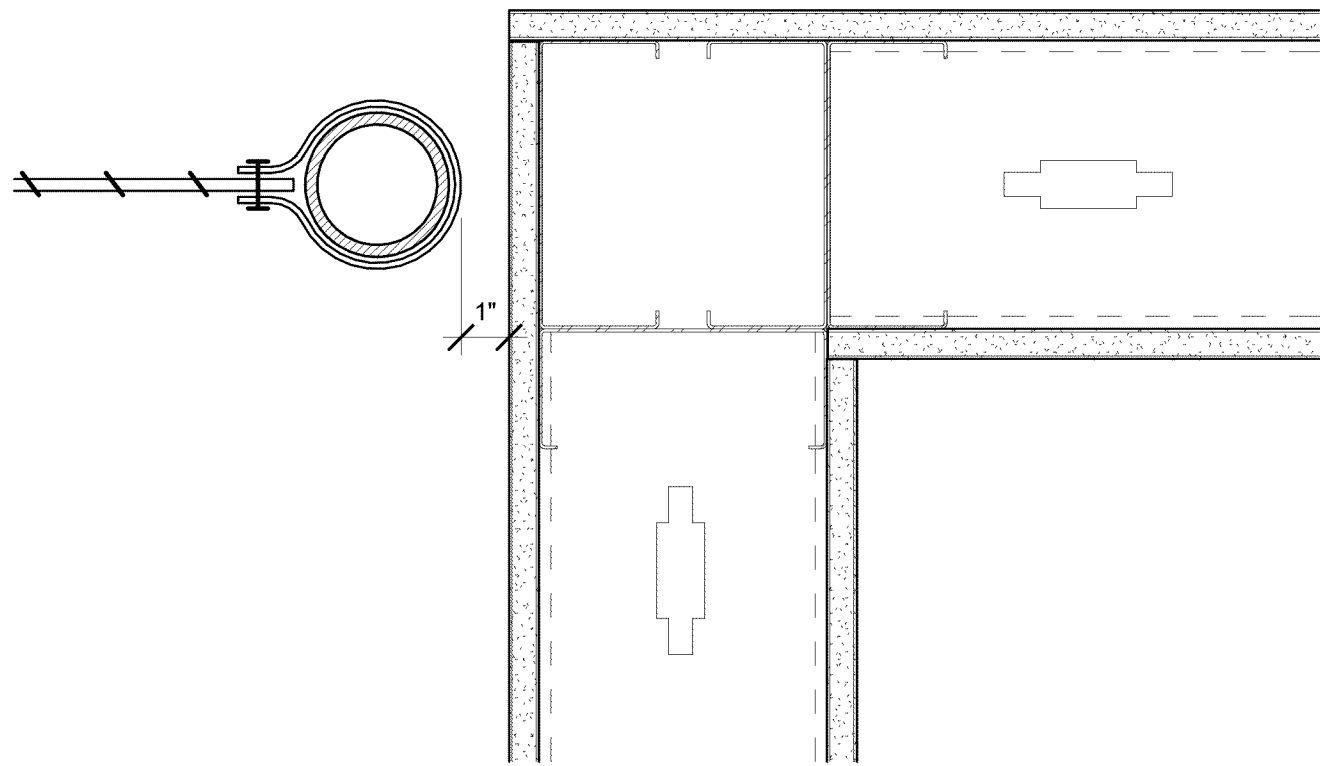

3 CHAIN LINK POST @ WALL
3" = 1'-0"

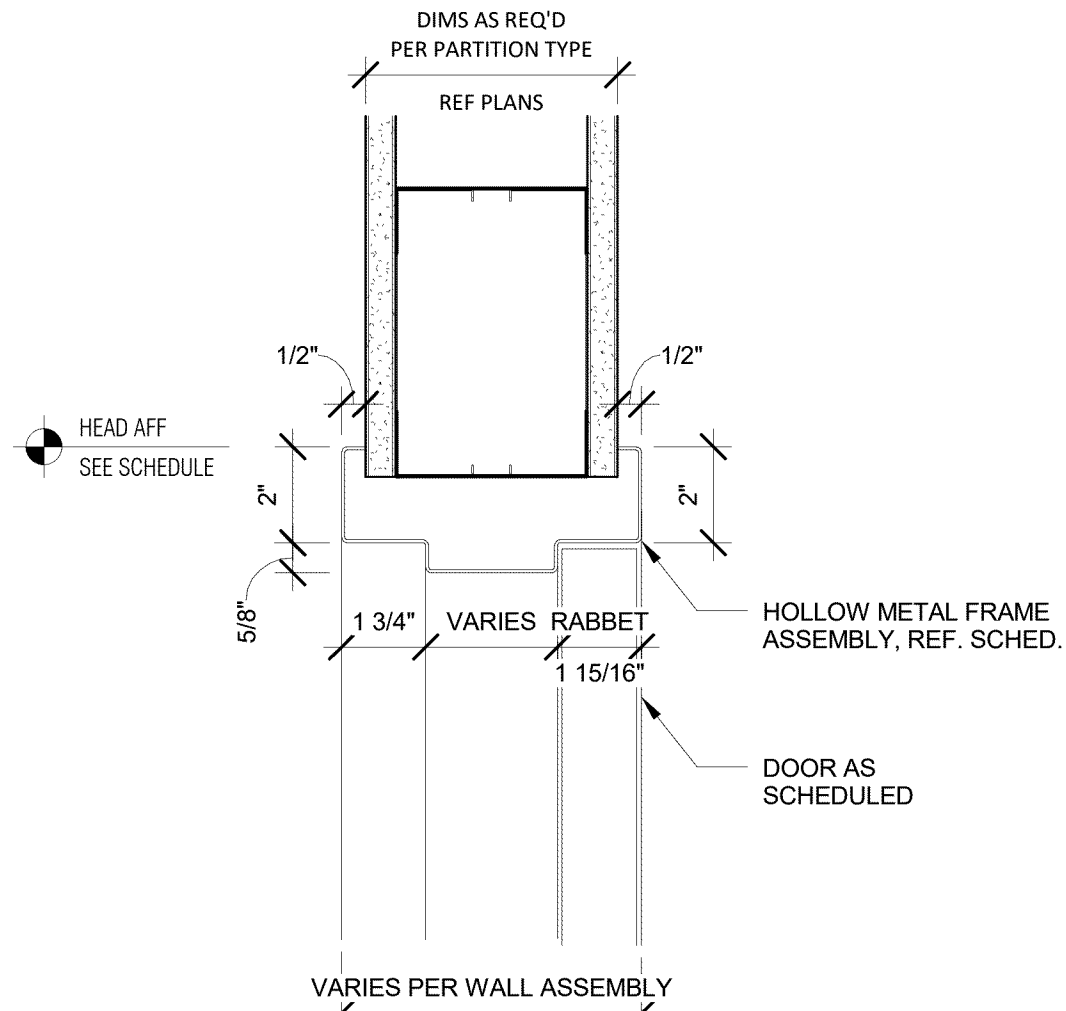


1 Typ. Hollow Metal Door Head
3" = 1'-0"

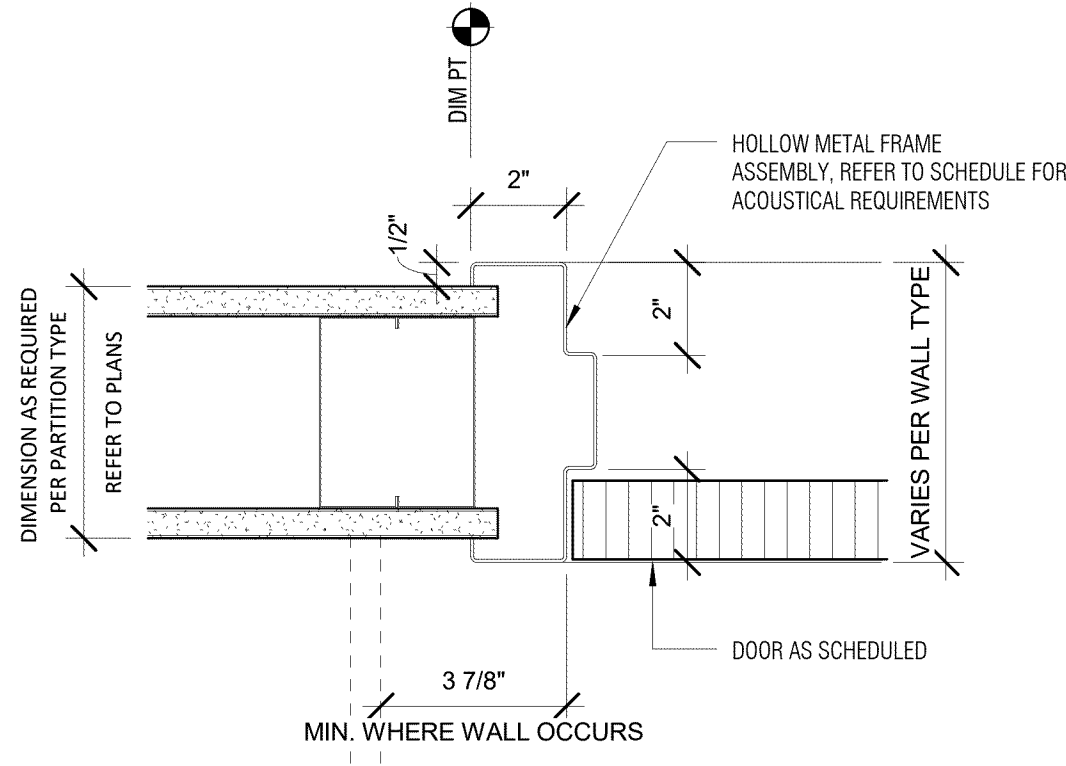


2 Typ. Hollow Metal Head/Jamb
3" = 1'-0"

DOOR SCHEDULE											
Door Number	Type	Fire Rating	Hardware	Door		Finish	Type	Frame		Finish	Comments
				Width	Height			Material	Material		
100-1	I		01	4' - 0"	8' - 0"	HM		HM	PT		
101-1	A		02	3' - 0"	8' - 0"	HM		HM	PT		
101A-1	H		03	3' - 0"	8' - 0"	HM W/Reclaimed Barn WD	Transparent	HM W/Reclaimed Barn WD	Transparent		CLAD
102-1	A		04	3' - 6"	7' - 0"	HM		HM	PT		
103-1	A		05	3' - 0"	7' - 0"	HM		HM	PT		
104-1	G		17	6' - 0"	8' - 0"	WIREWORK					MESH
104A-1	F		17	4' - 0"	8' - 0"	WIREWORK					MESH
105-1	F		17	4' - 0"	8' - 0"	WIREWORK					MESH
106-1	A		04	3' - 6"	7' - 0"	HM	PT	HM	PT		
107-1	F		17	4' - 0"	8' - 0"	WIREWORK					MESH
108-1	A		07	3' - 0"	7' - 0"	HM	PT	HM	PT		
109-1	D		08	5' - 10"	8' - 0"	AL		AL	PT		Ref Alternate #4
110A-1	A		10	3' - 0"	7' - 0"	HM	PT	HM	PT		
111-1	C		11	3' - 6"	8' - 0"	HM	PT	HM	PT		Ref Alternate #4
111-2	B		12	6' - 0"	7' - 0"	HM	PT	HM	PT		
114-1	A		13	3' - 0"	7' - 0"	HM		HM	PT		
114-2	A		13	3' - 0"	7' - 0"	HM		HM	PT		
115-2	E	-	06	12' - 0"	14' - 0"	AL			PT		Overhead Door
115-3	E	-	06	12' - 0"	14' - 0"	AL			PT		Overhead Door
115-4	E	-	06	12' - 0"	14' - 0"	AL			PT		Overhead Door
115-5	E	-	06	12' - 0"	14' - 0"	AL			PT		Overhead Door
115-6	E	-	06	12' - 0"	14' - 0"	AL			PT		Overhead Door
115-7	E	-	06	12' - 0"	14' - 0"	AL			PT		Overhead Door
115-8	A		01	3' - 0"	8' - 0"	HM	PT	HM	PT		
115-9	E	-	06	12' - 0"	14' - 0"	AL			PT		Overhead Door
120-1	B		14	5' - 0"	7' - 0"	AL		AL	PT		
120-2	G		16	5' - 0"	8' - 0"	WIREWORK					MESH
120-3	G		16	5' - 0"	8' - 0"	WIREWORK					MESH
120-4	G		16	5' - 0"	8' - 0"	WIREWORK					MESH
120-5	G		16	5' - 0"	8' - 0"	WIREWORK					MESH
120-6	G		16	5' - 0"	8' - 0"	WIREWORK					MESH
120-7	G		15	3' - 0"	8' - 0"	WIREWORK					MESH

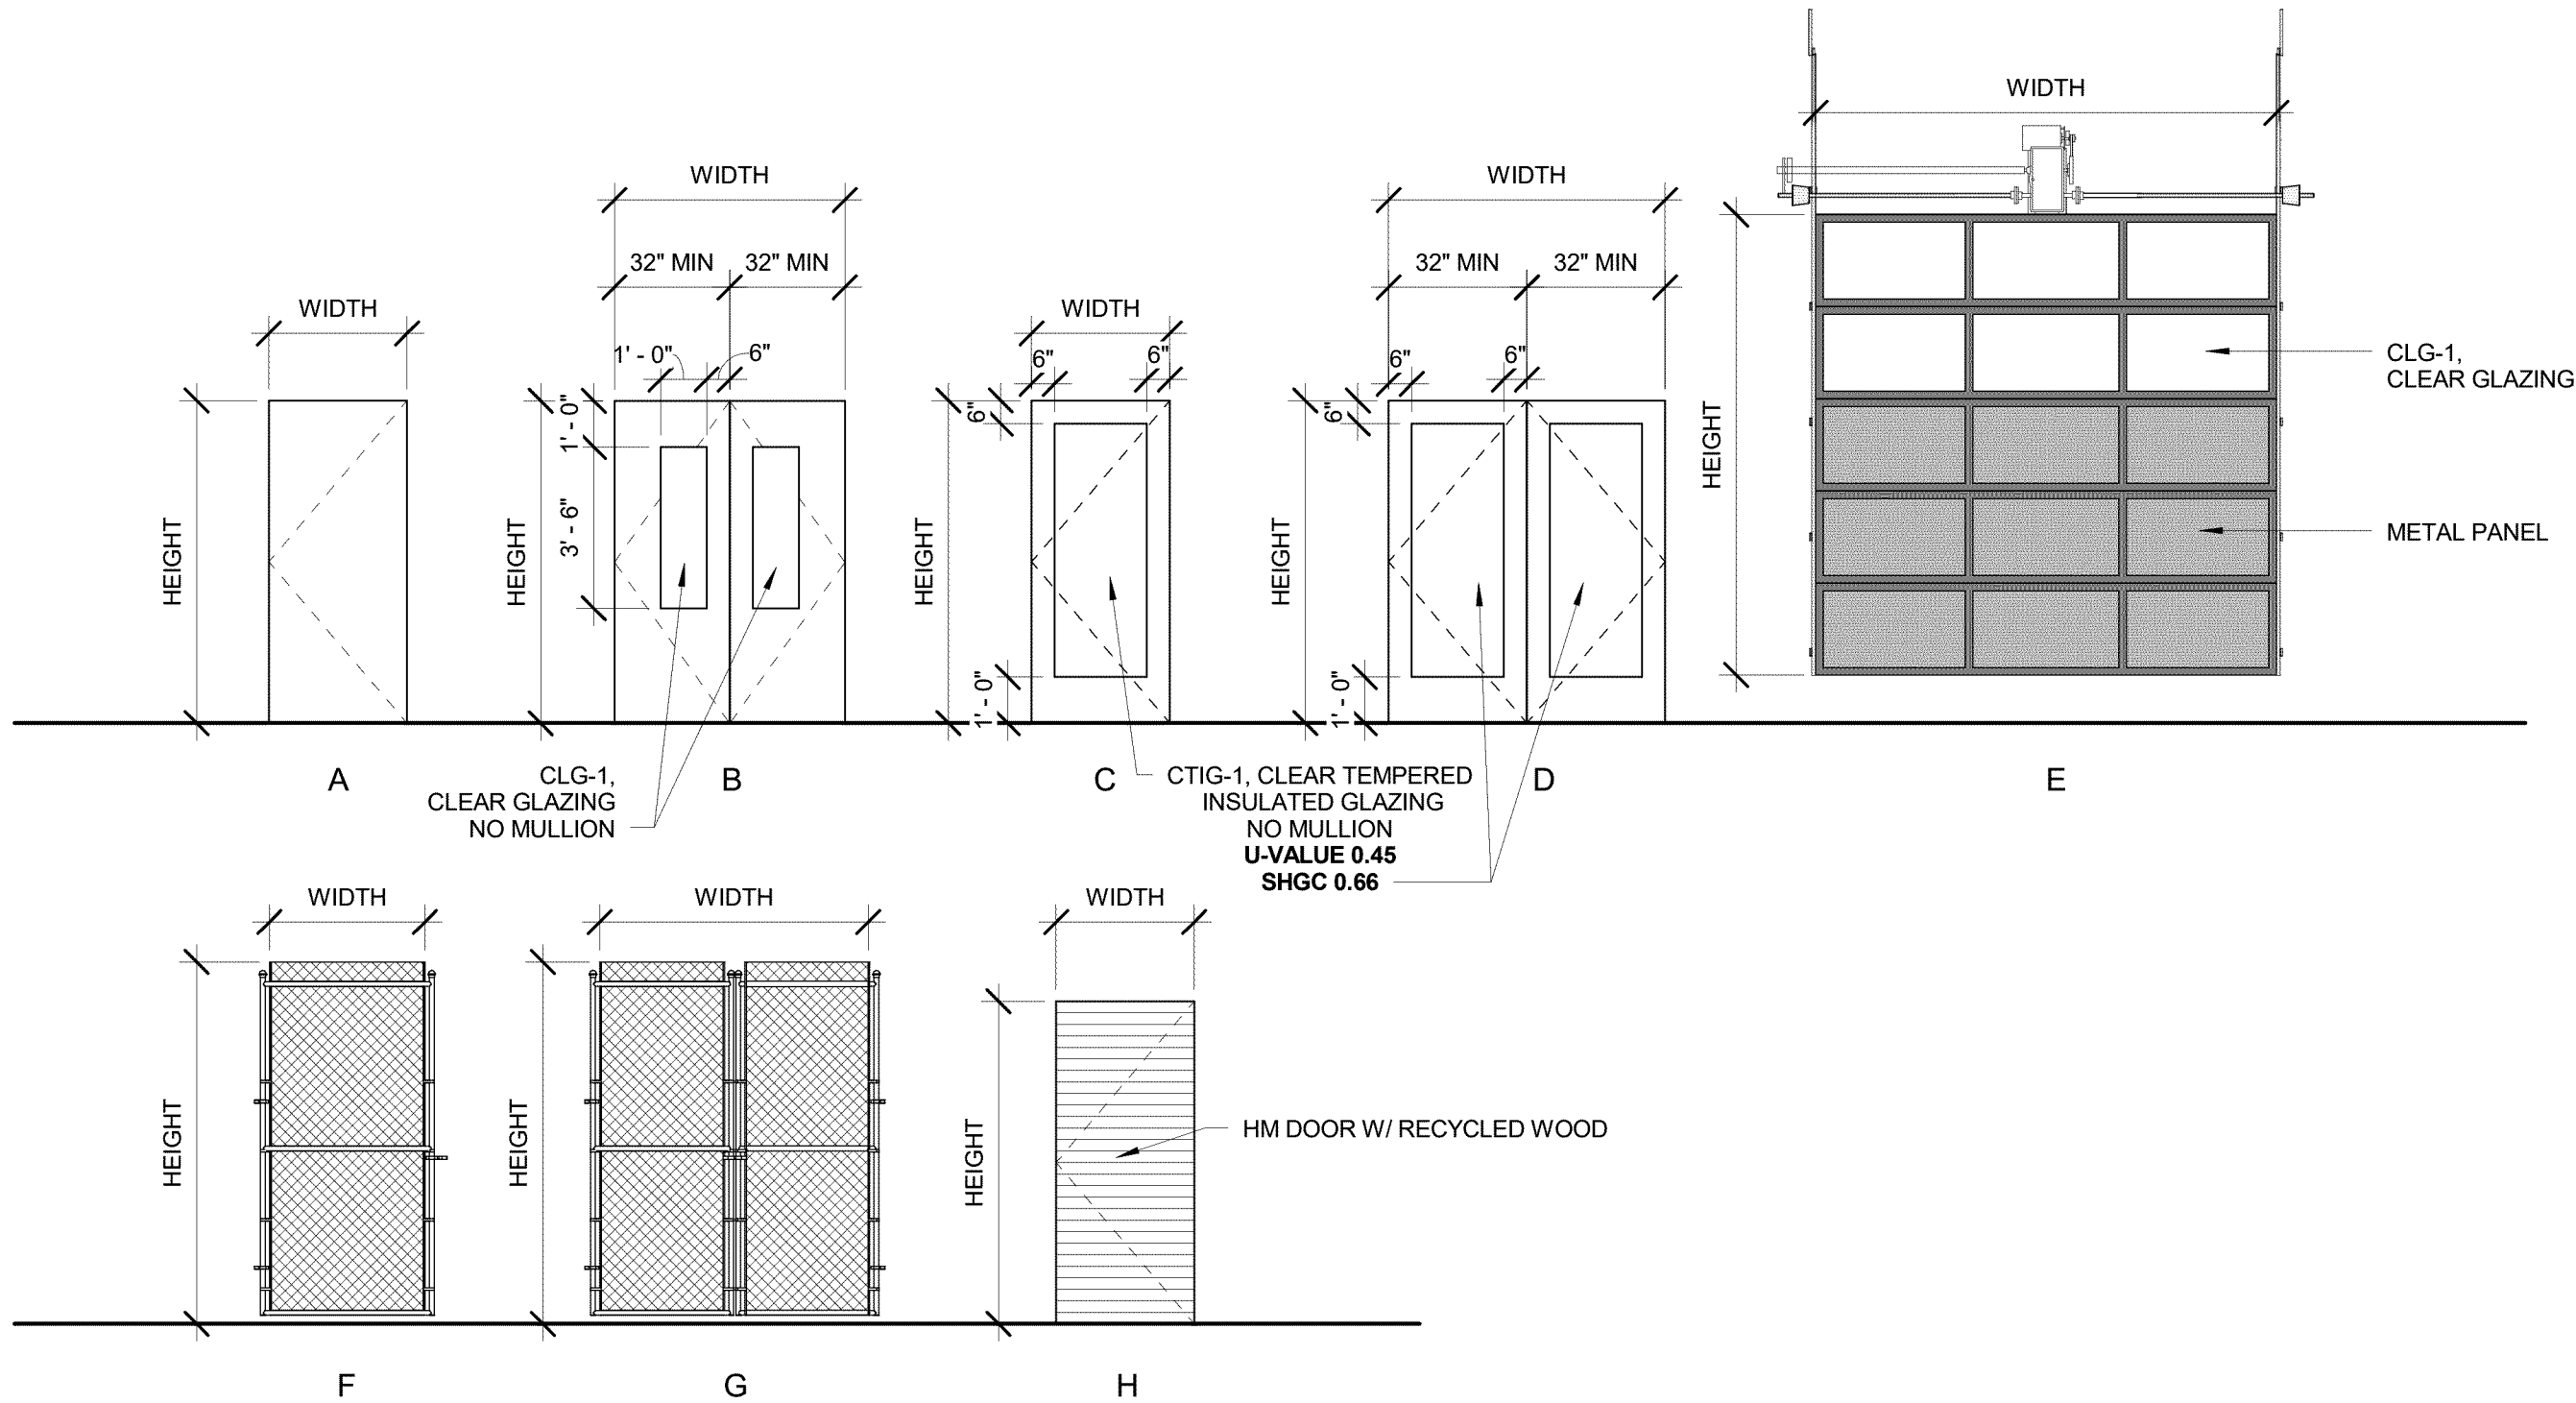

DOOR PANEL ELEVATIONS

1/4" = 1' - 0"

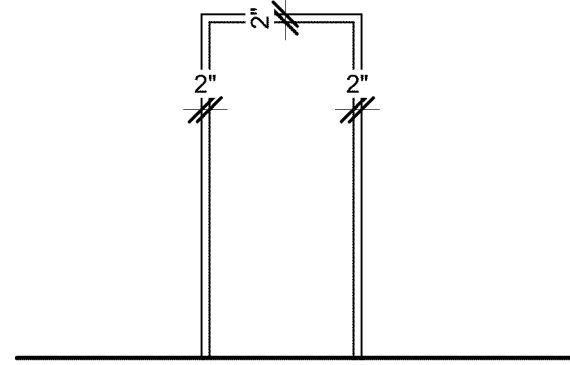

DOOR FRAME ELEVATIONS


1/4" = 1' - 0"

NOTE:
SCALE INDICATED ON DRAWING
IS CORRECT IF DRAWING
BORDER IS 22" X 34".

REVISIONS


DATE	DESCRIPTION	BY

INTERIOR SIGNS

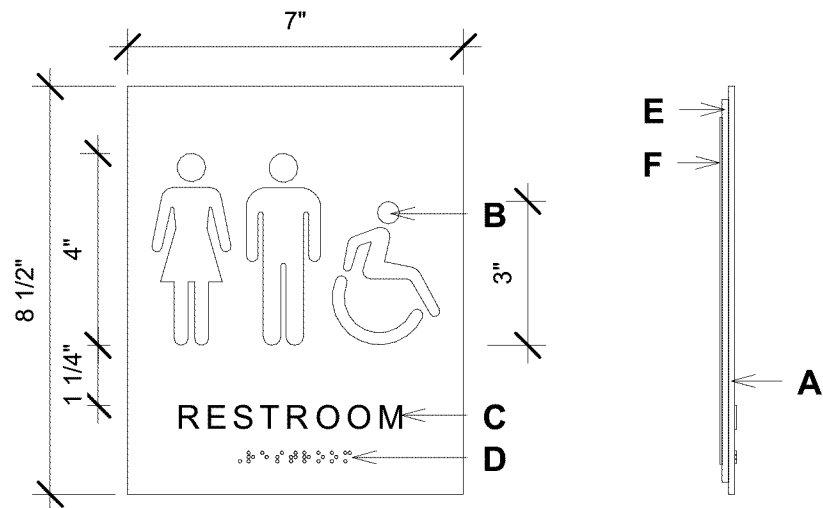


A: 0.125" THICK CLEAR PHOTOPOLYMER, BACK-PAINTED "WHITE", FACE HAS A MATTE FINISH AND EDGES ARE ROUTED FOR A MATTE FINISH.
 B: SYMBOLS ARE SILKSCREENED ON NO.1 SURFACE FOR AN OPAQUE FINISH.
 C: INTEGRAL RAISED LETTERS ARE SILKSCREENED "BLACK" FOR AN OPAQUE FINISH.
 D: INTEGRAL RAISED BRAILLE (NOT SILKSCREENED).
 E: 0.125" THICK CLEAR ACRYLIC OFFSET PANEL IS CUT 0.25" SMALLER THAN SIGN PANEL ALL AROUND.
 F: CLEAR 3M VHB MOUNTING ADHESIVE TAPE (VERTICAL STRIPS). USE A SUFFICIENT AMOUNT TO ENSURE A SECURE HOLD.

ADA RESTROOM

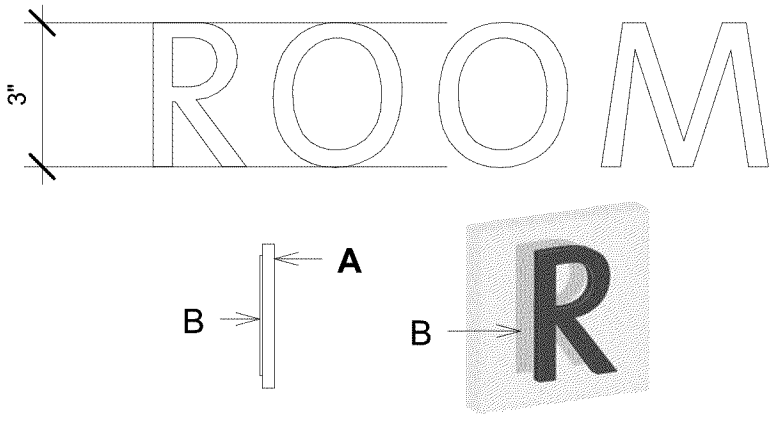

A: 0.25" THICK ACRYLIC LETTERS ARE ROUTED, FACE AND EDGES ARE PAINTED.
 B: CLEAR 3M VHB MOUNTING ADHESIVE. USE A SUFFICIENT AMOUNT TO ENSURE A SECURE HOLD.
 C: GLASS-MOUNTED LETTERS ARE BACKED ON THE NO.2 SURFACE WITH "SILVER" VINYL. VINYL MASKS THE MOUNTING ADHESIVE.


ROOMS

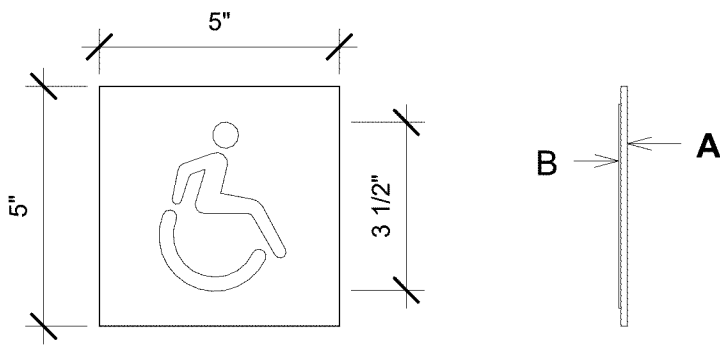


A: 0.125" THICK CLEAR ACRYCAST NON-GLARE ACRYLIC. SYMBOL IS SUBSURFACE SILKSCREENED "BLACK" AND PANEL IS BACK-PAINTED "SILVER". EDGES ARE ROUTED FOR A MATTE FINISH.
 B: CLEAR 3M VHB MOUNTING ADHESIVE TAPE (VERTICAL STRIPS). USE A SUFFICIENT AMOUNT TO ENSURE A SECURE HOLD.

ADA LOCKERS

EXTERIOR SIGNS

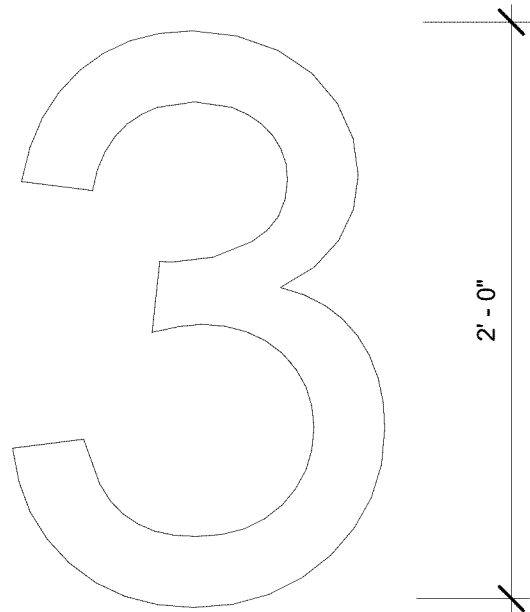


PTD @ TRUCK BAYS

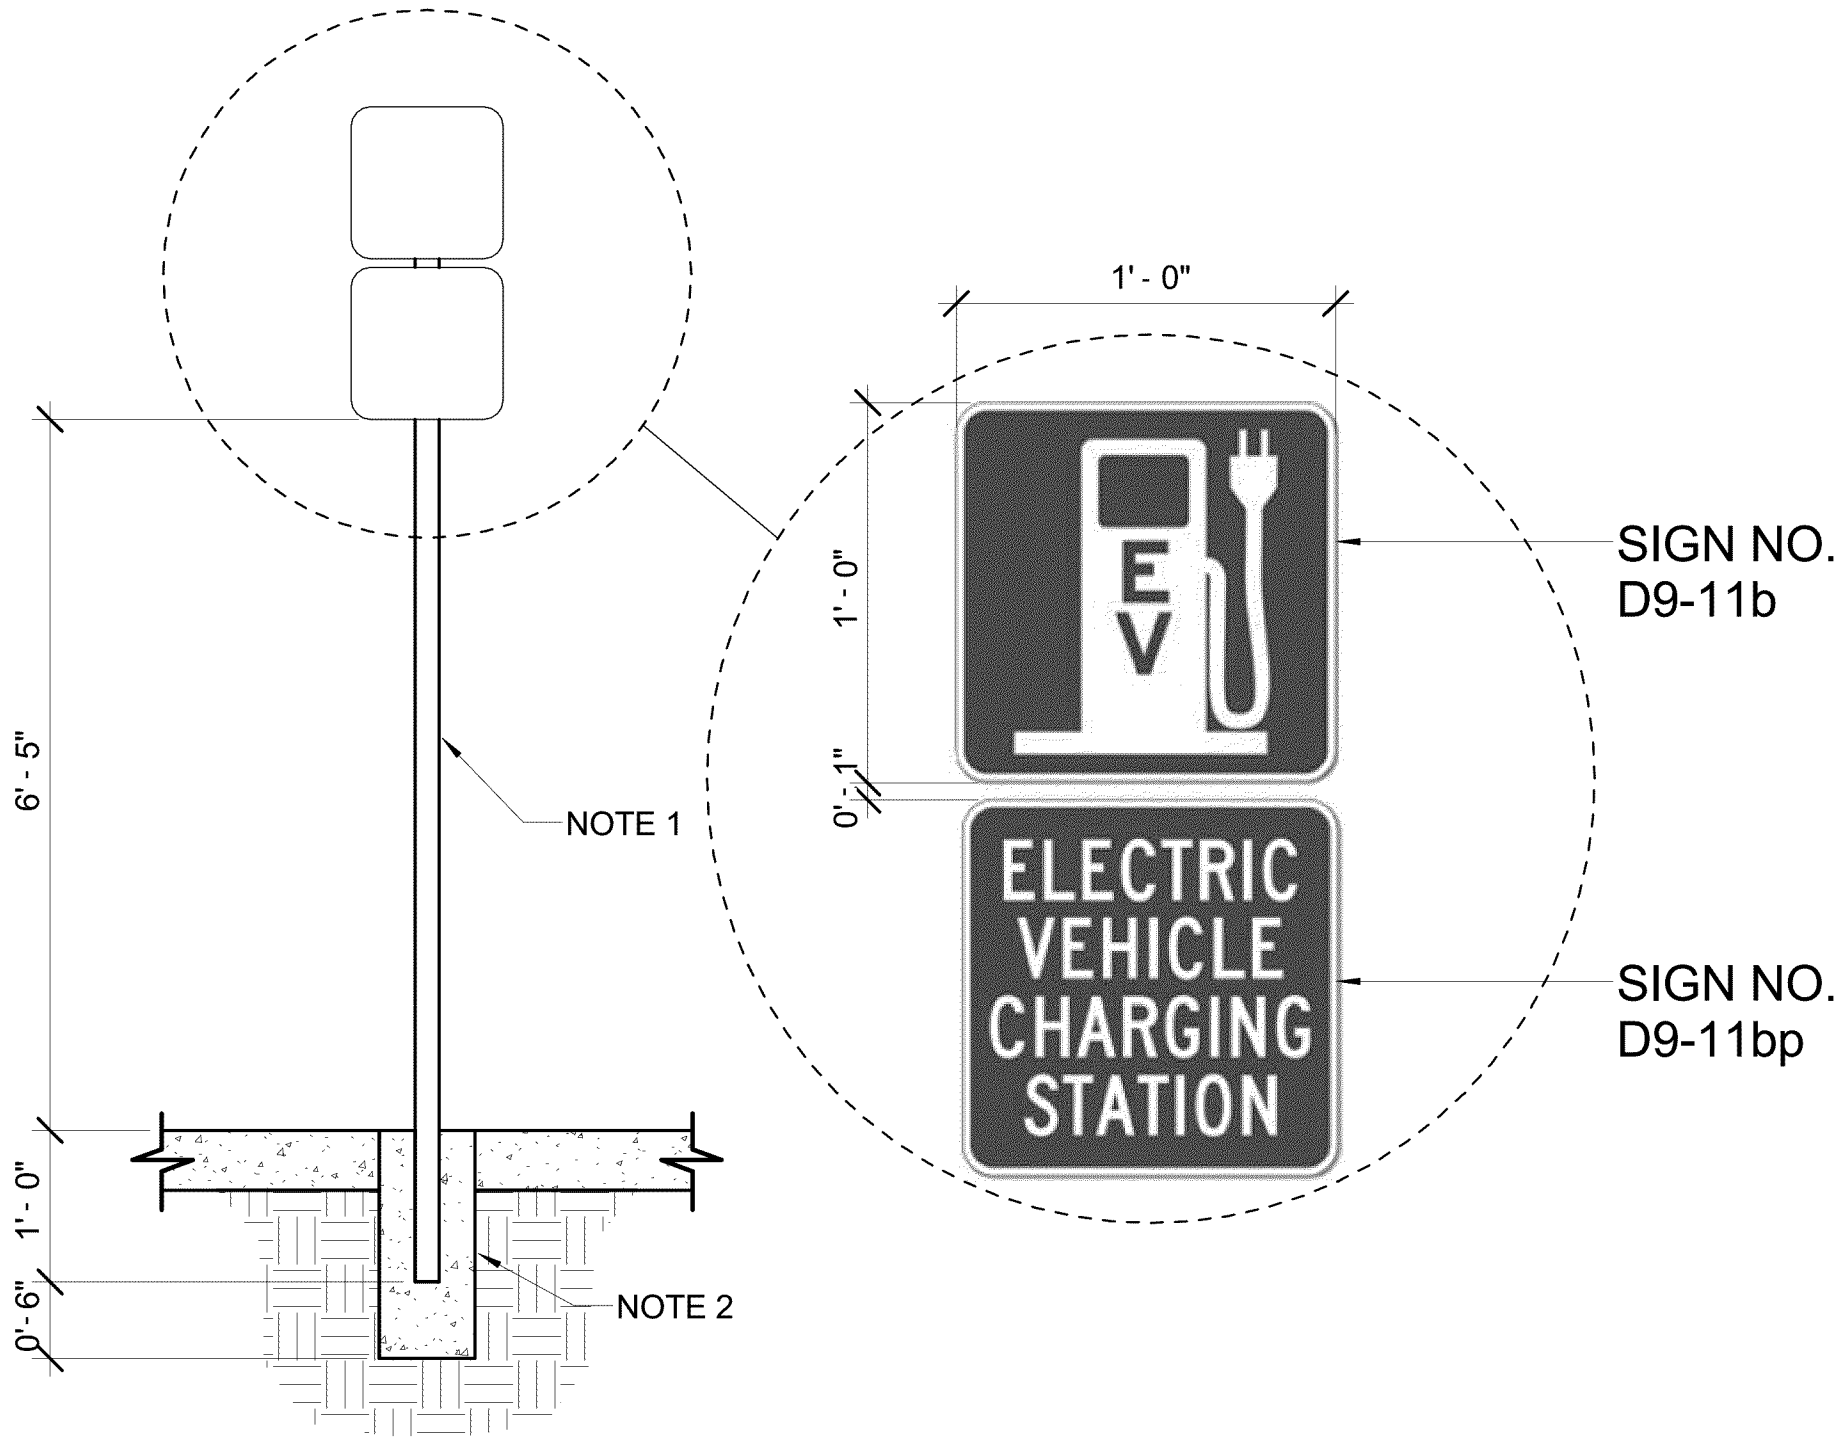

NOTES:

- 2" ID GALVANIZED STANDARD STEEL PIPE WITH CLOSED TOP (ASTM A120-65).
- 8" DIA. CONCRETE FILLED POST HOLE.

EV PARKING SIGN

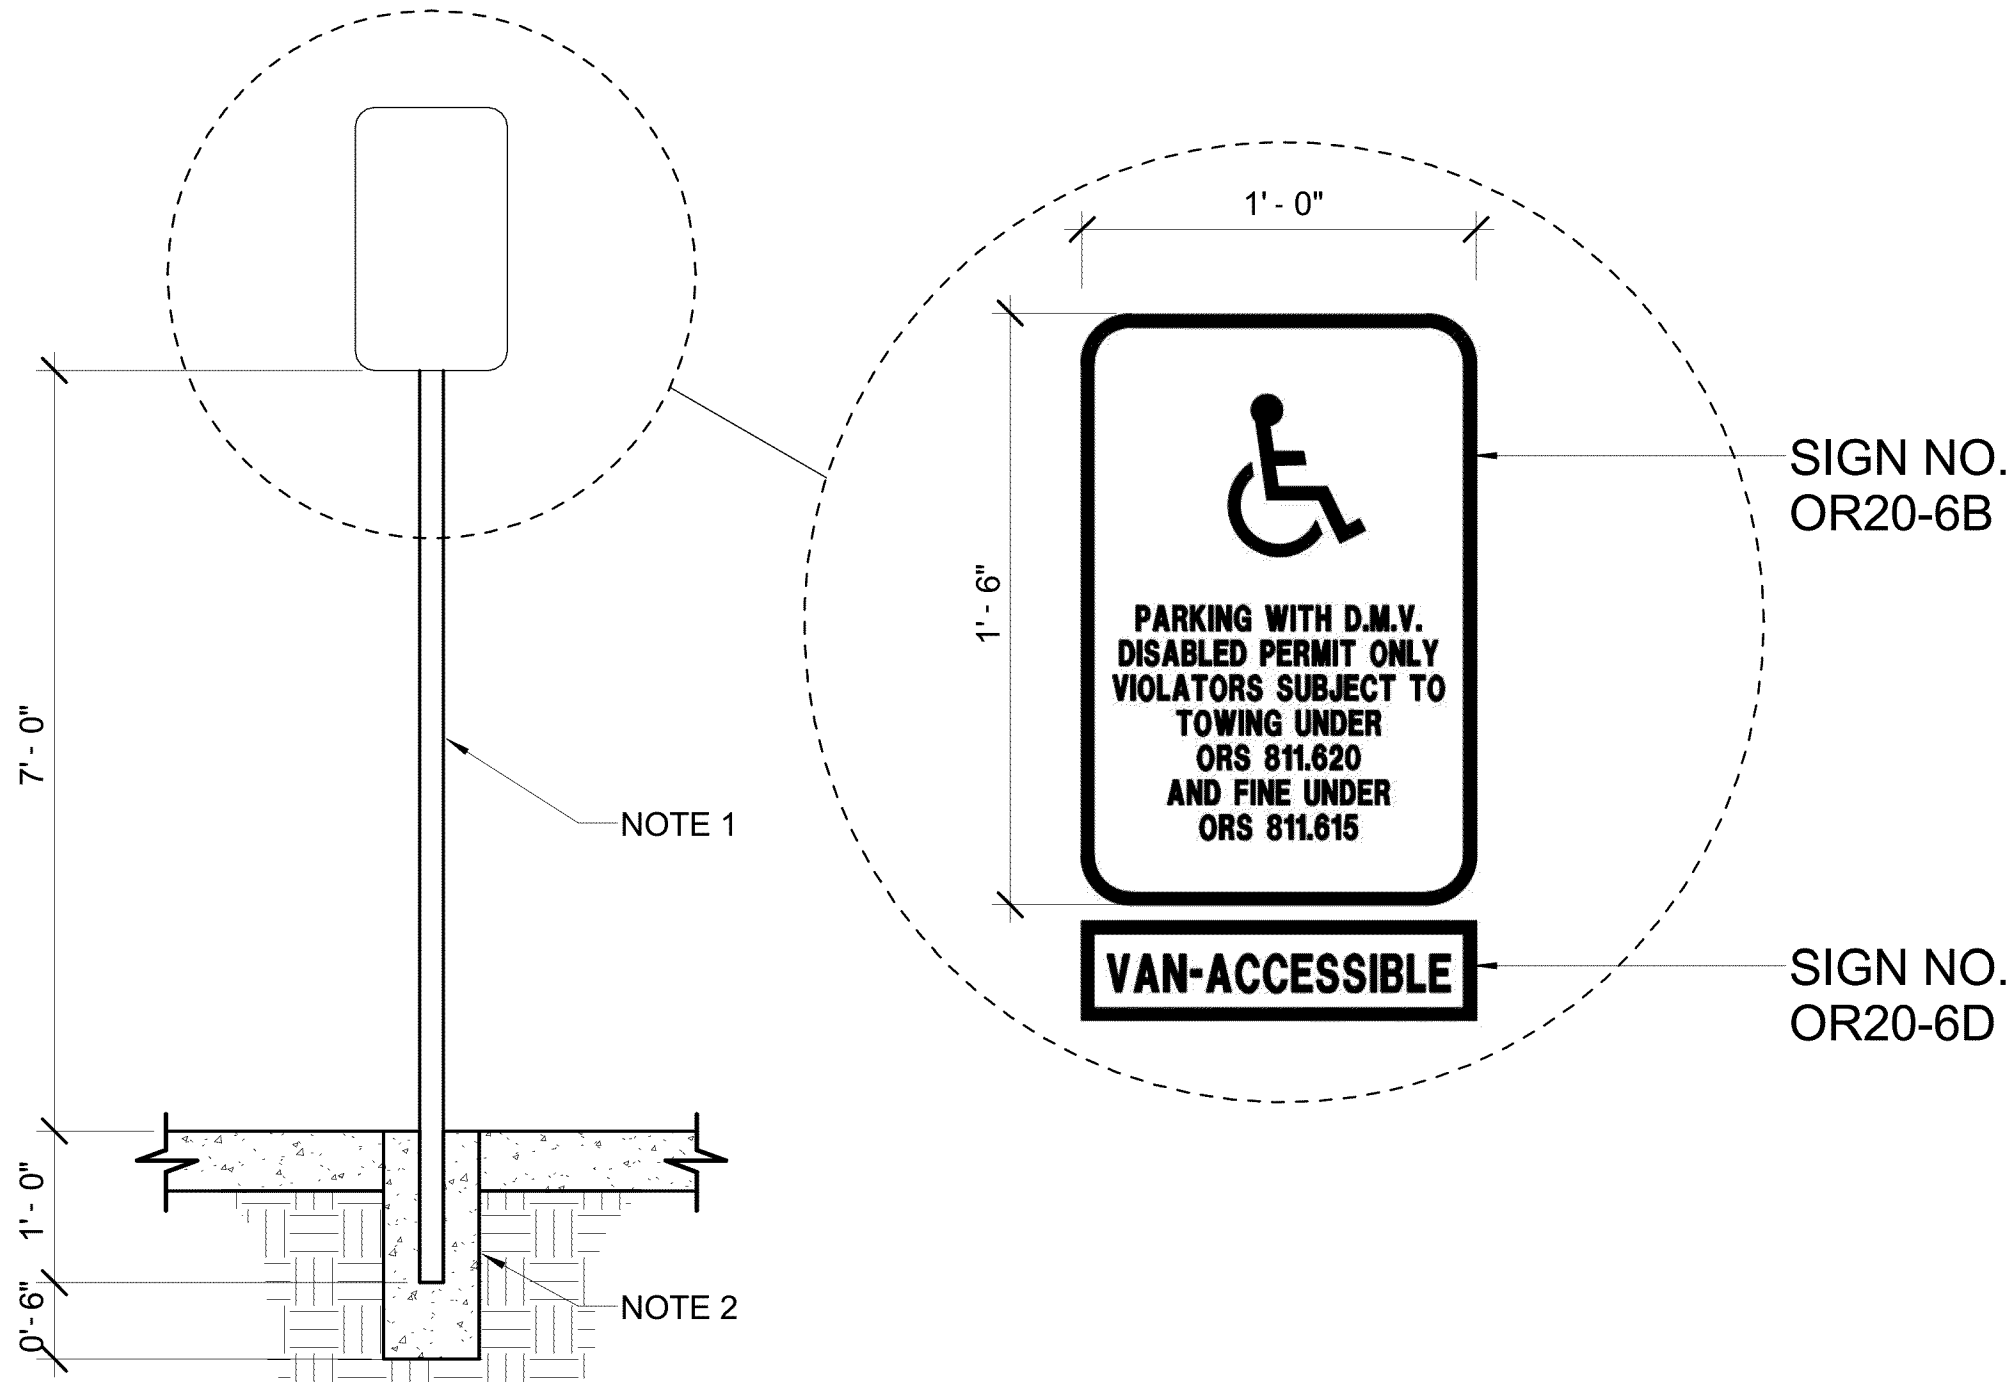

NOTES:

- 2" ID GALVANIZED STANDARD STEEL PIPE WITH CLOSED TOP (ASTM A120-65).
- 8" DIA. CONCRETE FILLED POST HOLE.

ADA PARKING SIGN

NOTE:
 SCALE INDICATED ON DRAWING
 IS CORRECT IF DRAWING
 BORDER IS 22" X 34".





DATE	DESCRIPTION	BY

PLOTTED FROM: \$COMPUTERNAME\$

PLOTTED BY: \$USERNAME\$

PLOTTED ON: 10/7/2019 2:34:18 PM

DRAWING: \$FILES\$

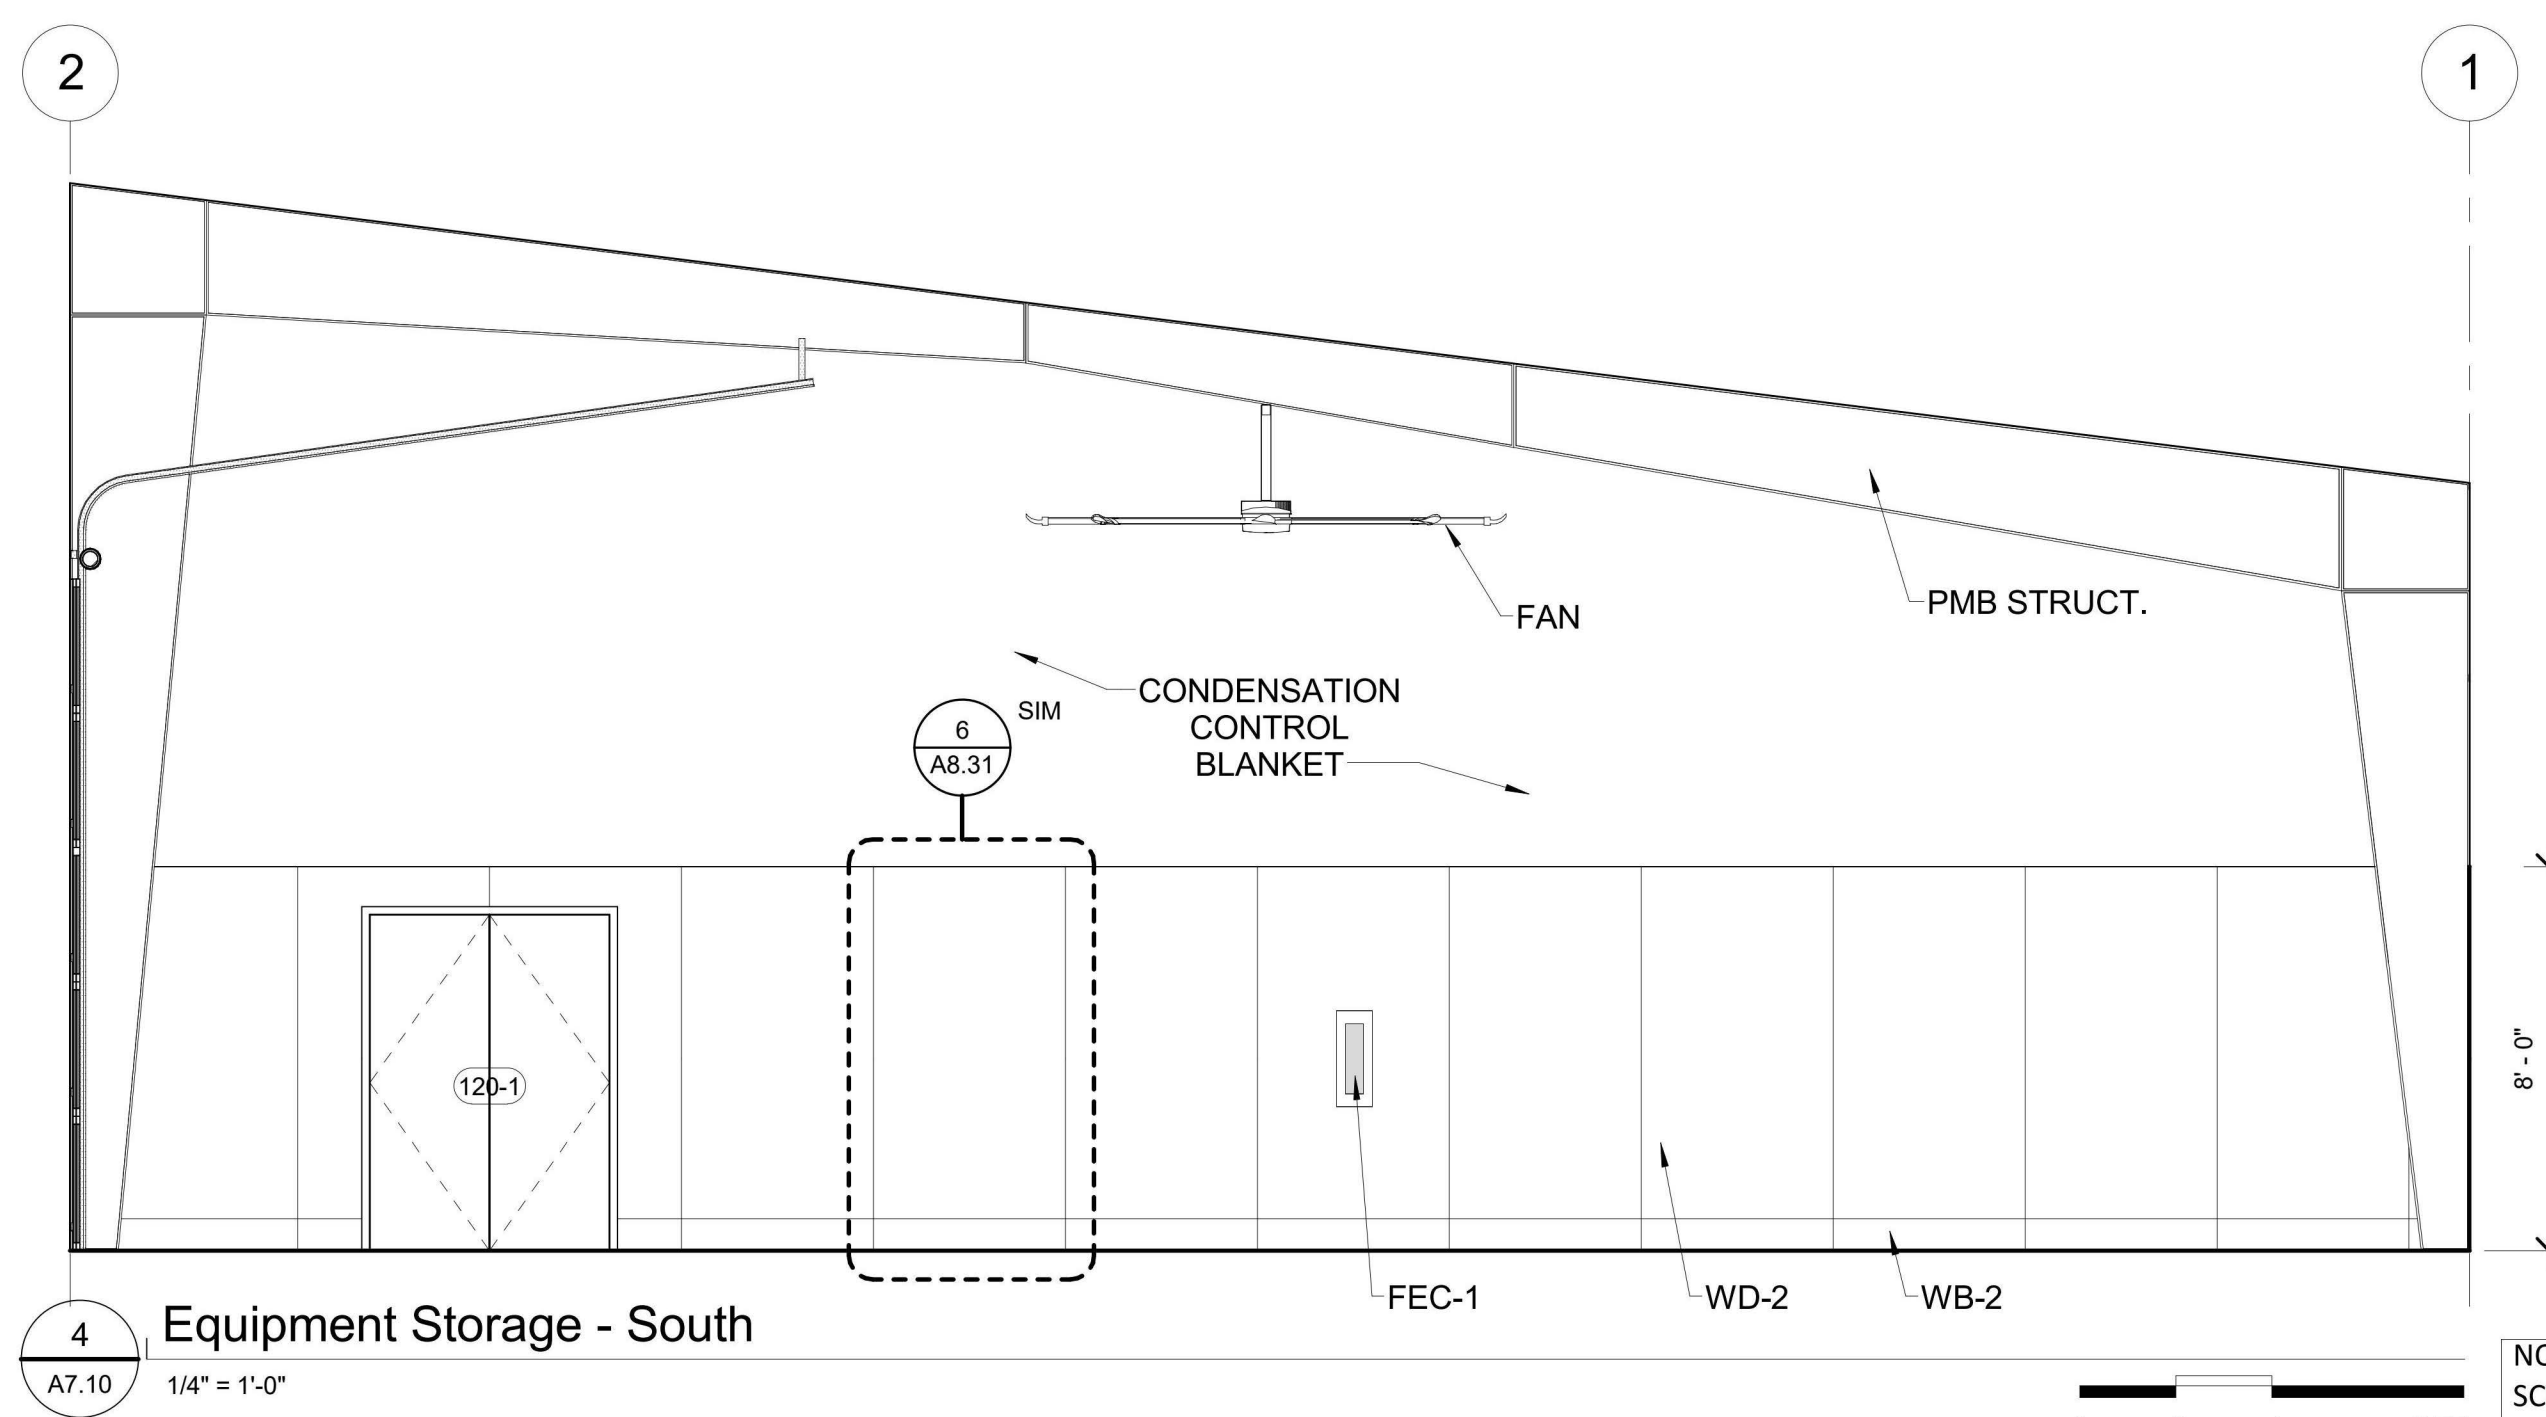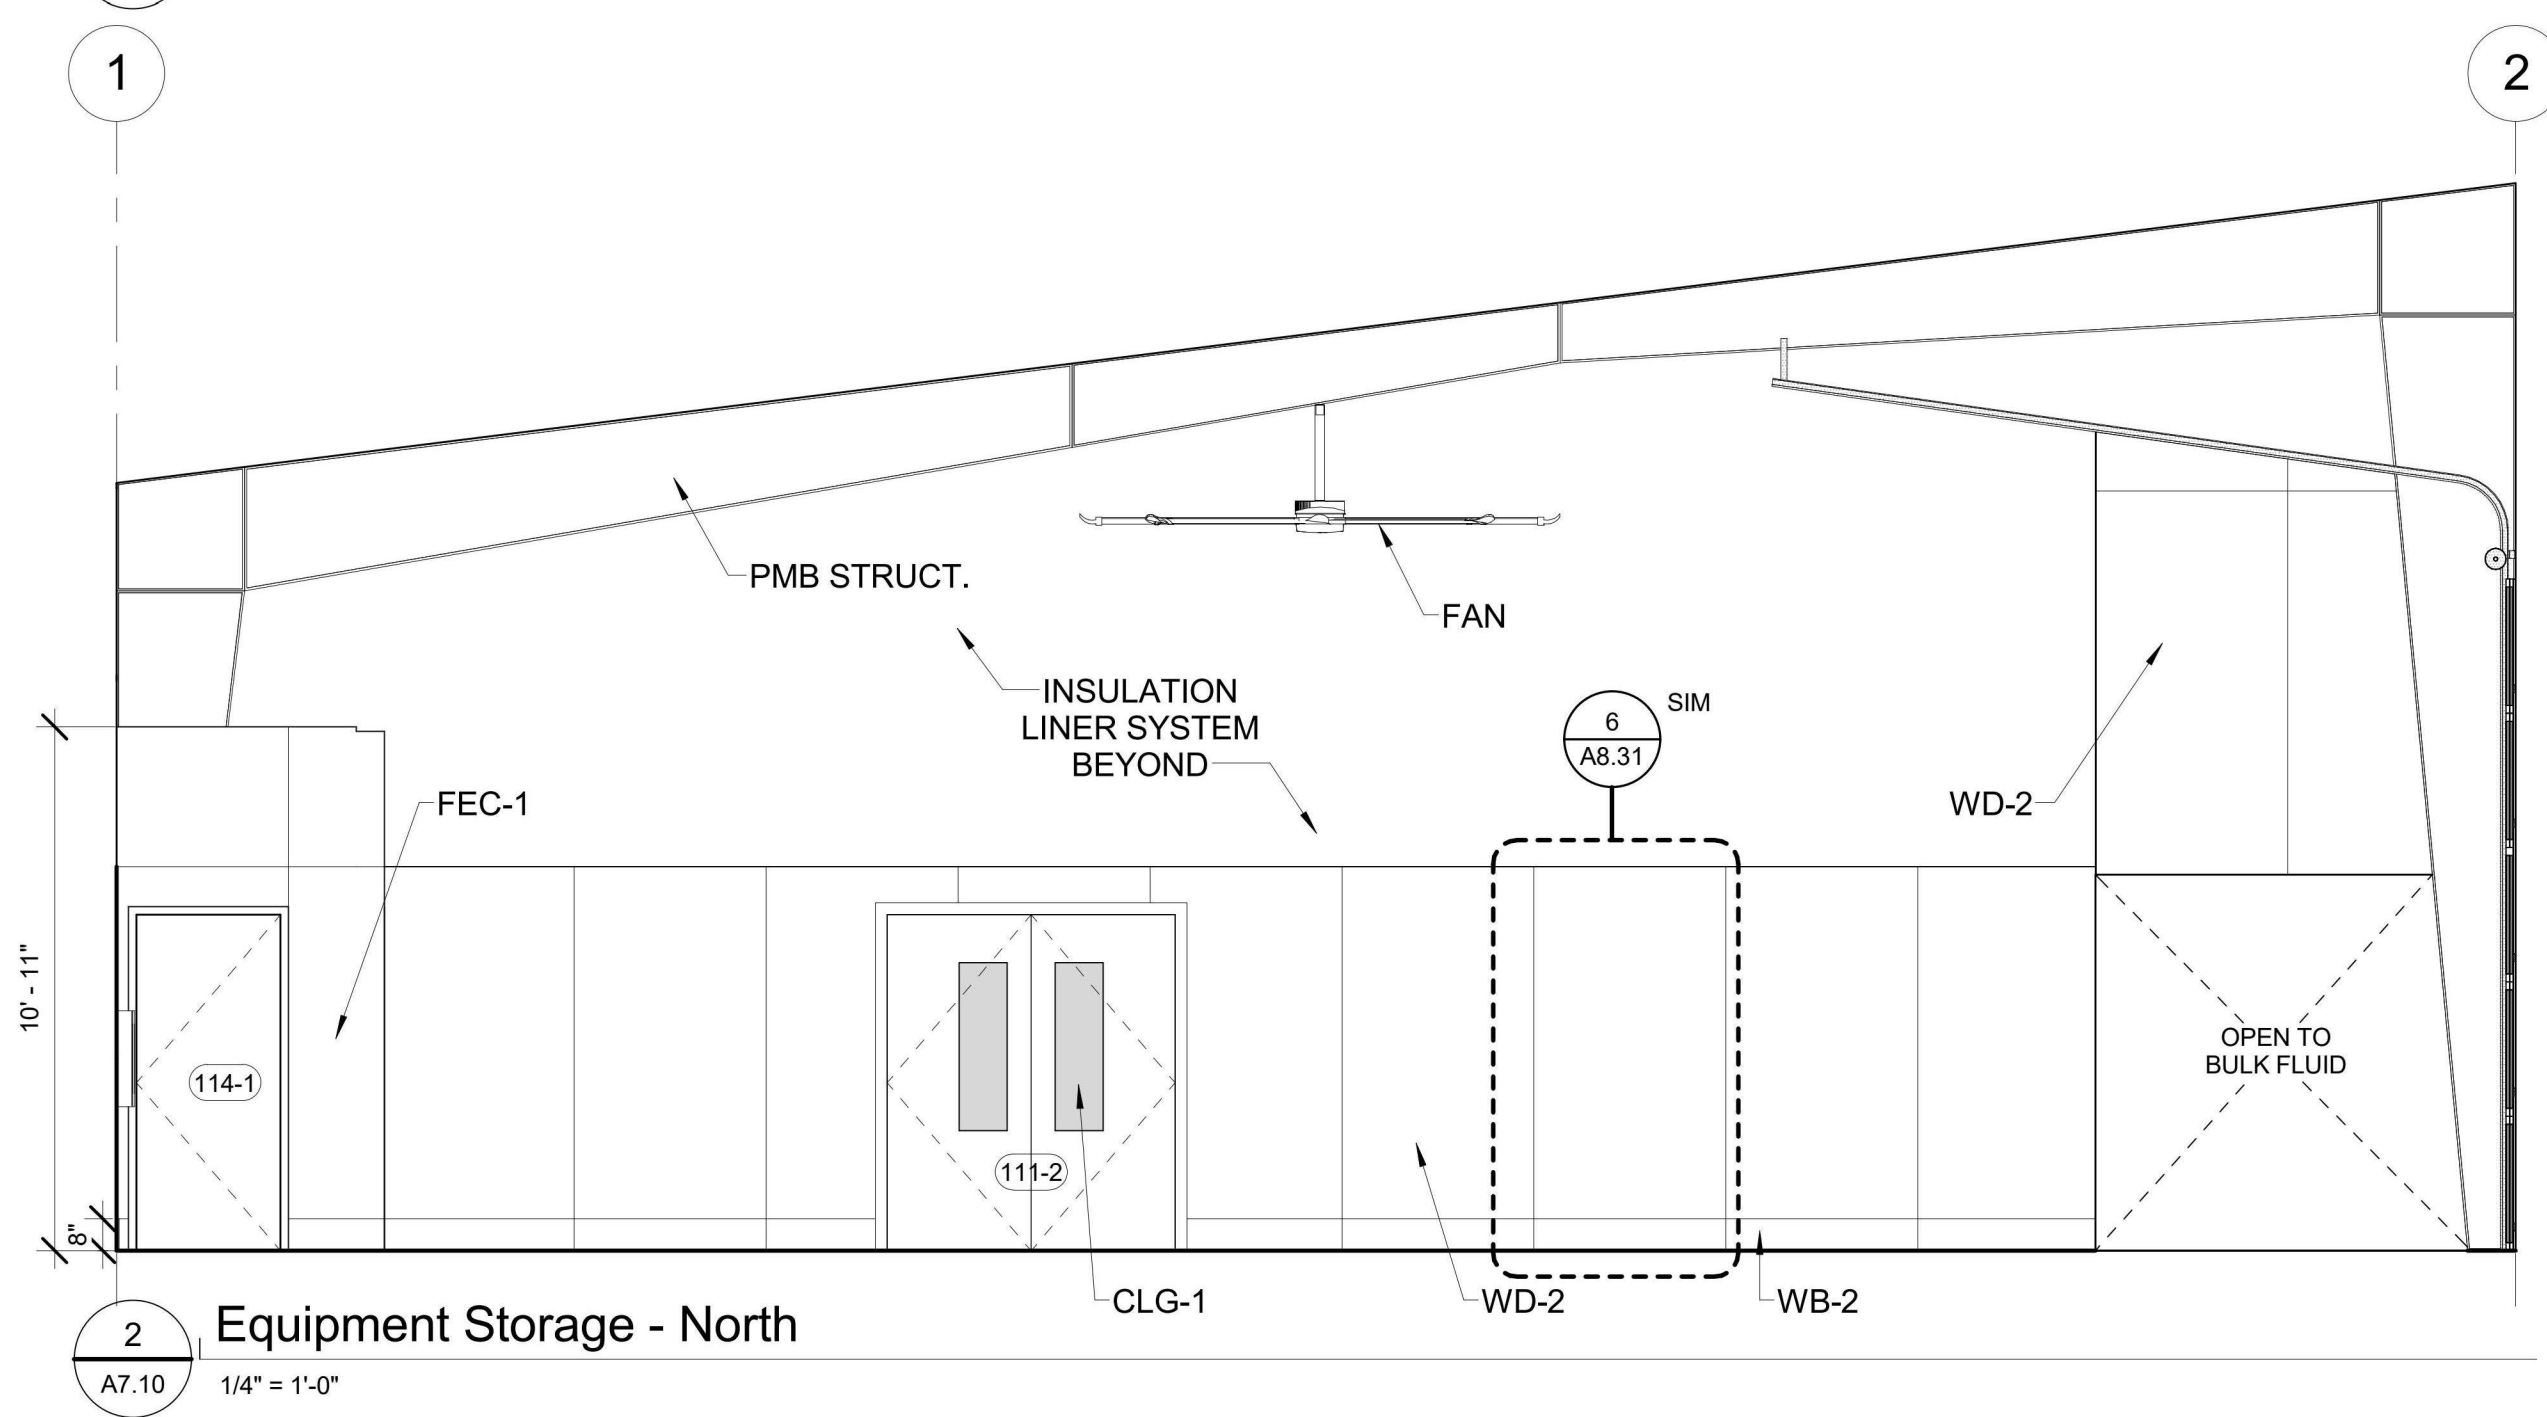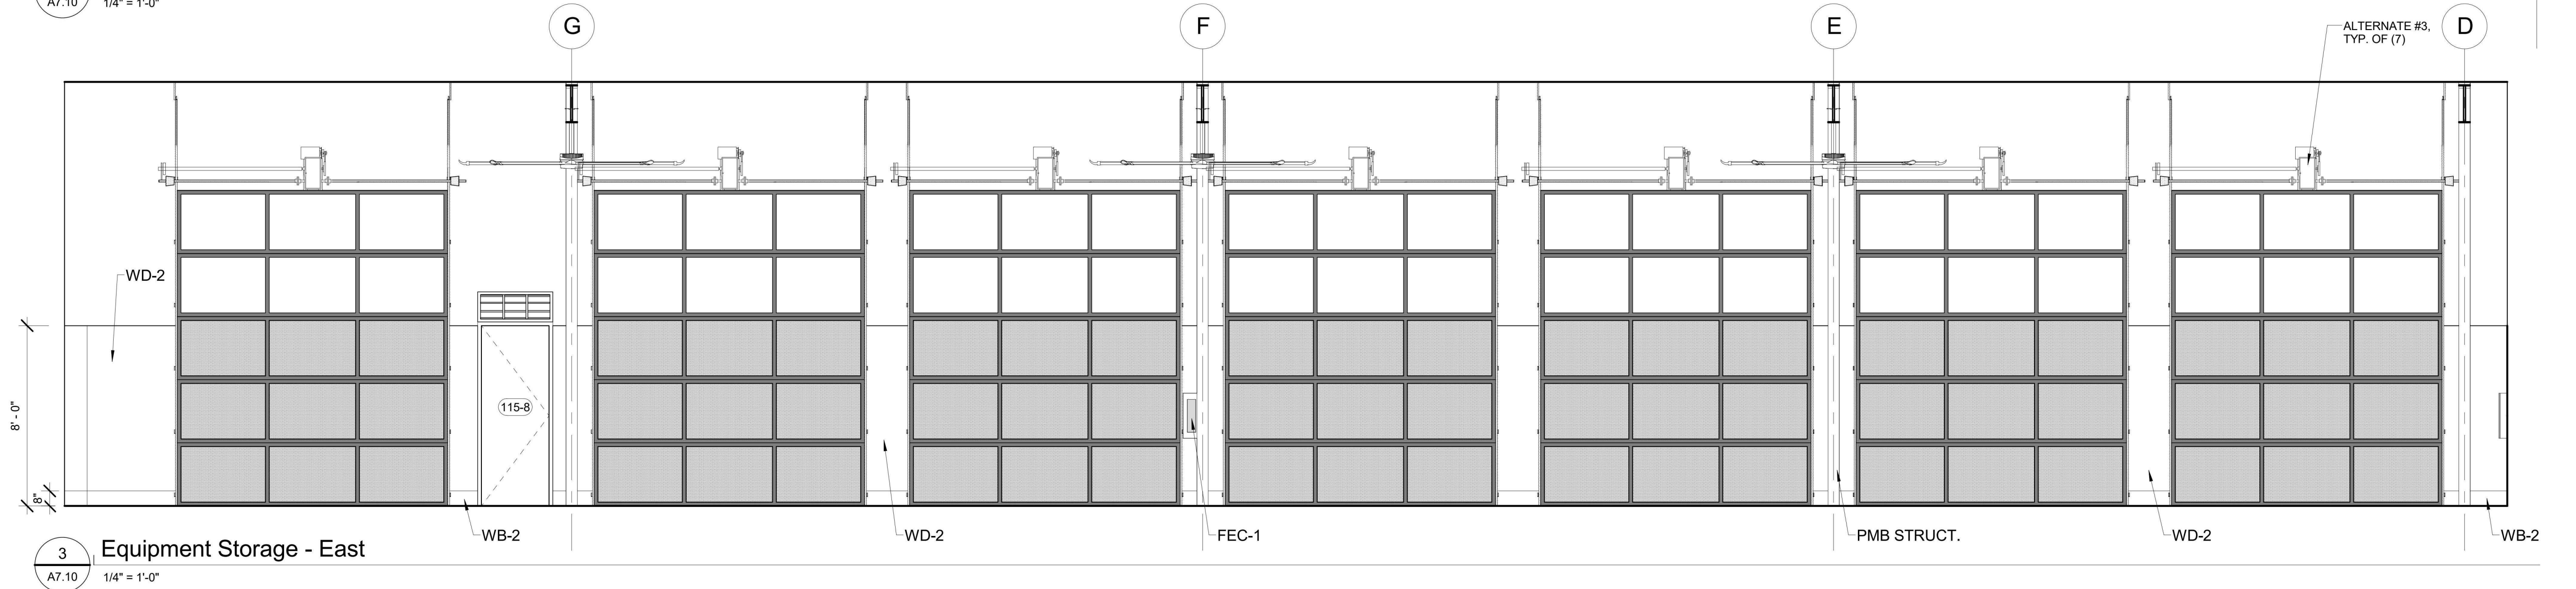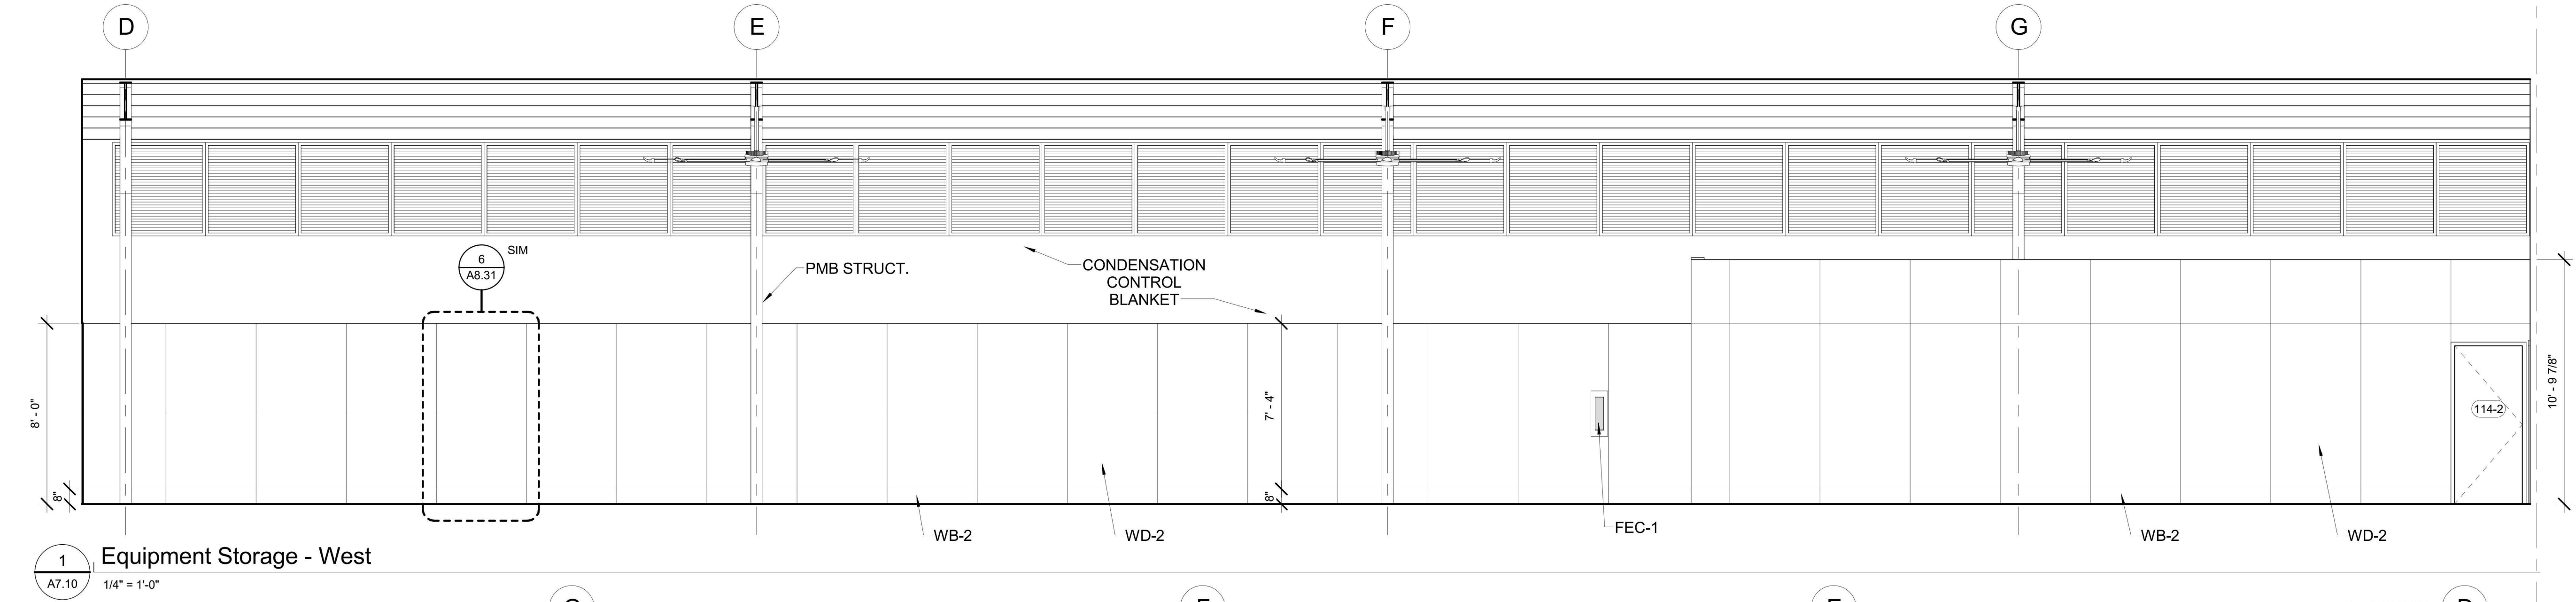

0 2 4 8 FT

NOTE:
SCALE INDICATED ON DRAWING
IS CORRECT IF DRAWING
BORDER IS 22" X 34".

REVISIONS






DATE	DESCRIPTION	BY



A7.10

Job No.

4655-01

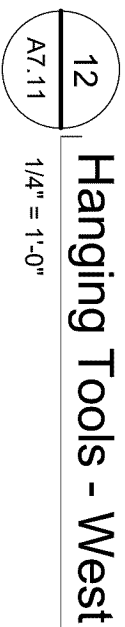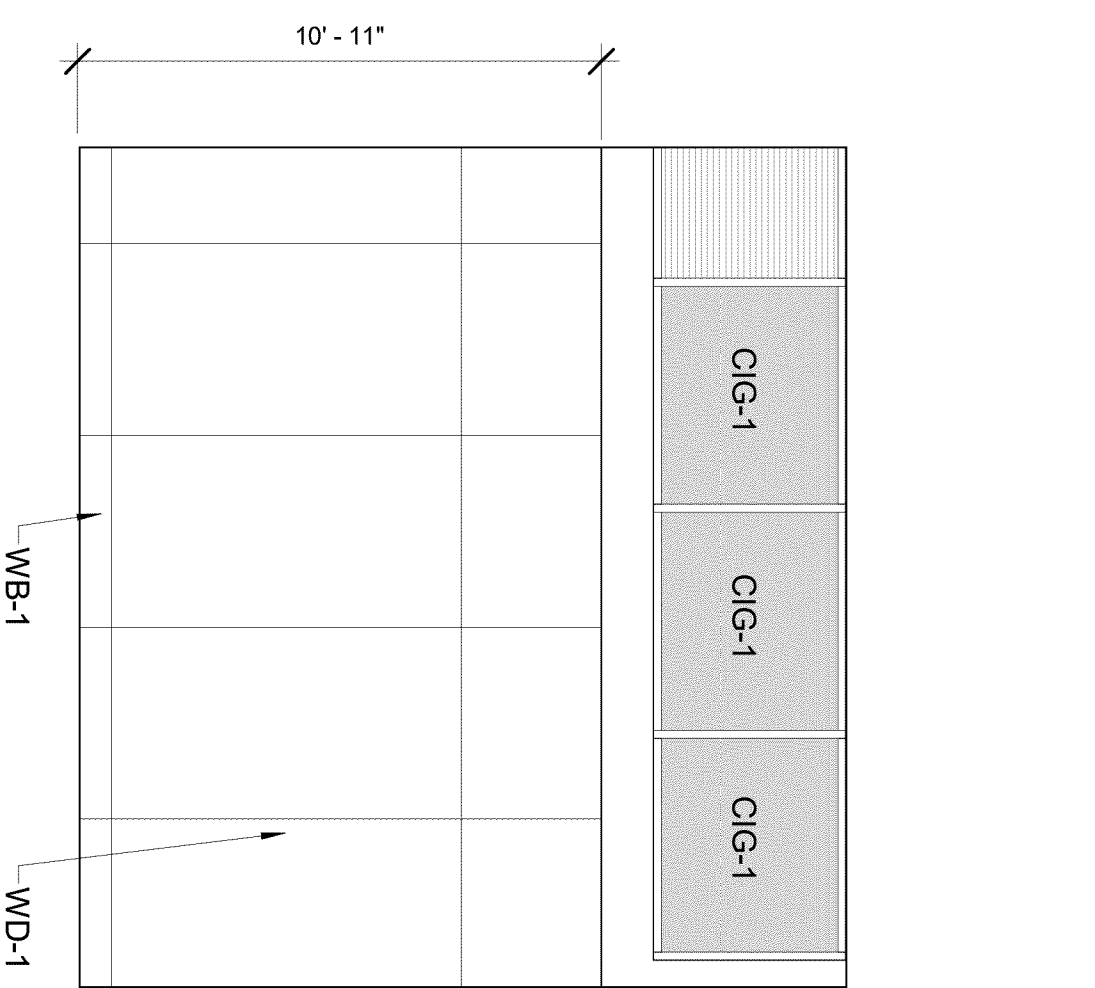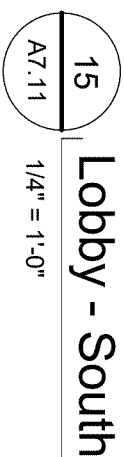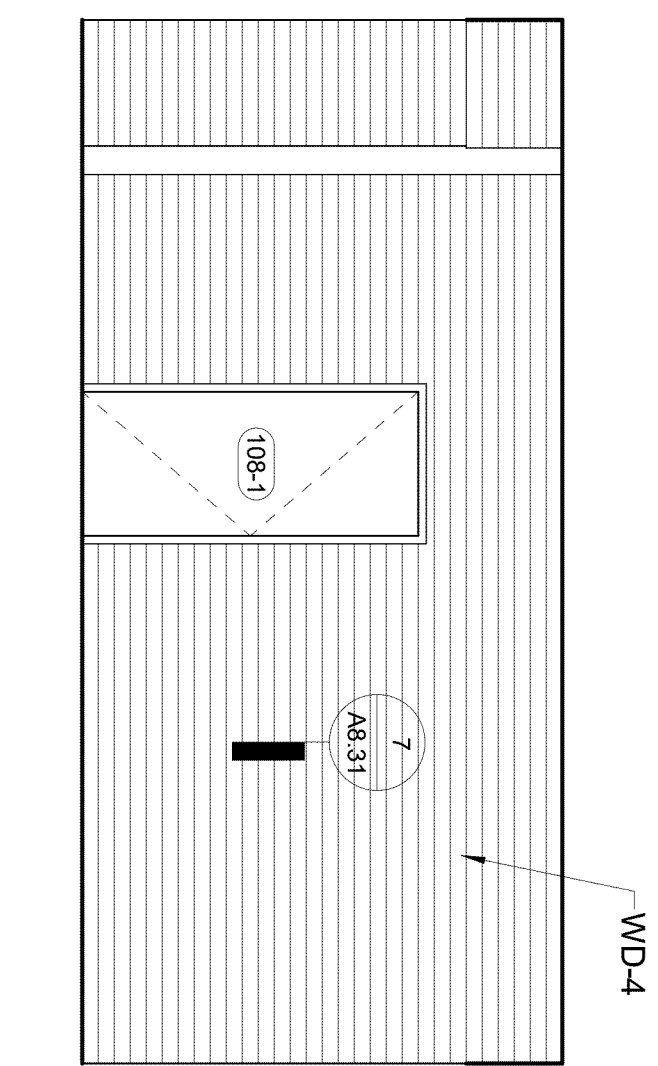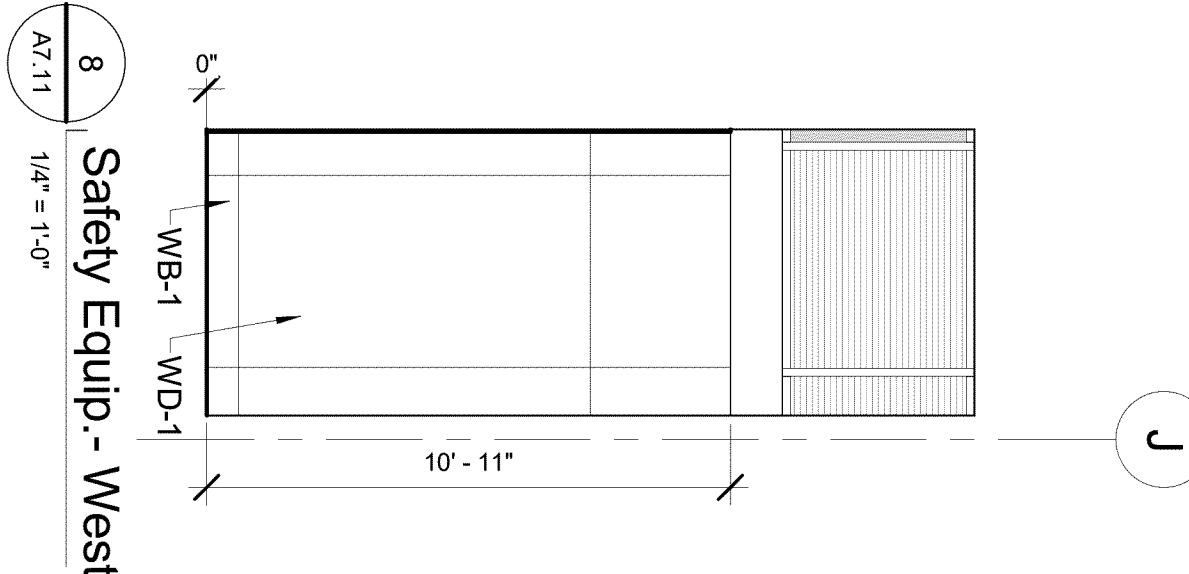

A7.11
Job No. **4655-01**

**PORTLAND
PARKS & RECREATION**

Healthy Parks, Healthy Portland



503.525.9511
www.opisearch.com
920 NORTHWEST SEVENTEENTH AVENUE
PORTLAND | OREGON | 97209
copyright 2016 opis architecture llc
all rights reserved

BID SET
10.04.2019











Nick Fish, Commissioner - Adena Long, Director

10910 N Denver, Portland, OR 97217

PROJECT MANAGER: ROBIN LAUGHLIN





SECTION:

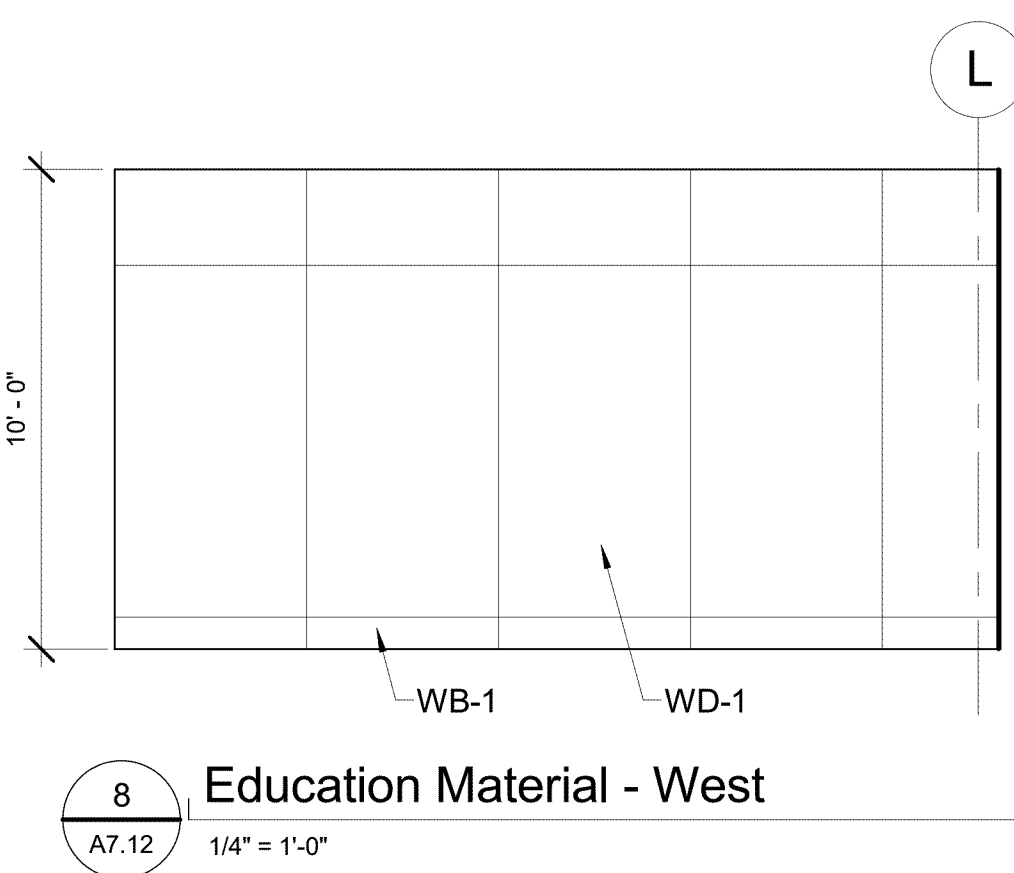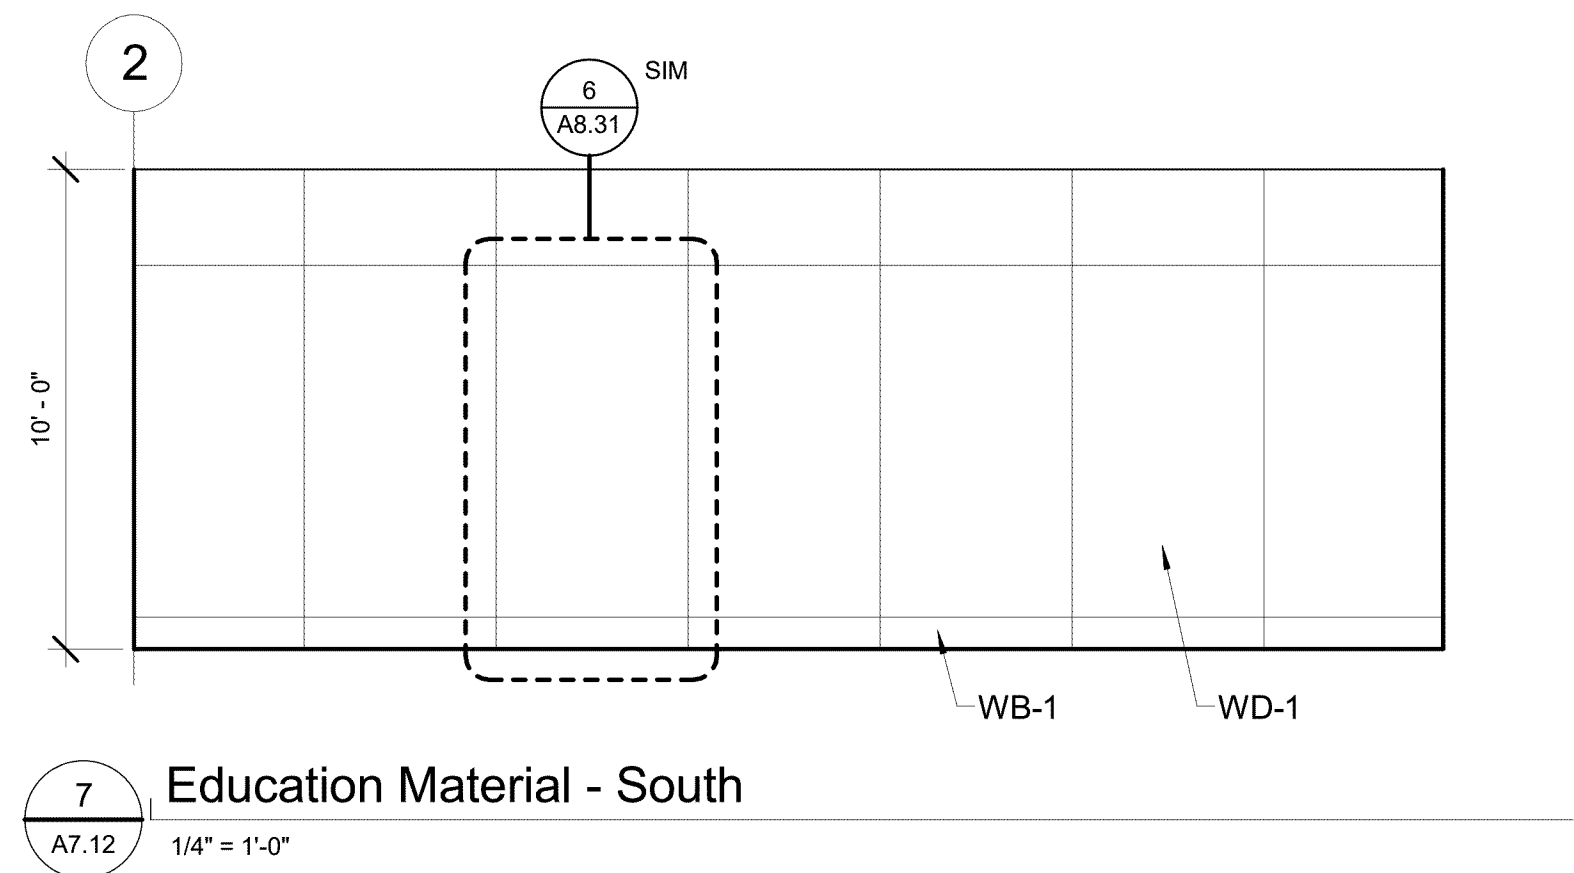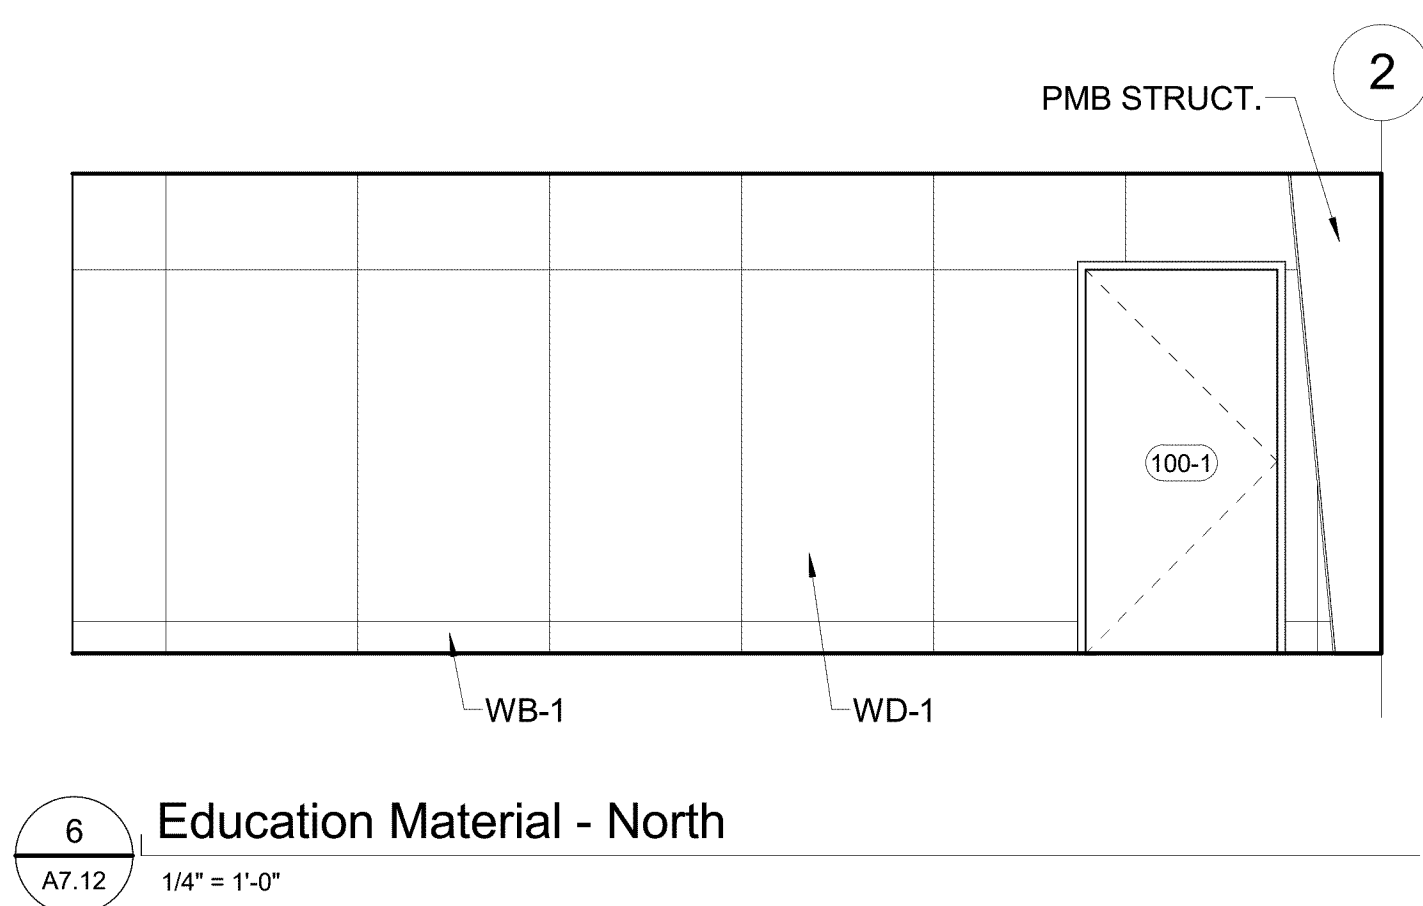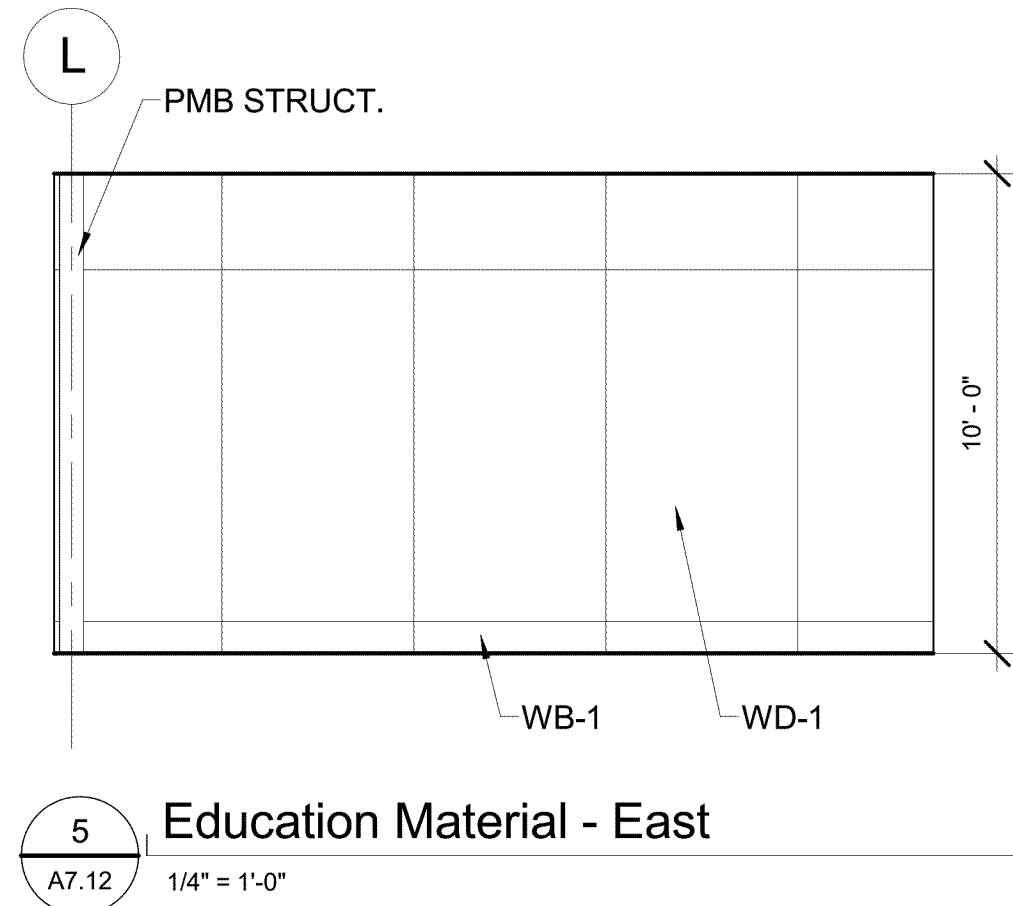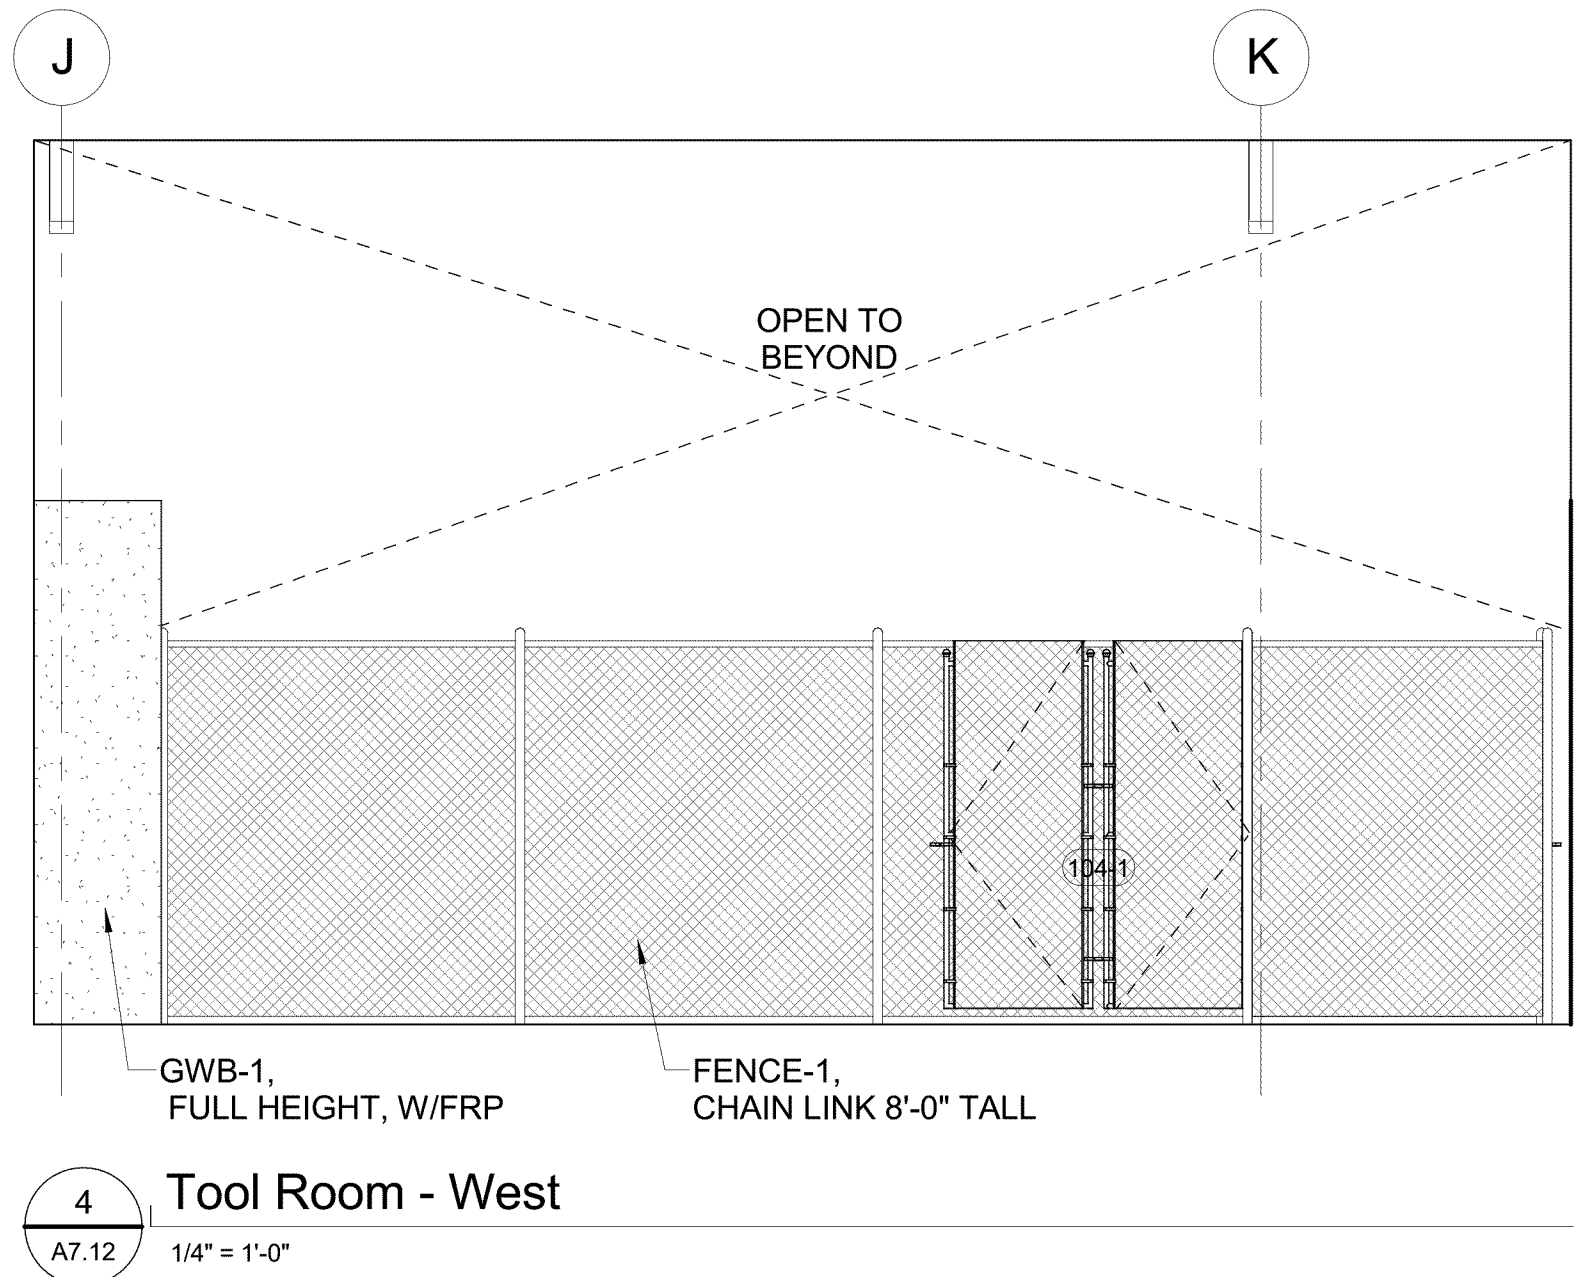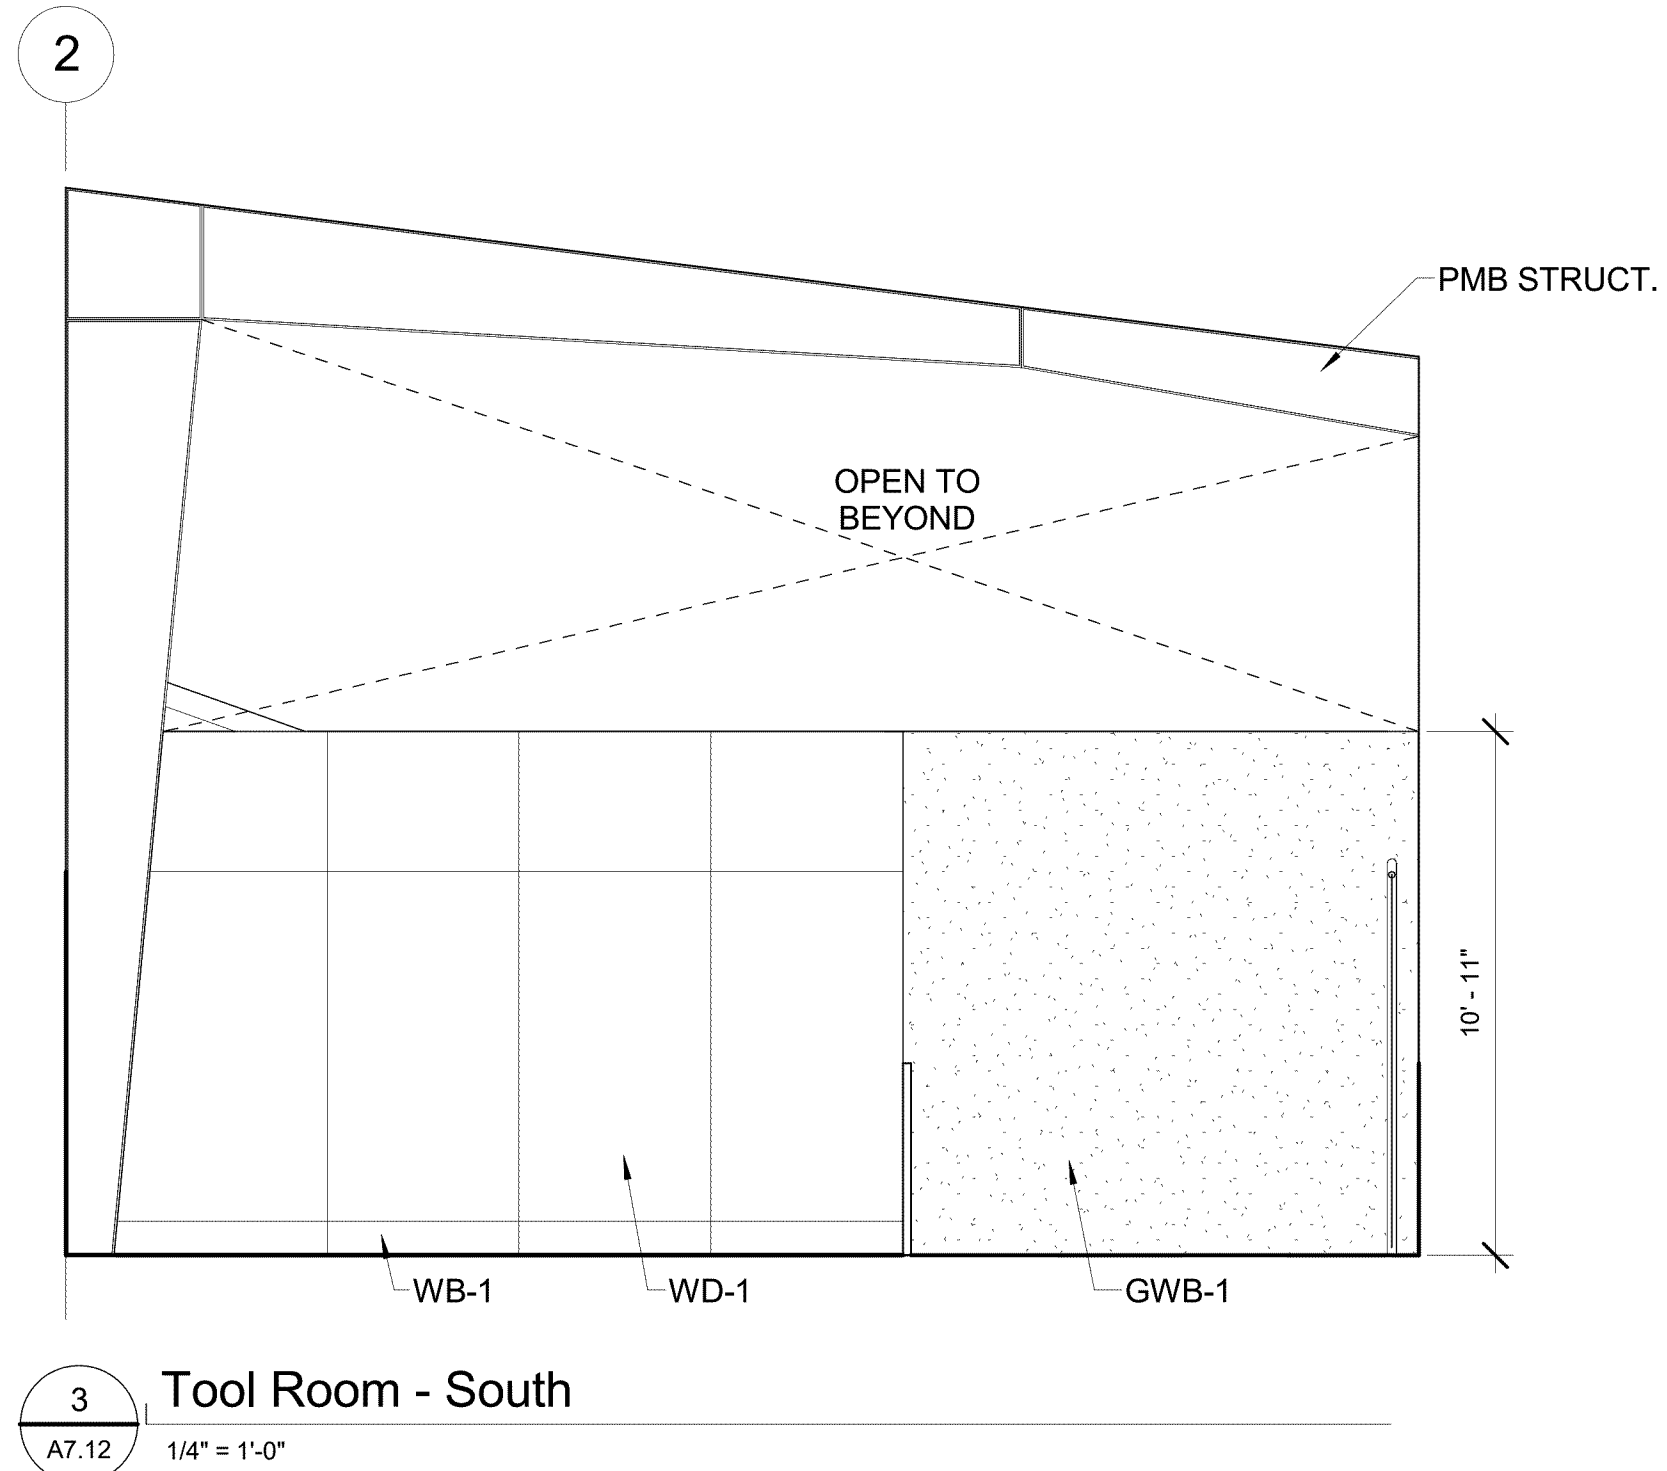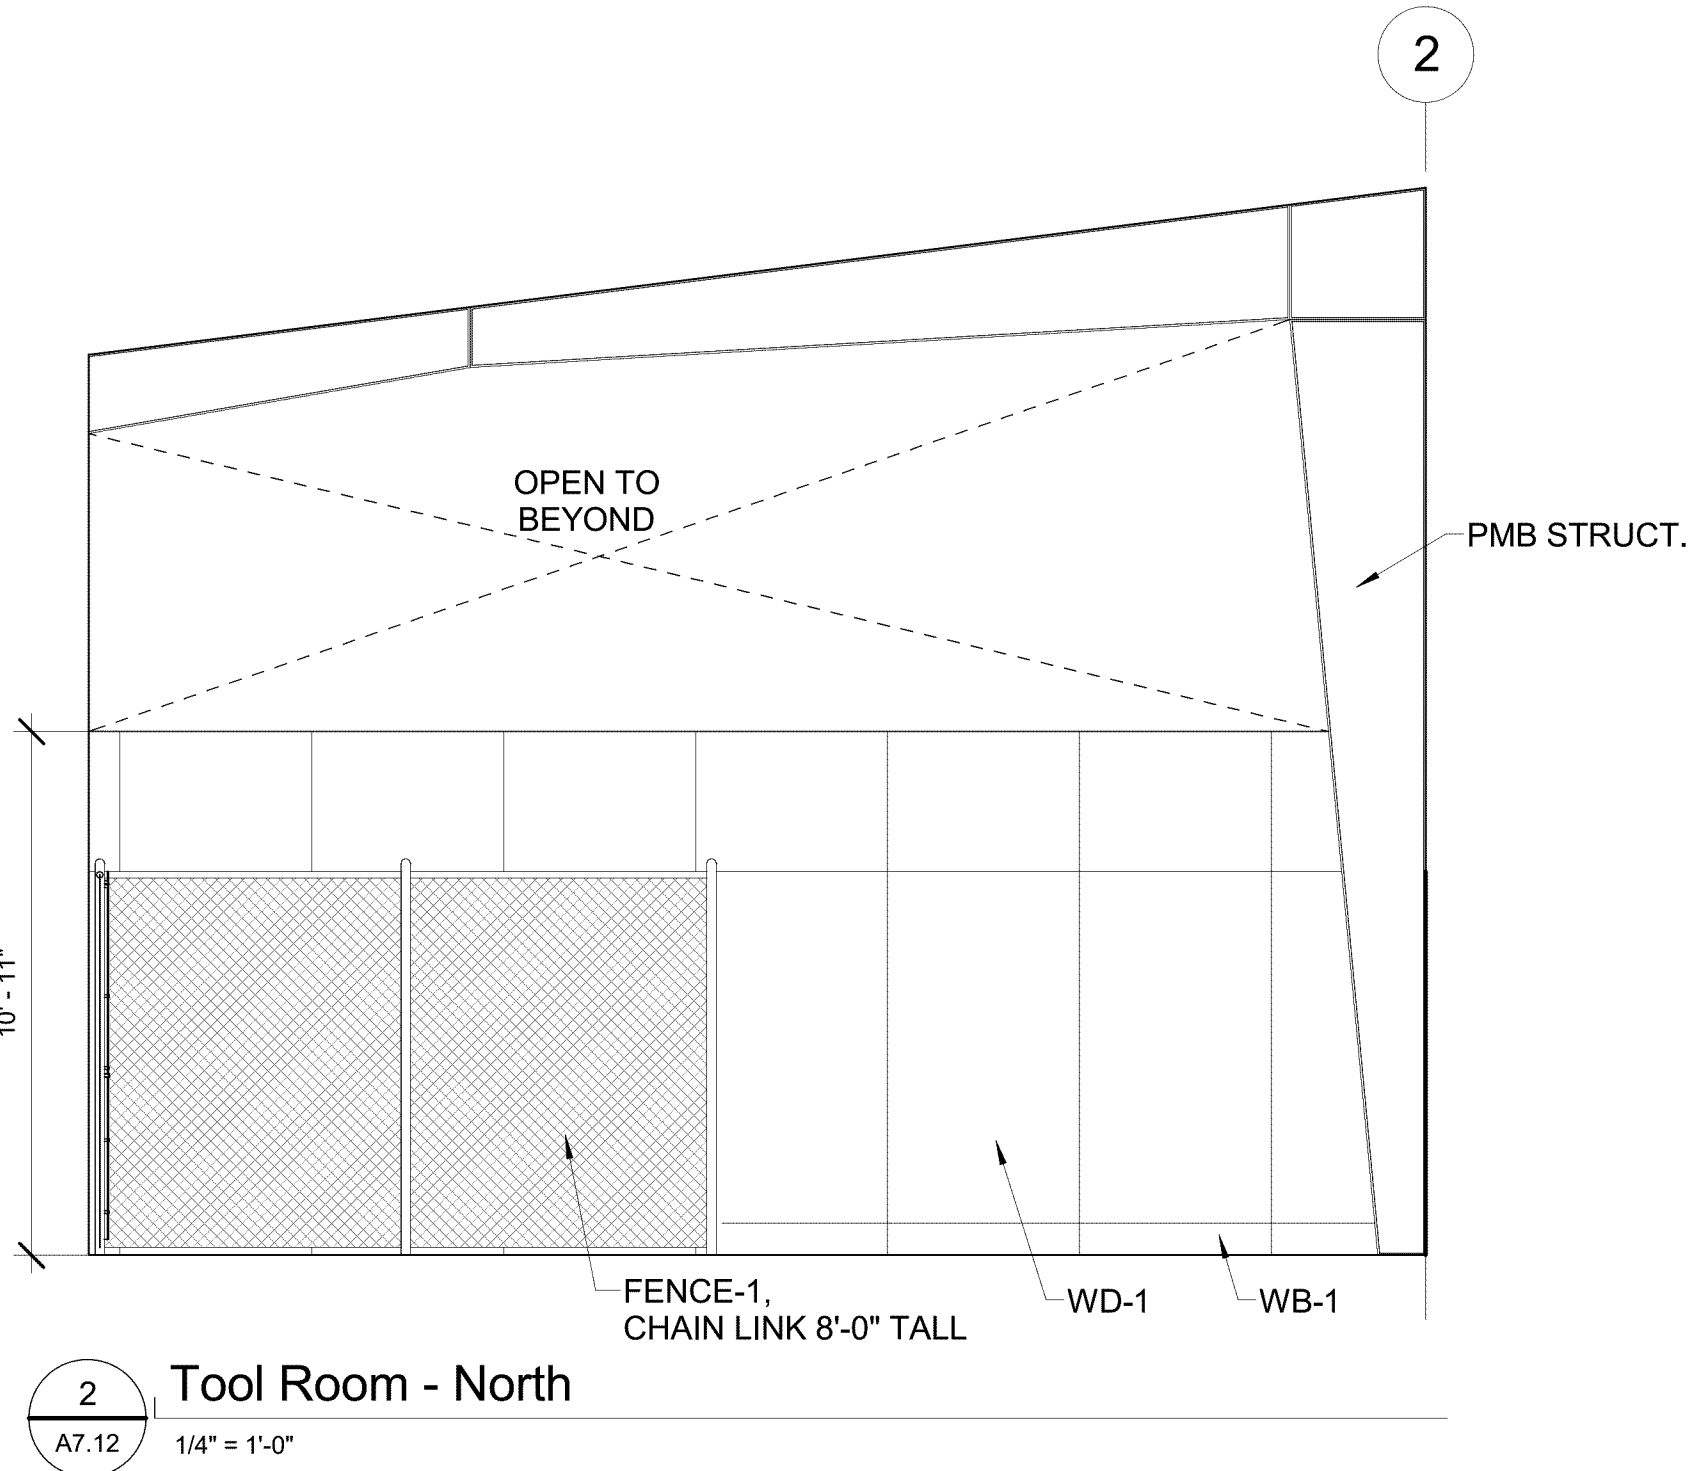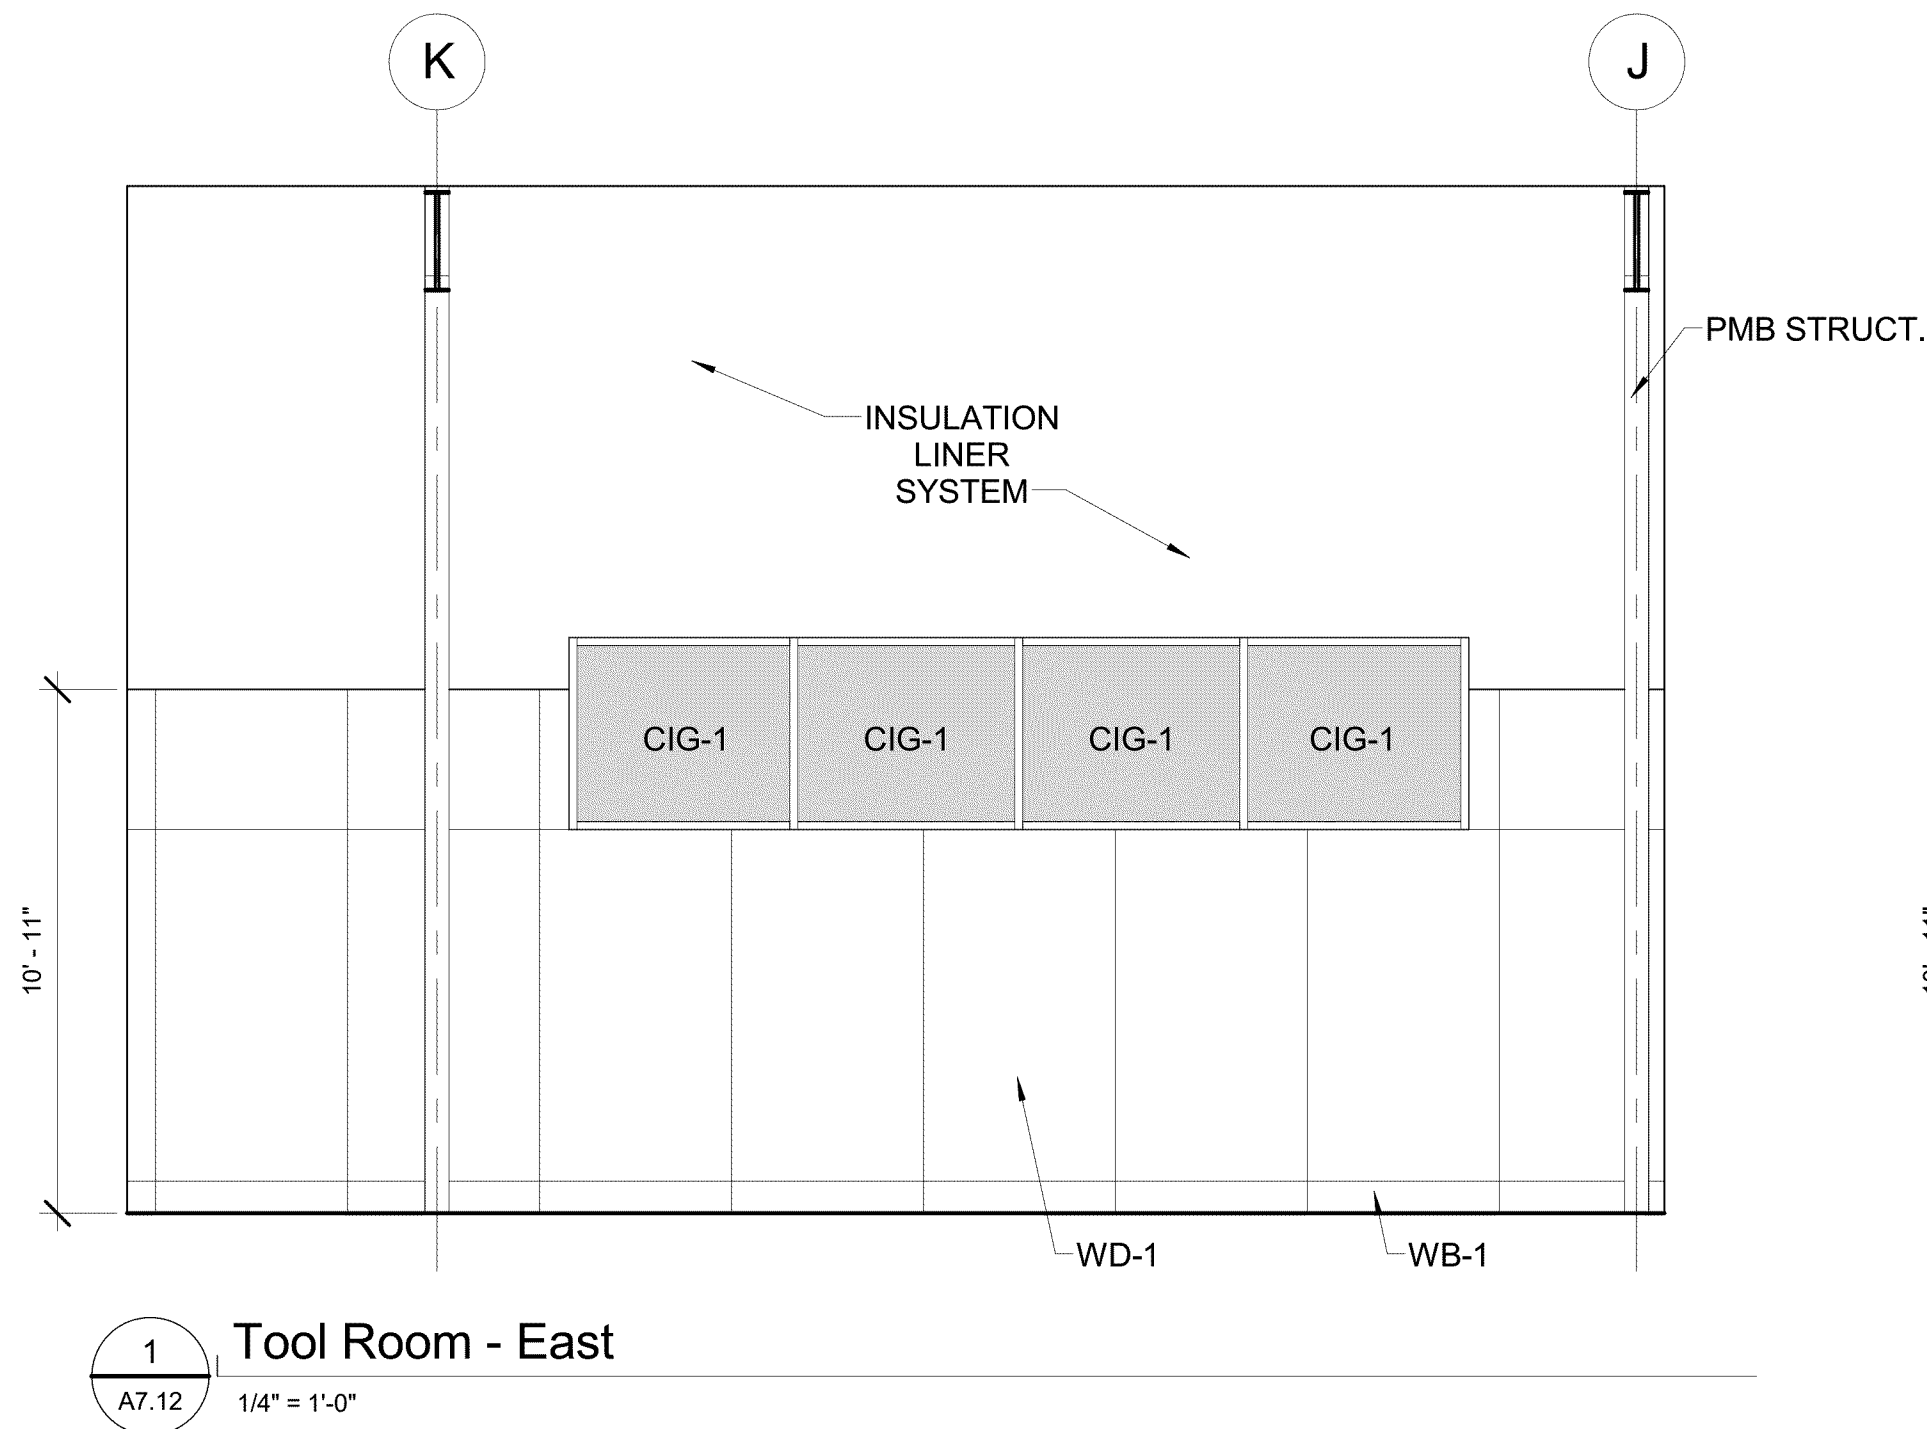




NOTE:
SCALE INDICATED ON DRAWING
IS CORRECT IF DRAWING
BORDER IS 22" X 34".

REVISIONS

DATE	DESCRIPTION	BY

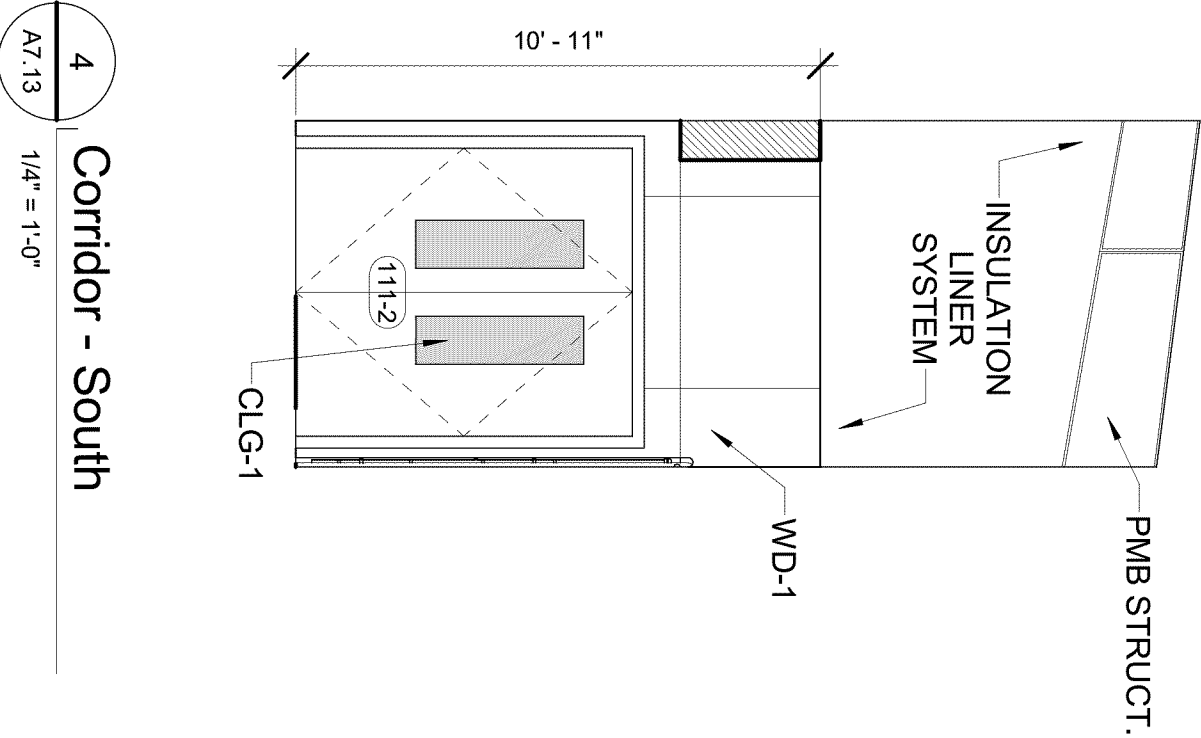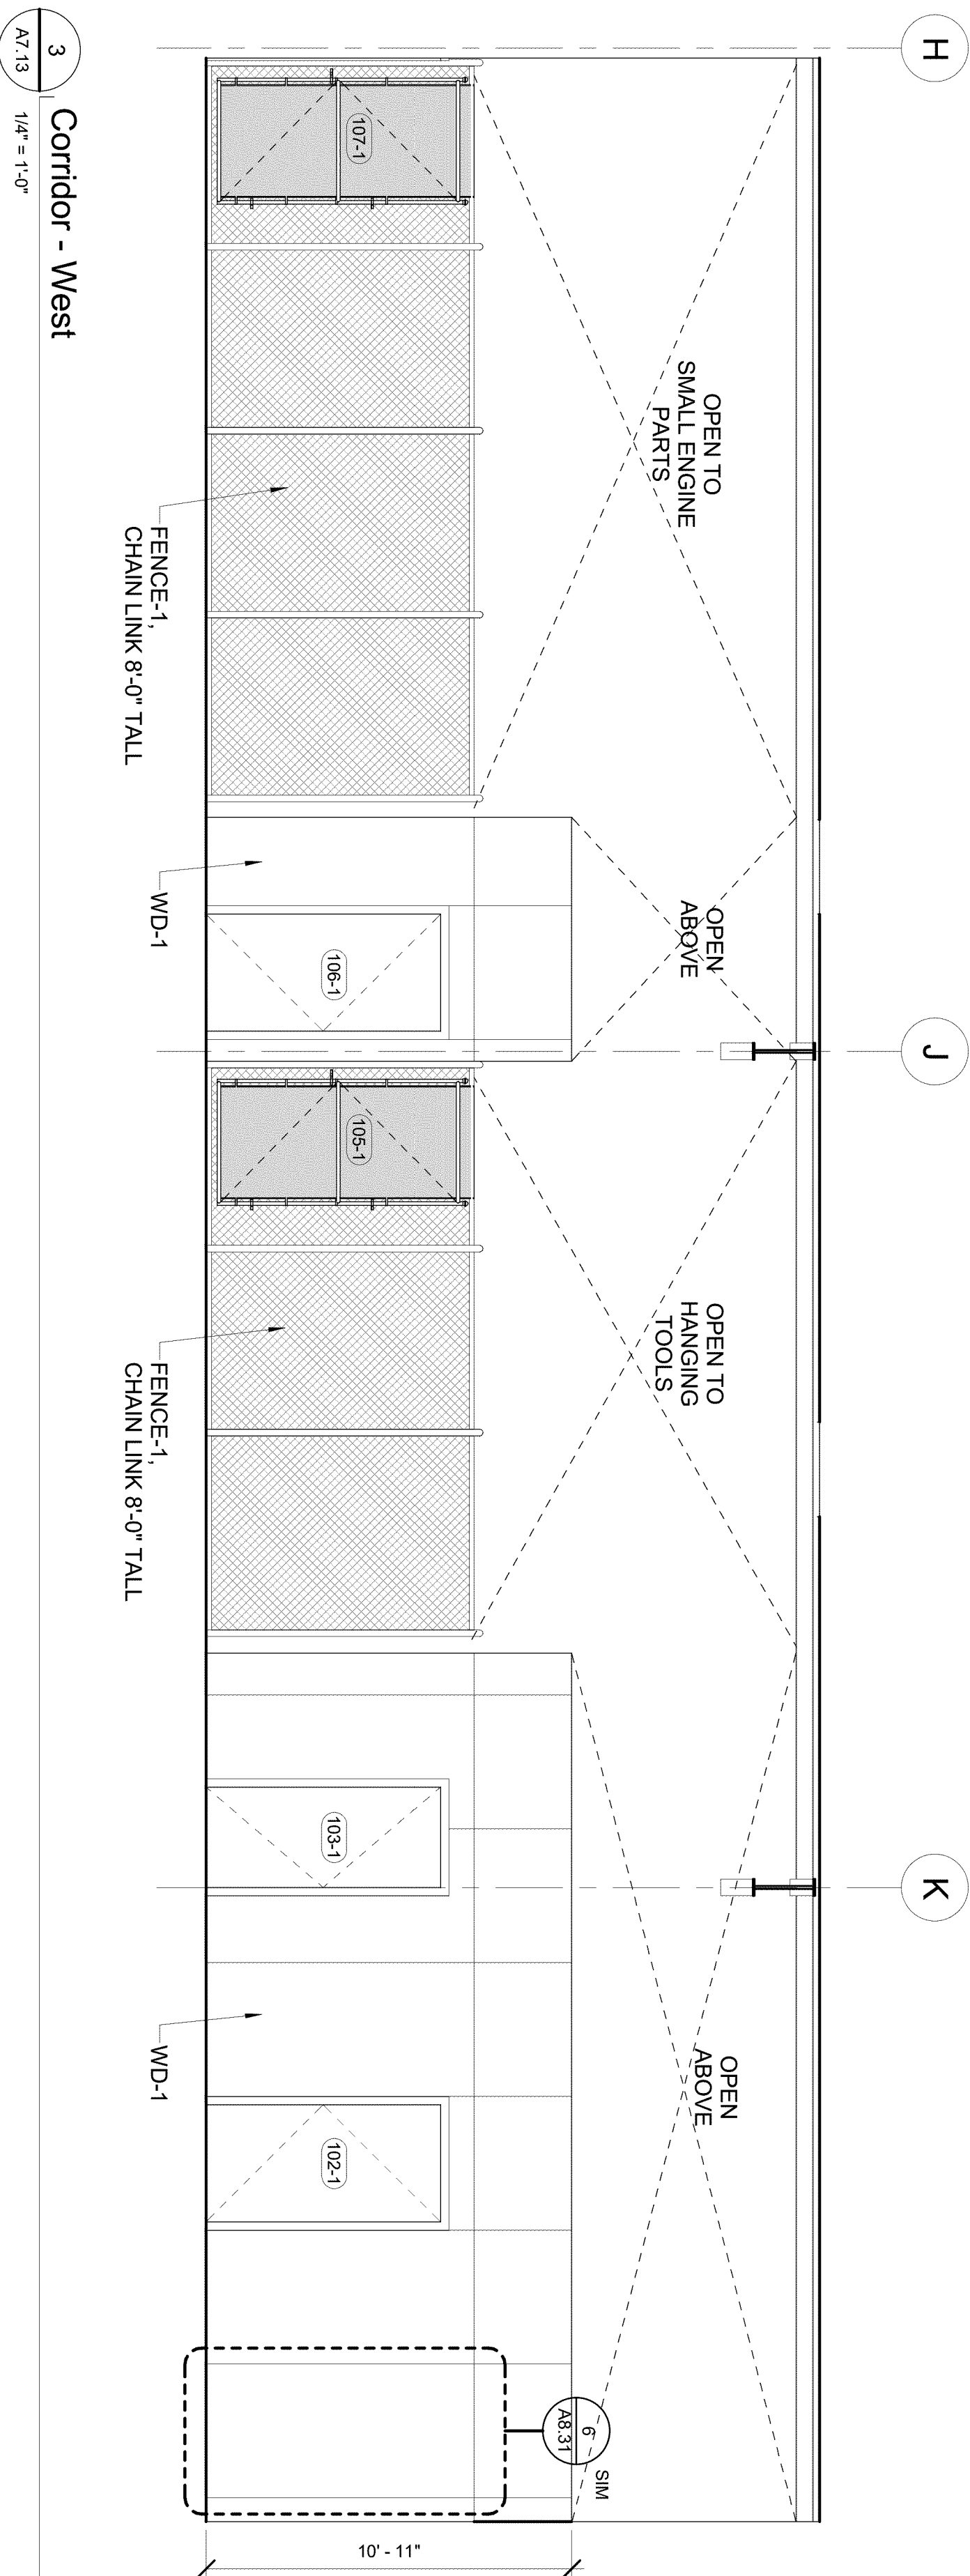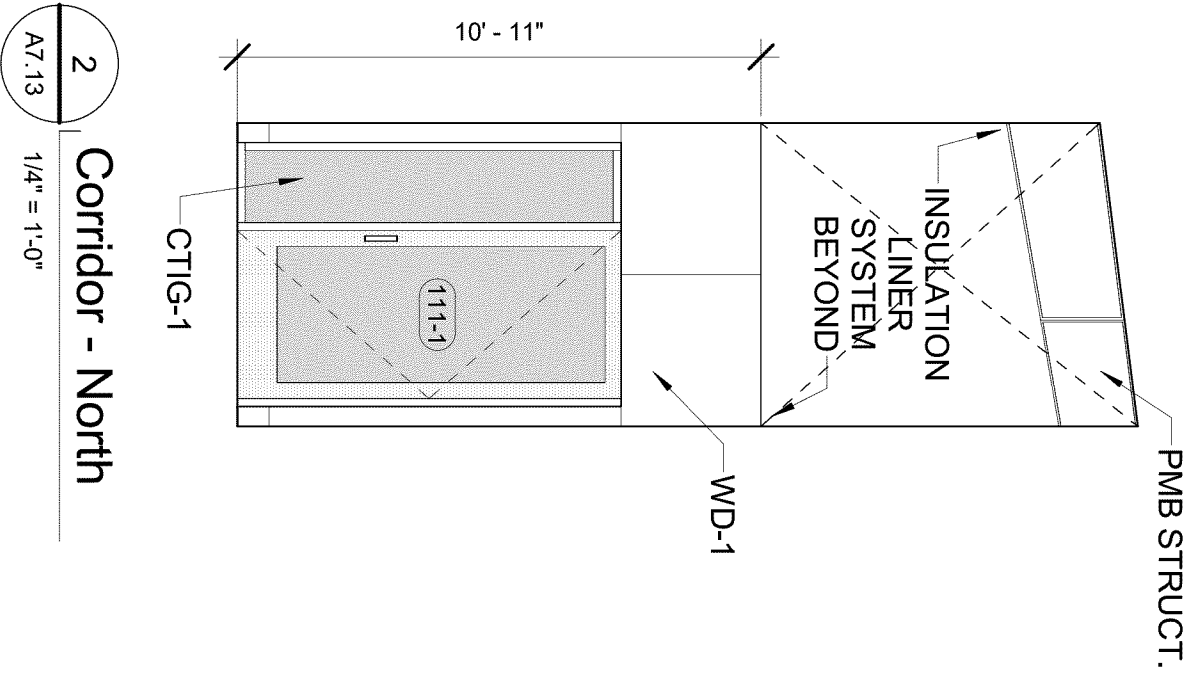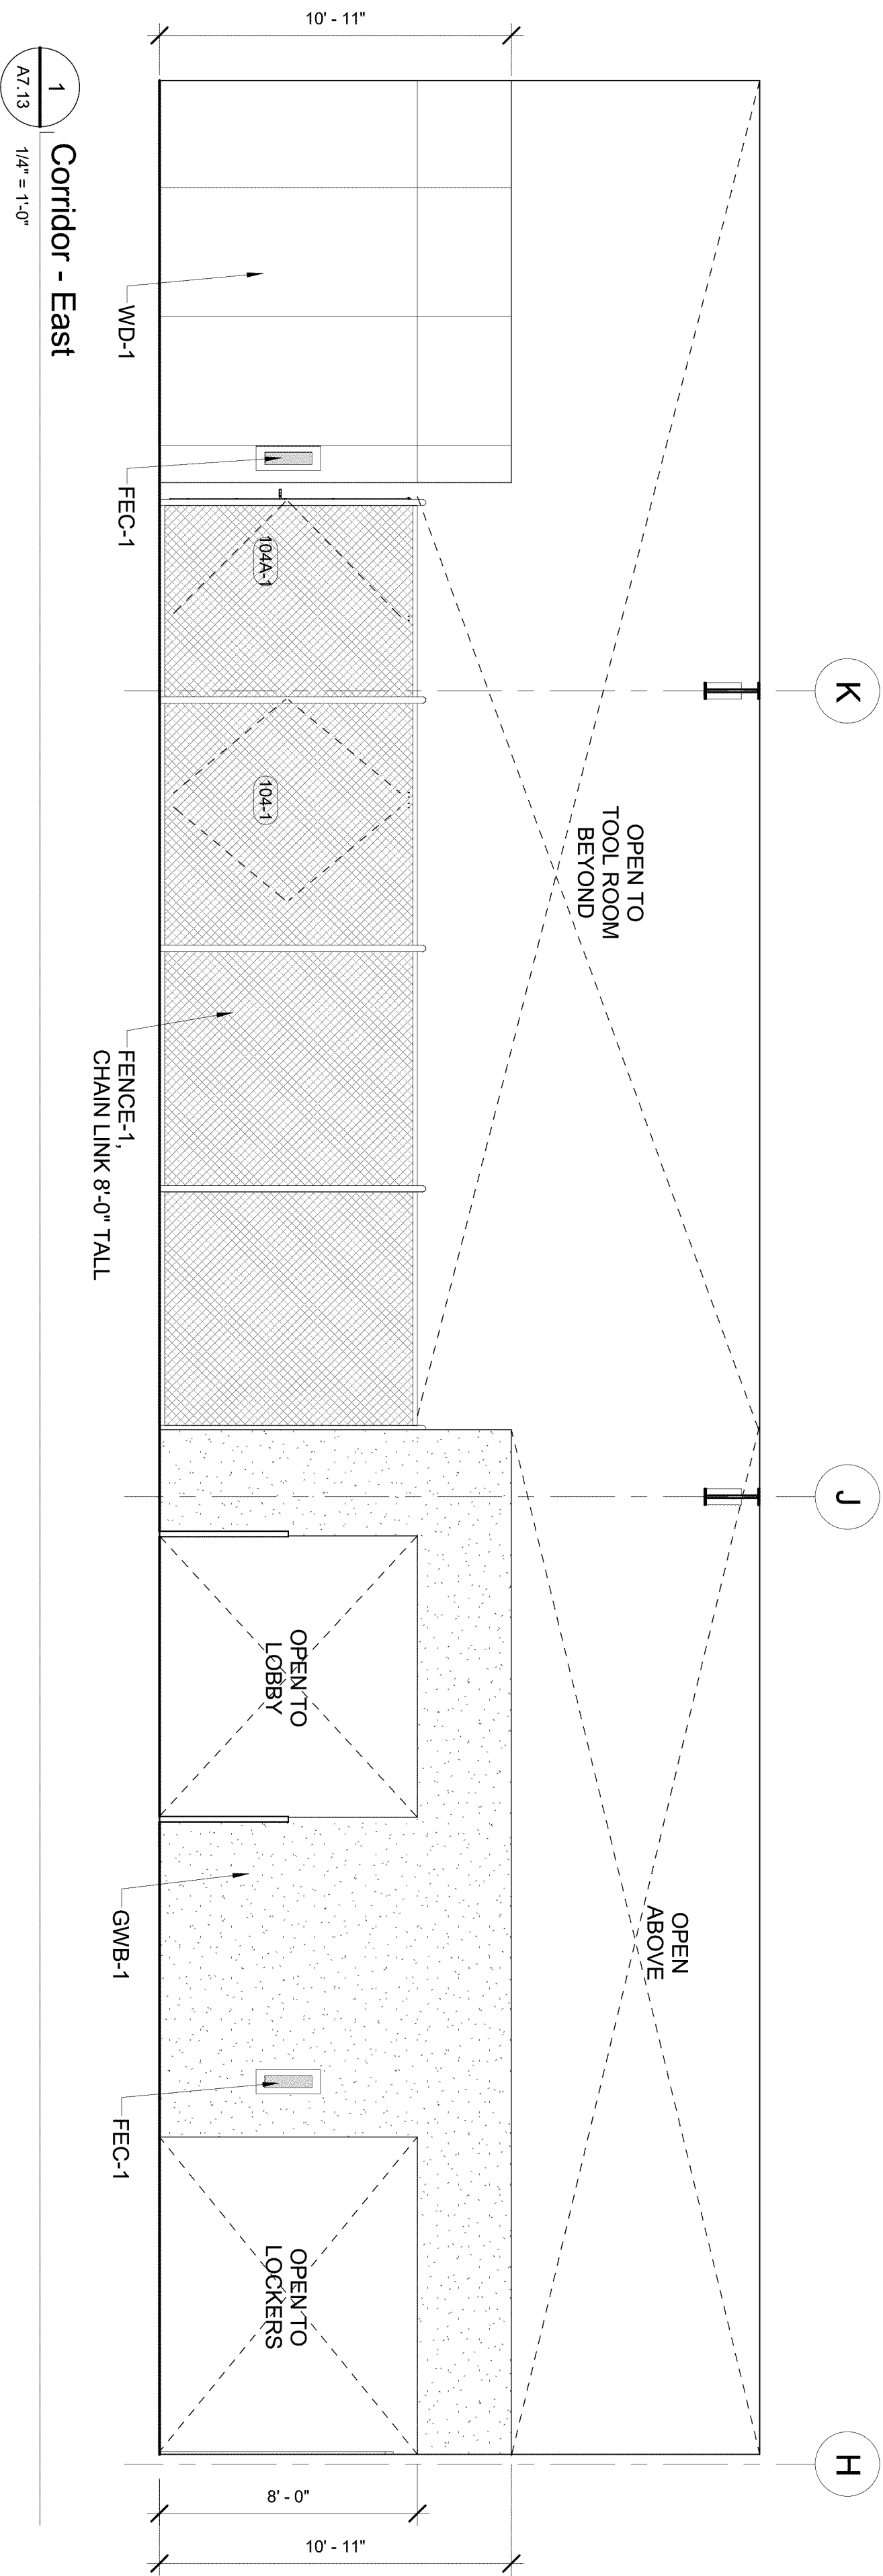

NOTE:
SCALE INDICATED ON DRAWING
IS CORRECT IF DRAWING
BORDER IS 22" X 34".

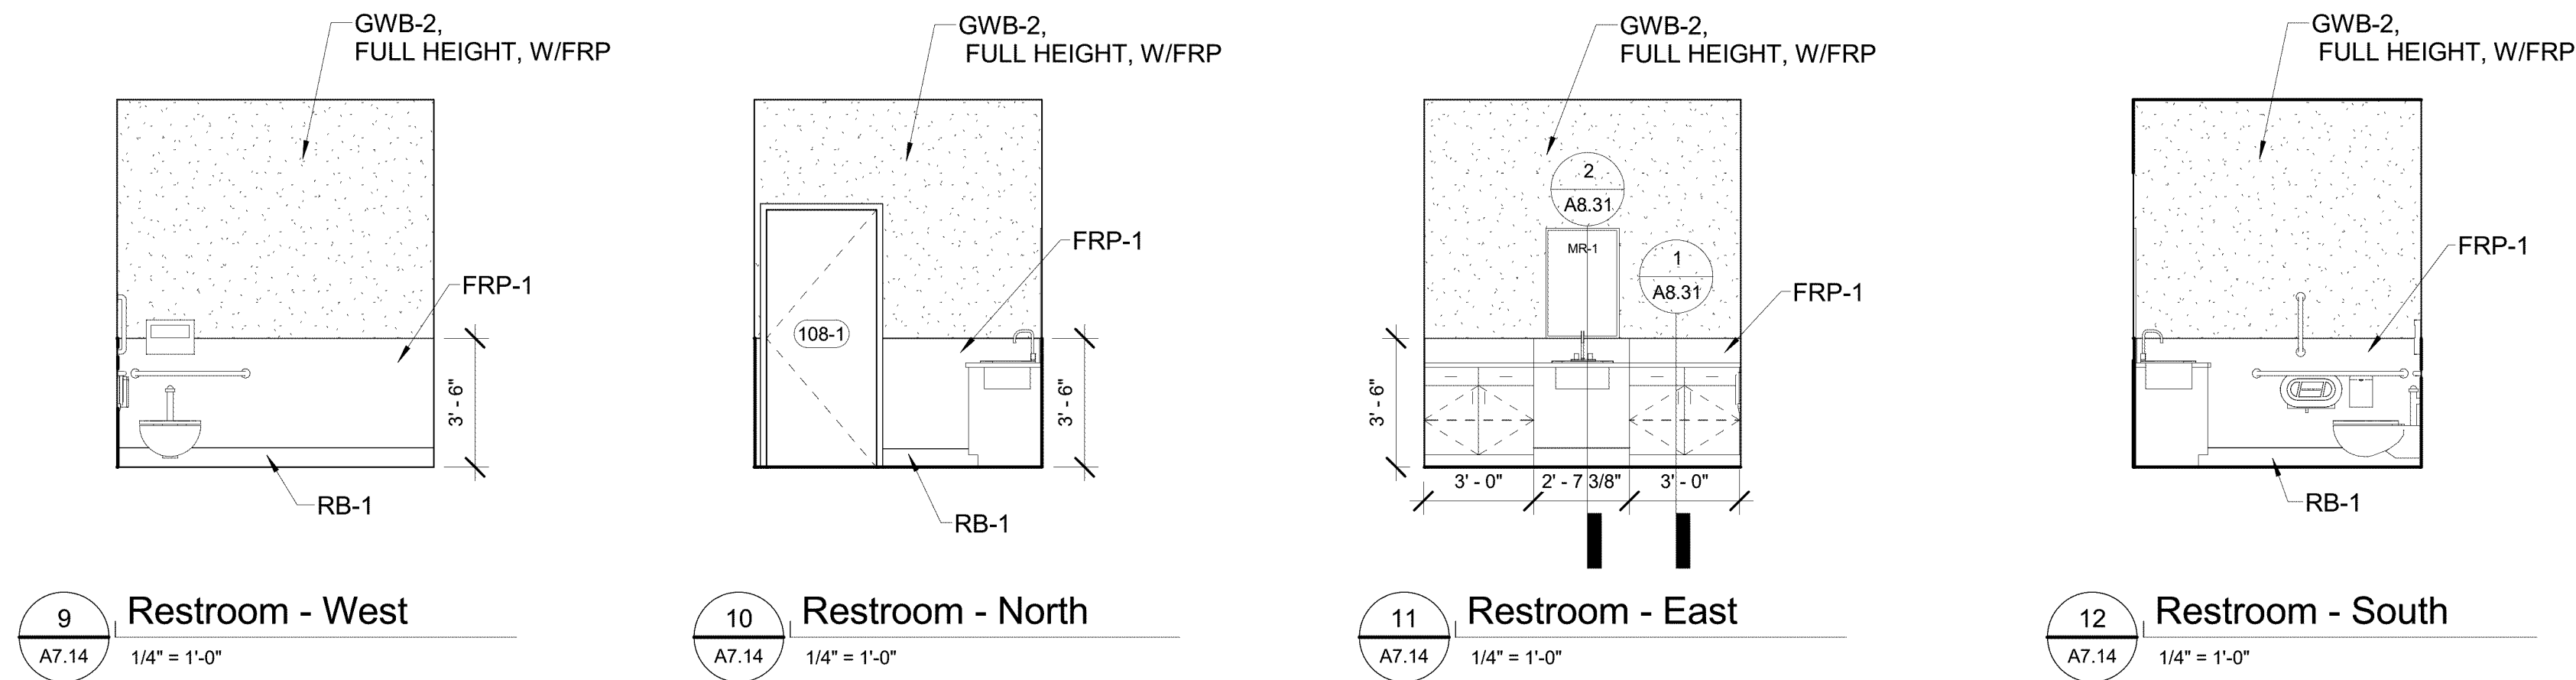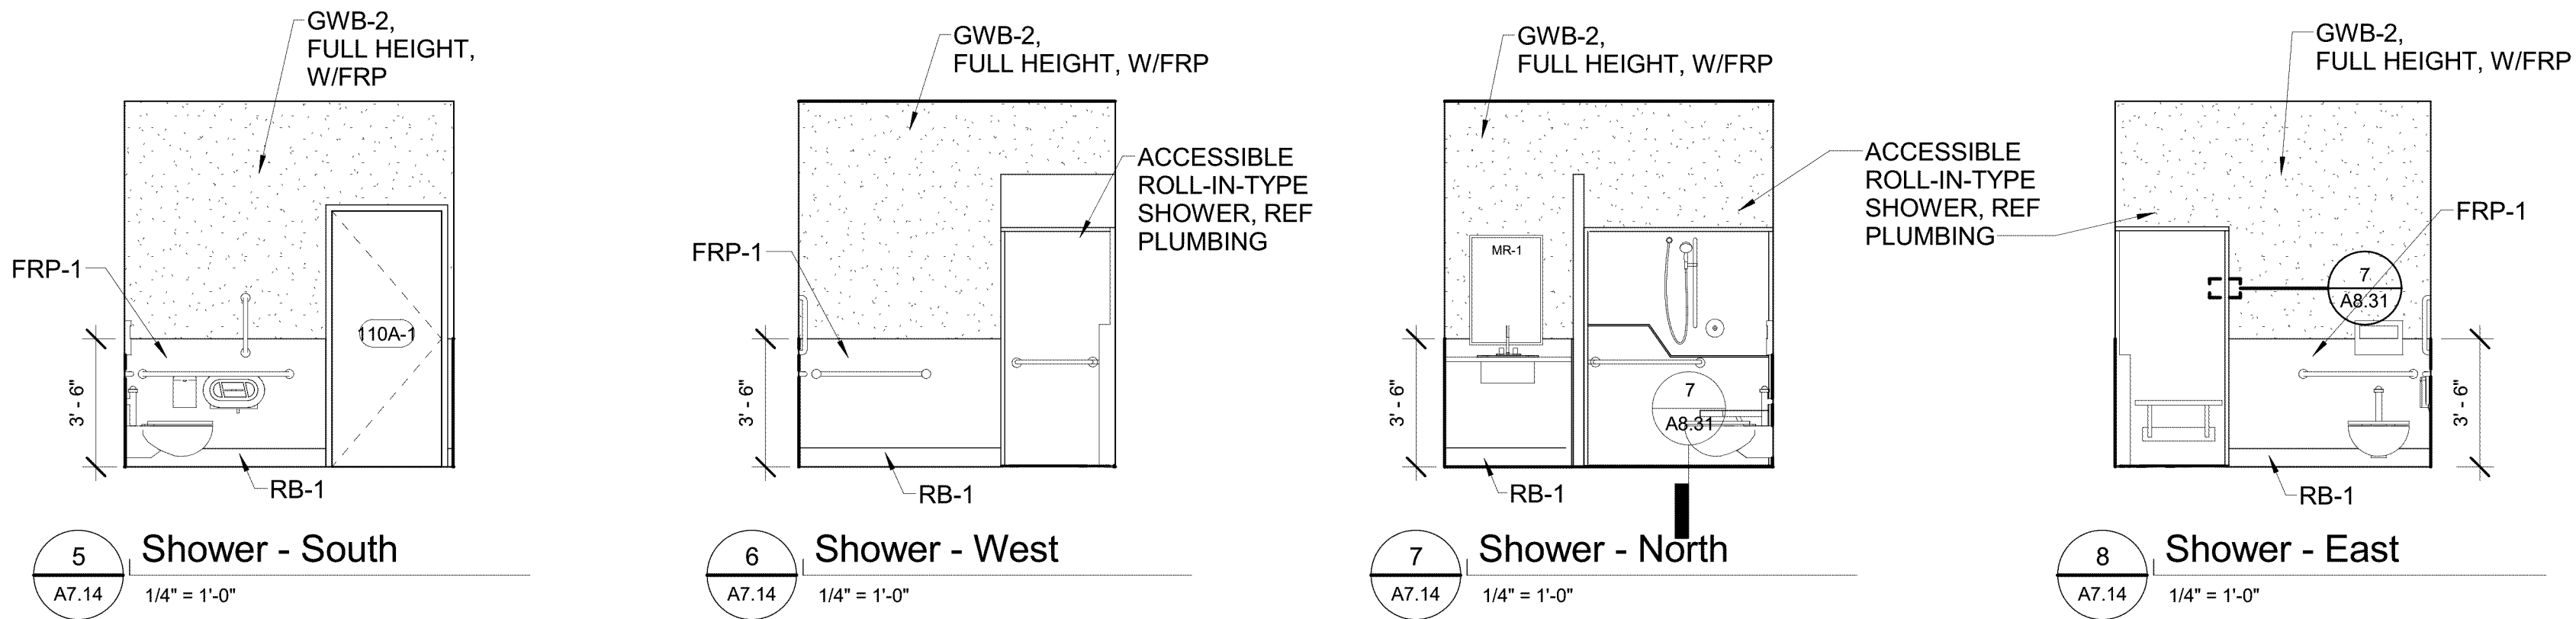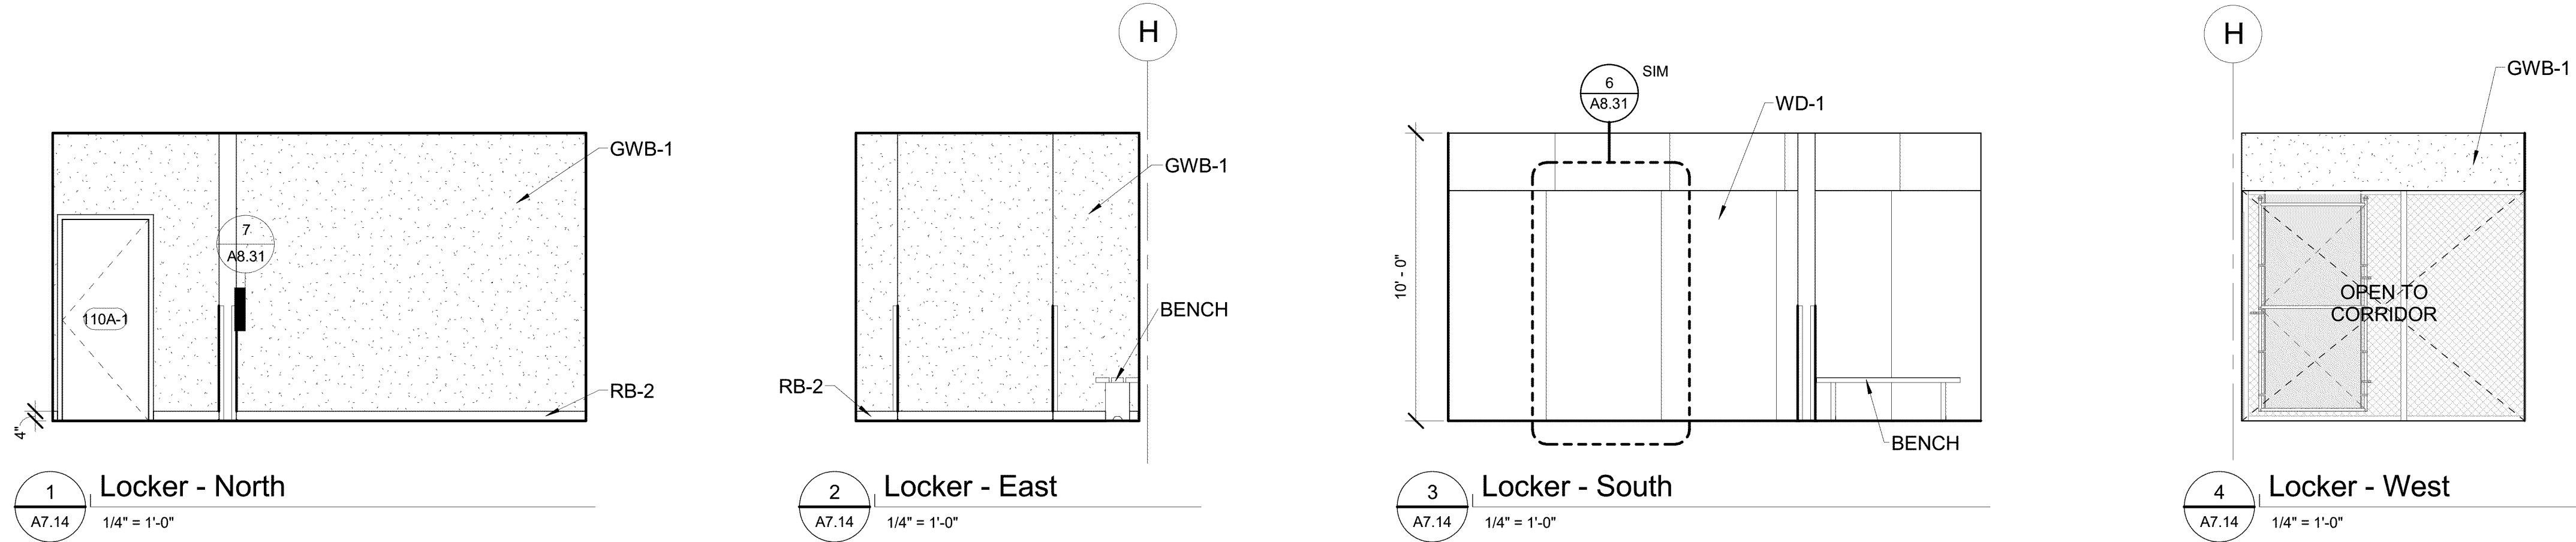


NOTE:
 SCALE INDICATED ON DRAWING
 IS CORRECT IF DRAWING
 BORDER IS 22" X 34".


REVISIONS

DATE	DESCRIPTION	BY

DRAWING: \$FILES PLOTTED ON: 10/7/2019 2:34:28 PM PLOTTED BY: \$USERNAMES\$ PLOTTED FROM: \$COMPUTERNAME\$

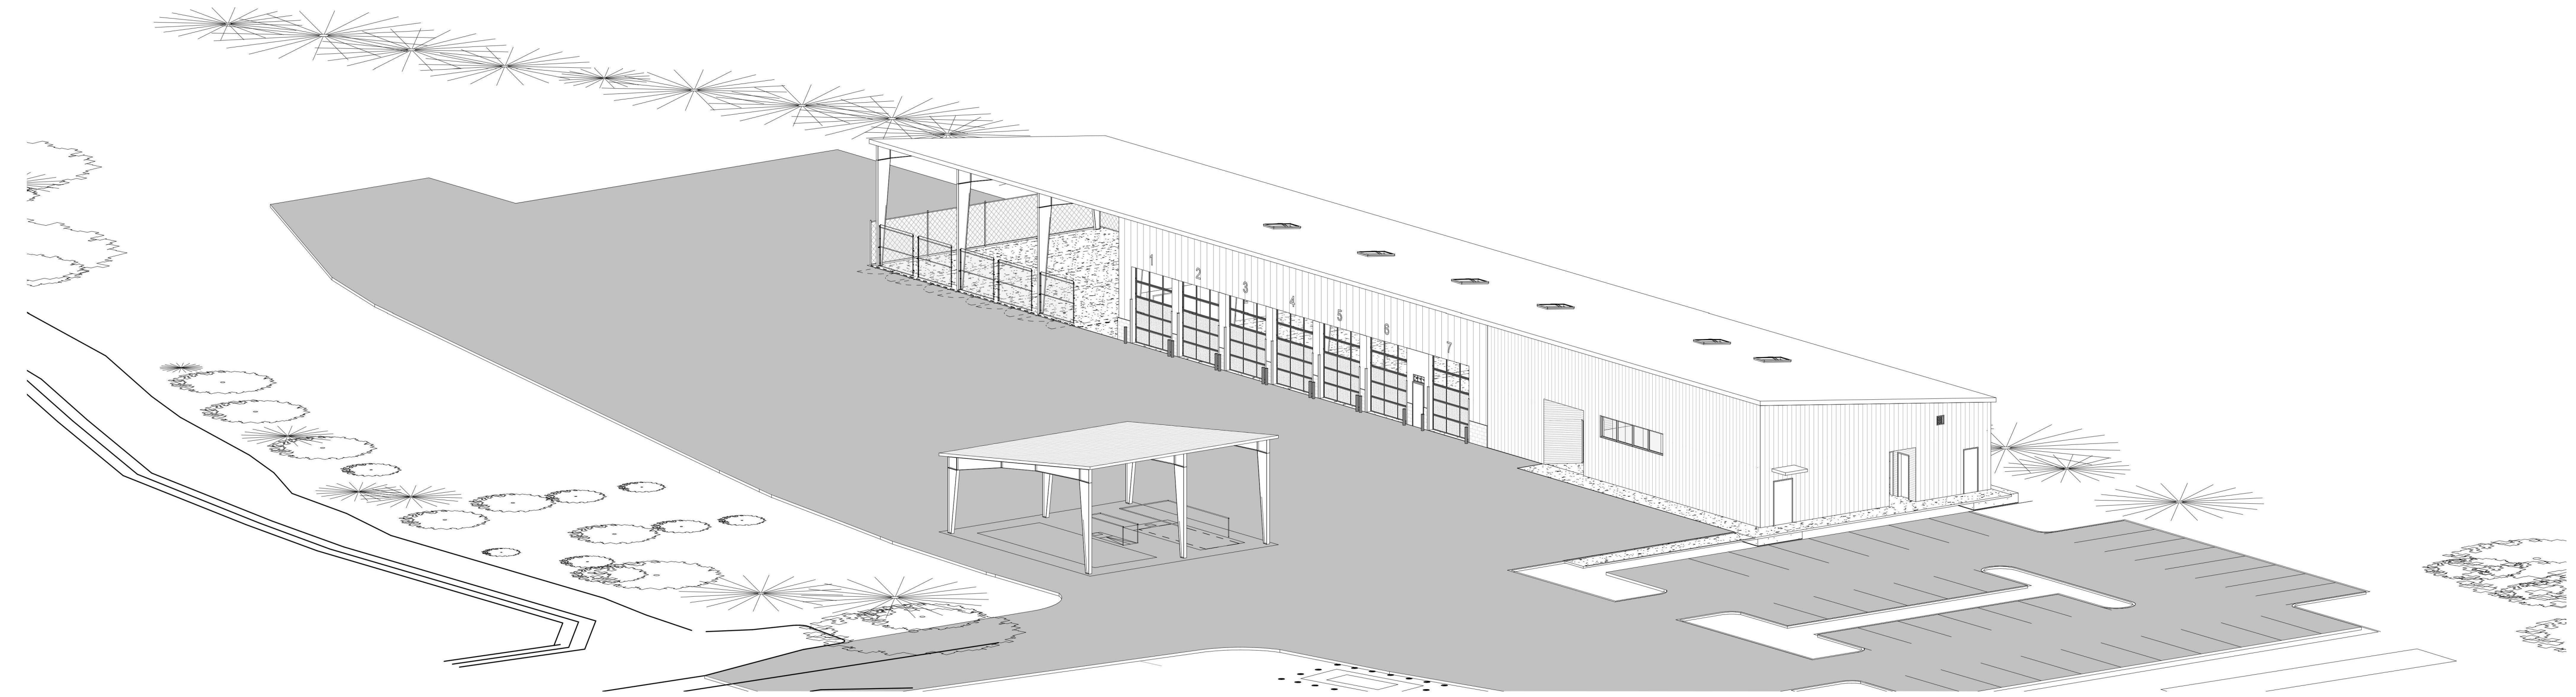

2 NE AXONOMETRIC

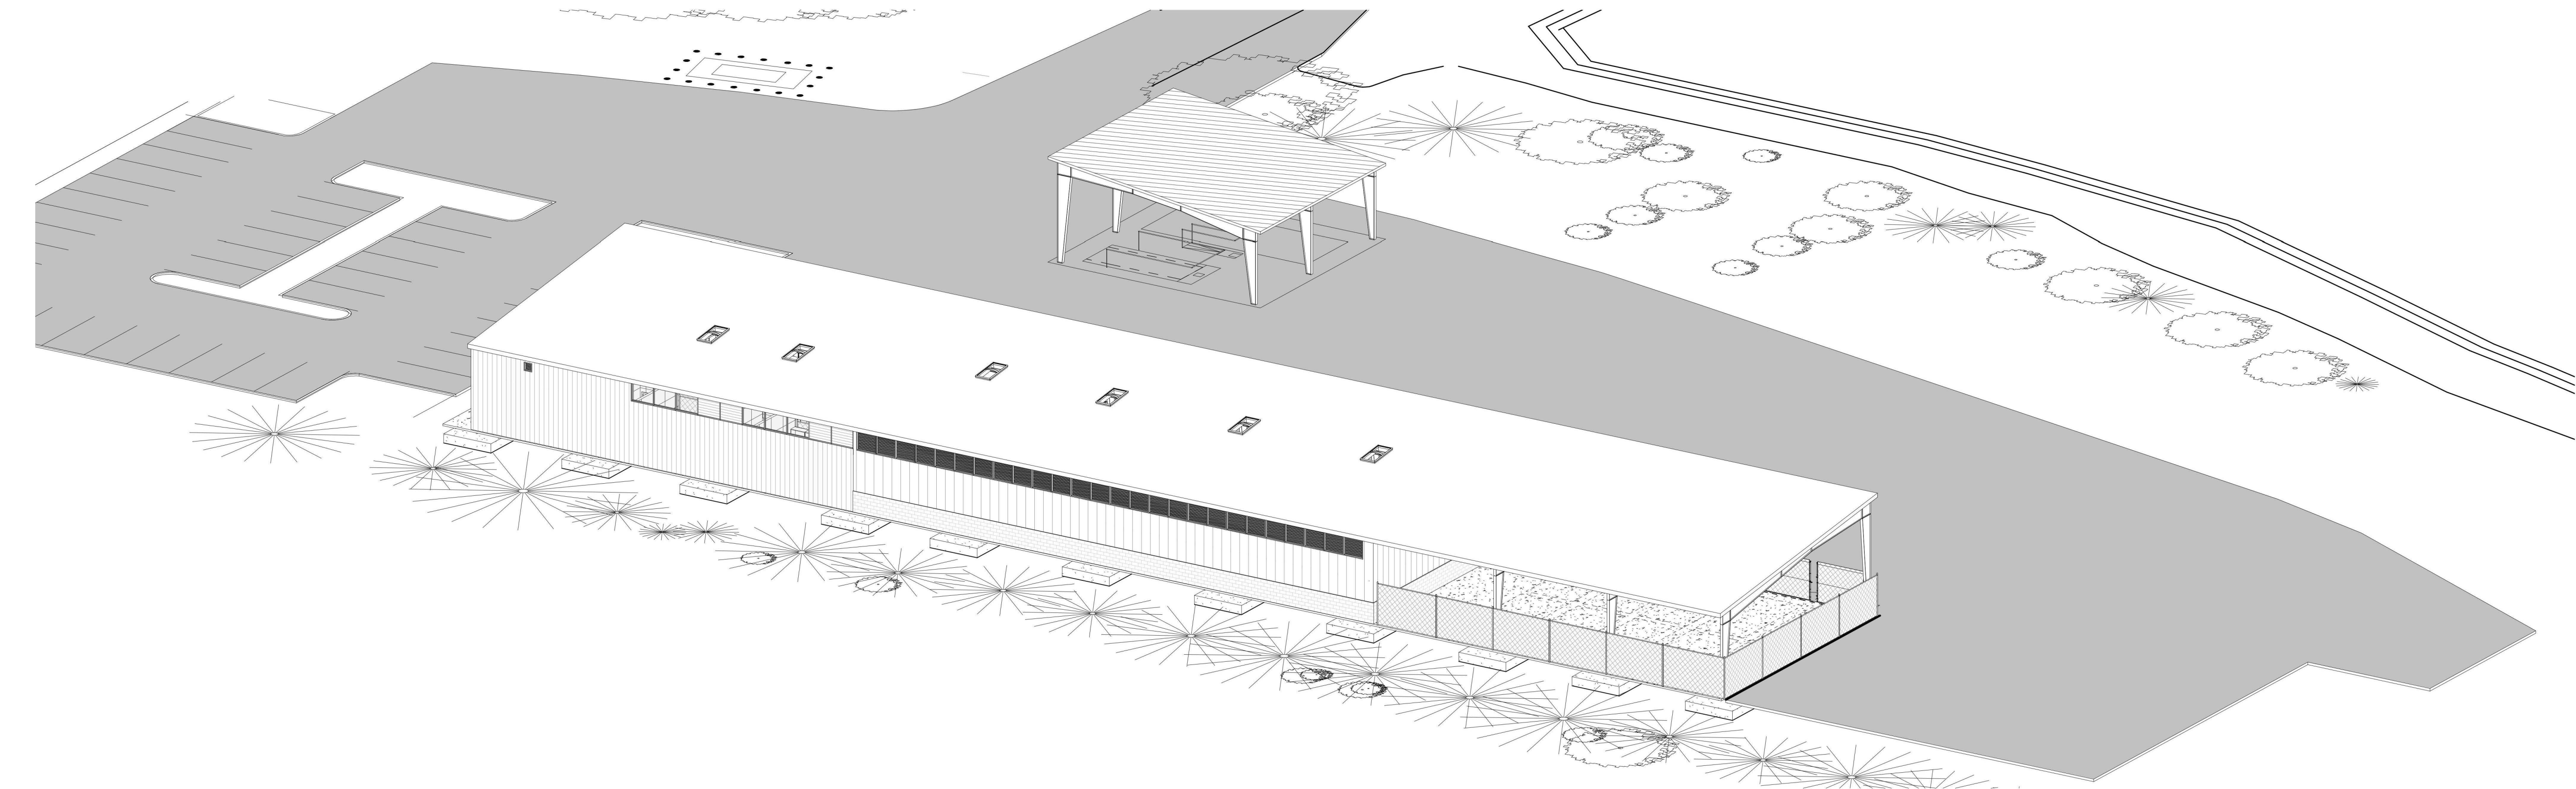

1 SW AXONOMETRIC


NOTE:
SCALE INDICATED ON DRAWING
IS CORRECT IF DRAWING
BORDER IS 22" X 34".

REVISIONS


DATE	DESCRIPTION	BY

PLOTTED ON: 10/7/2019 2:34:38 PM PLOTTED BY: \$USERNAMES\$ PLOTTED FROM: \$COMPUTERNAME\$


DRAWING: \$FILES\$

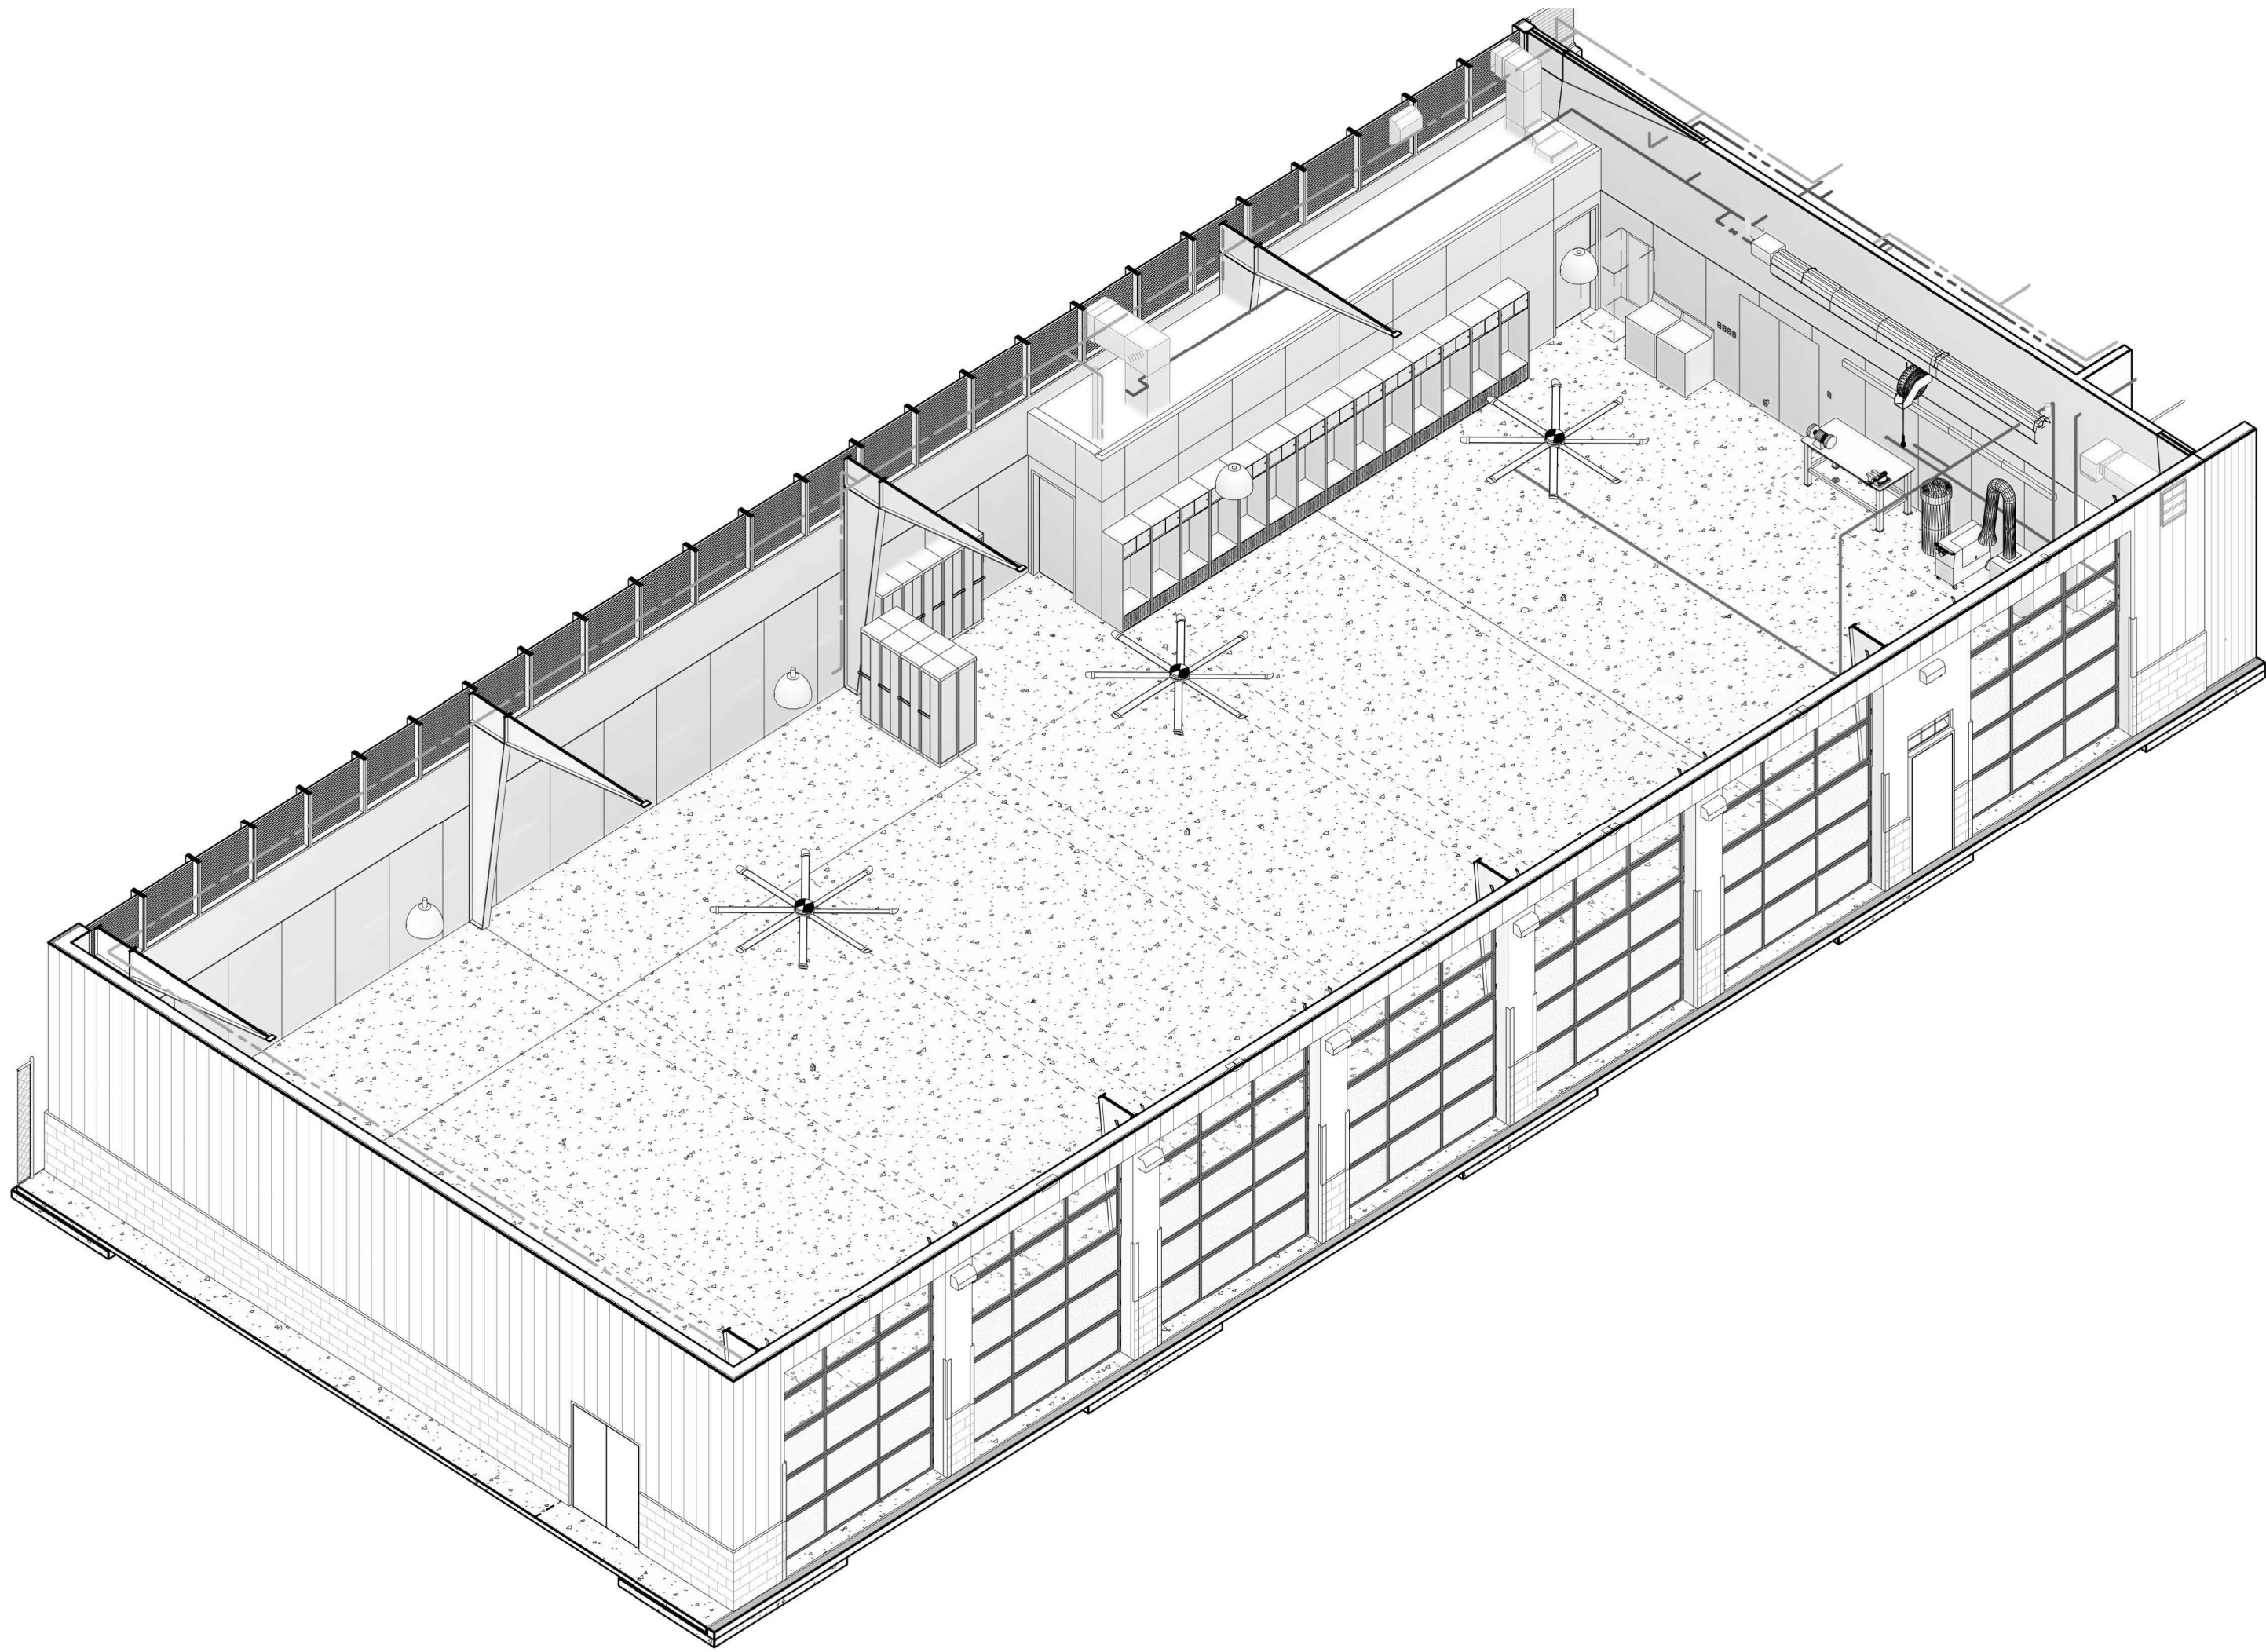


2 Equip Storage Axon
A7.16

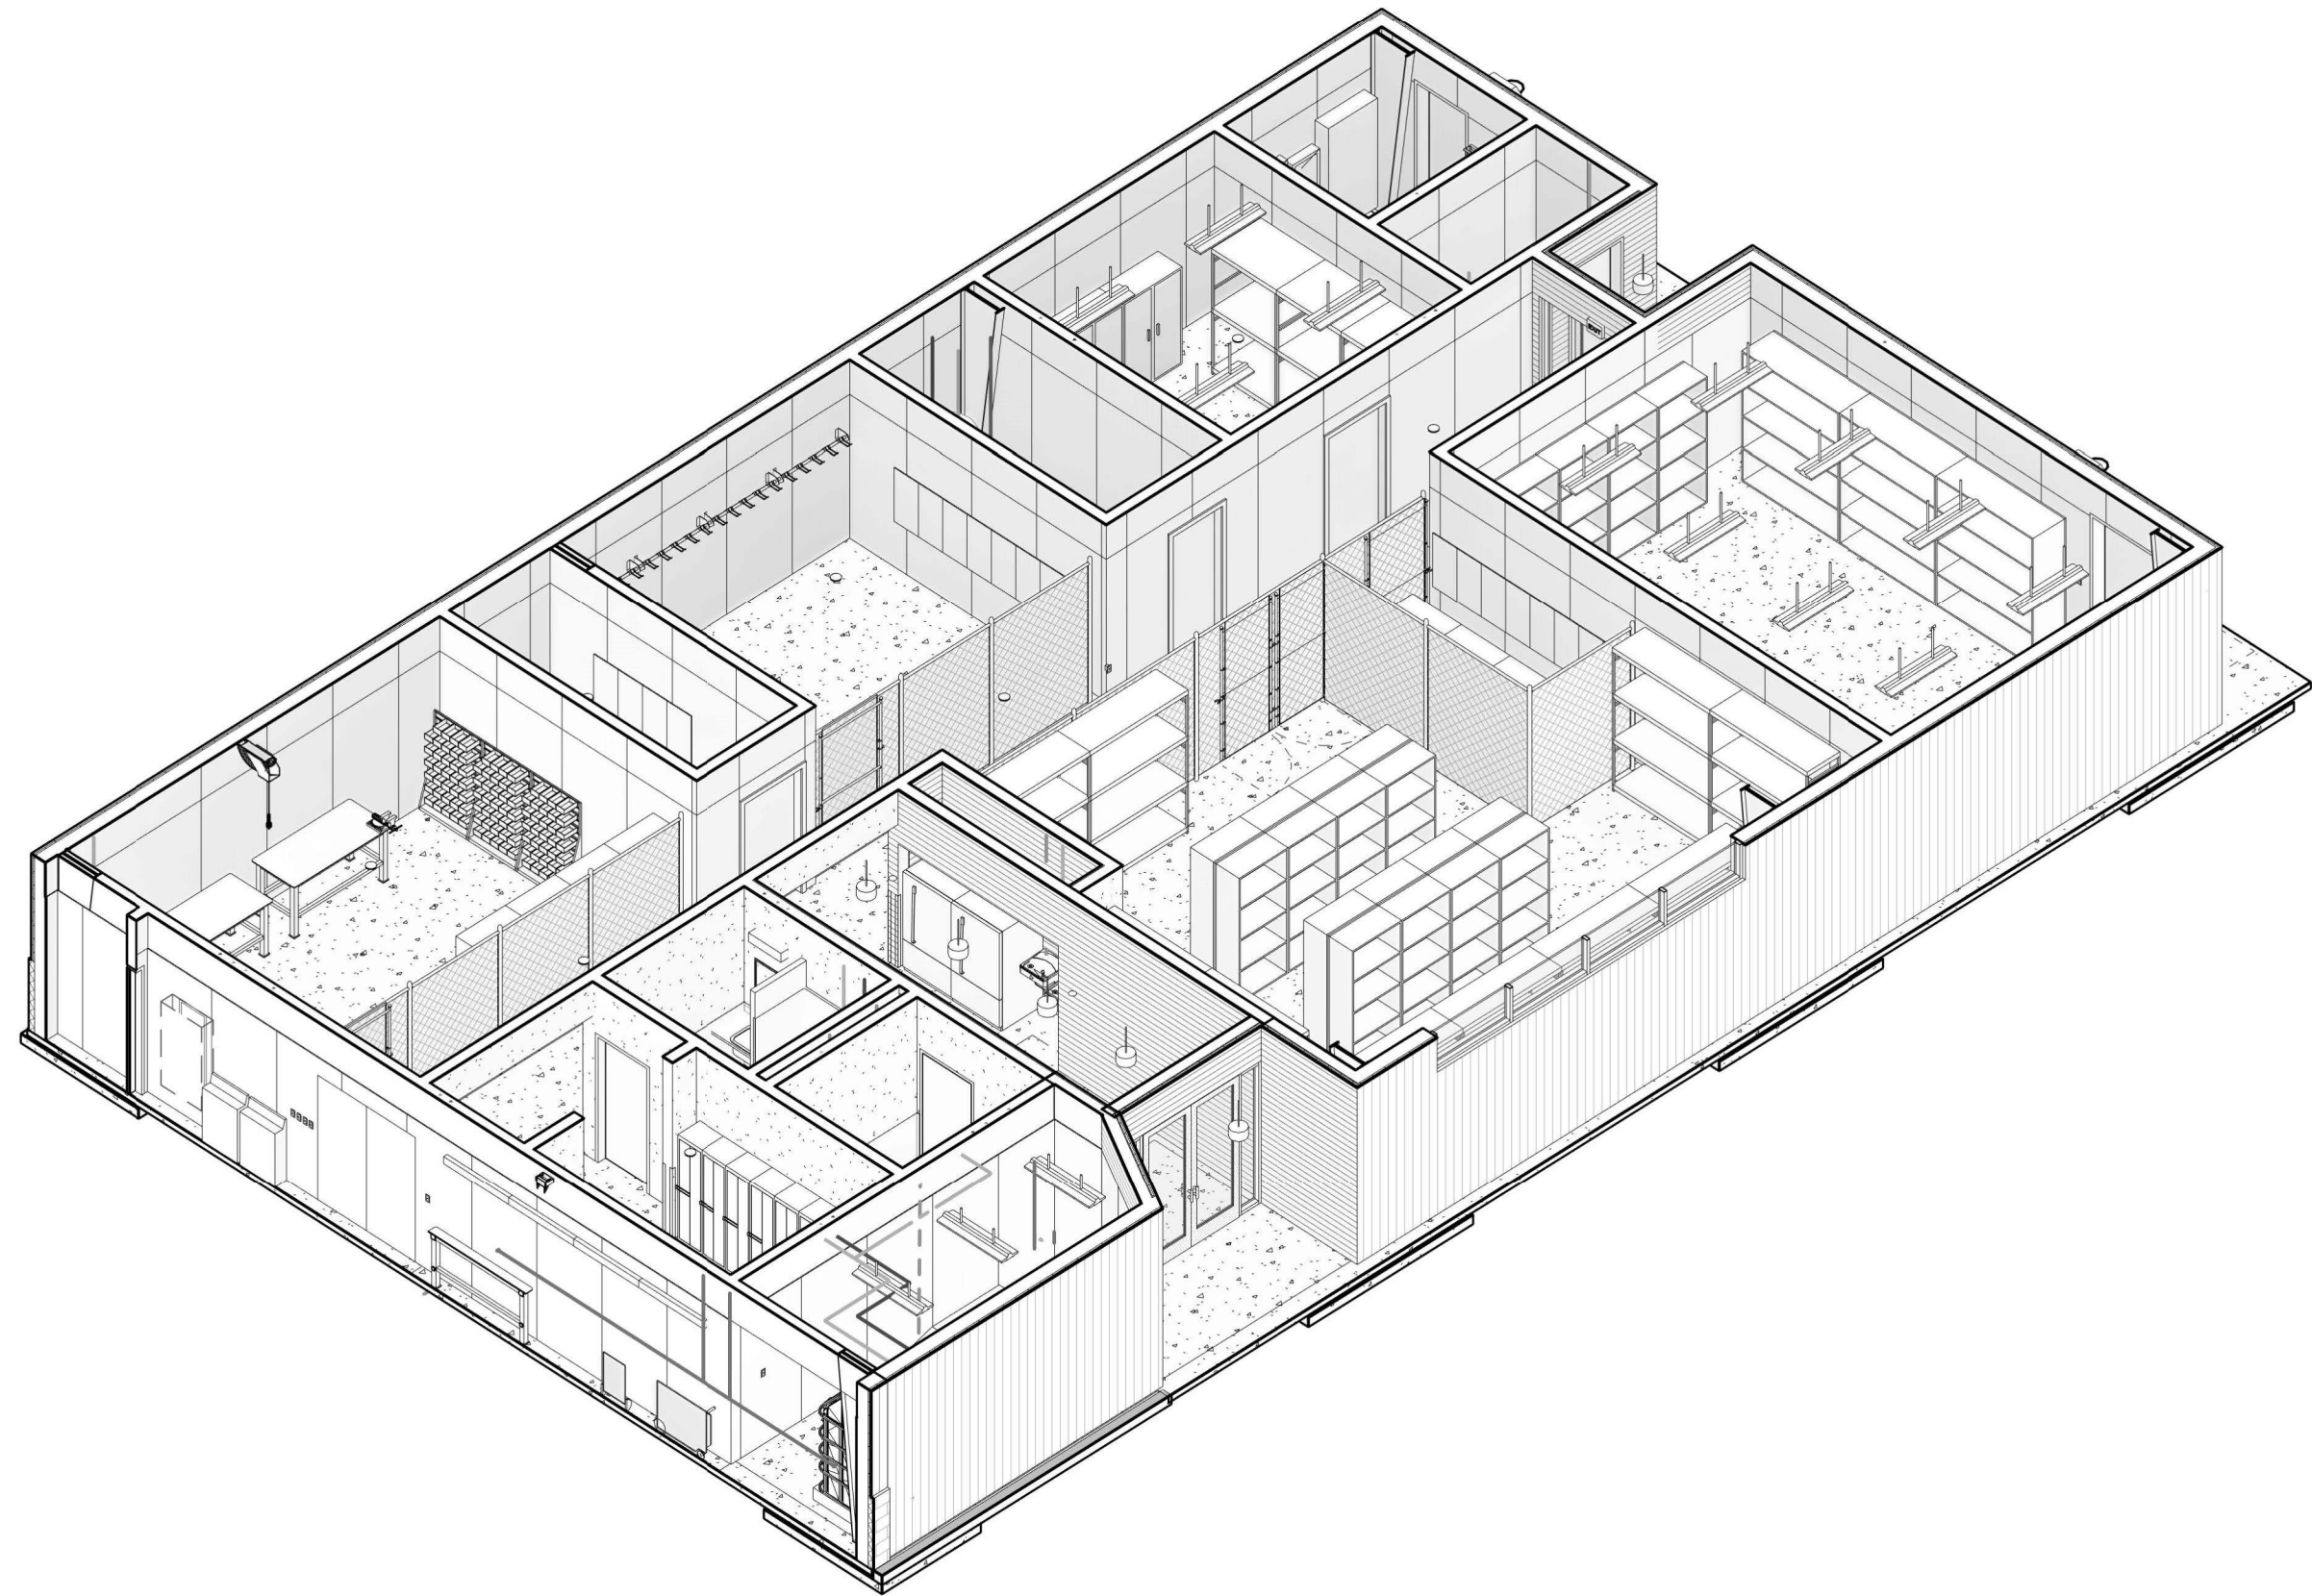


1 Shop Axon
A7.16

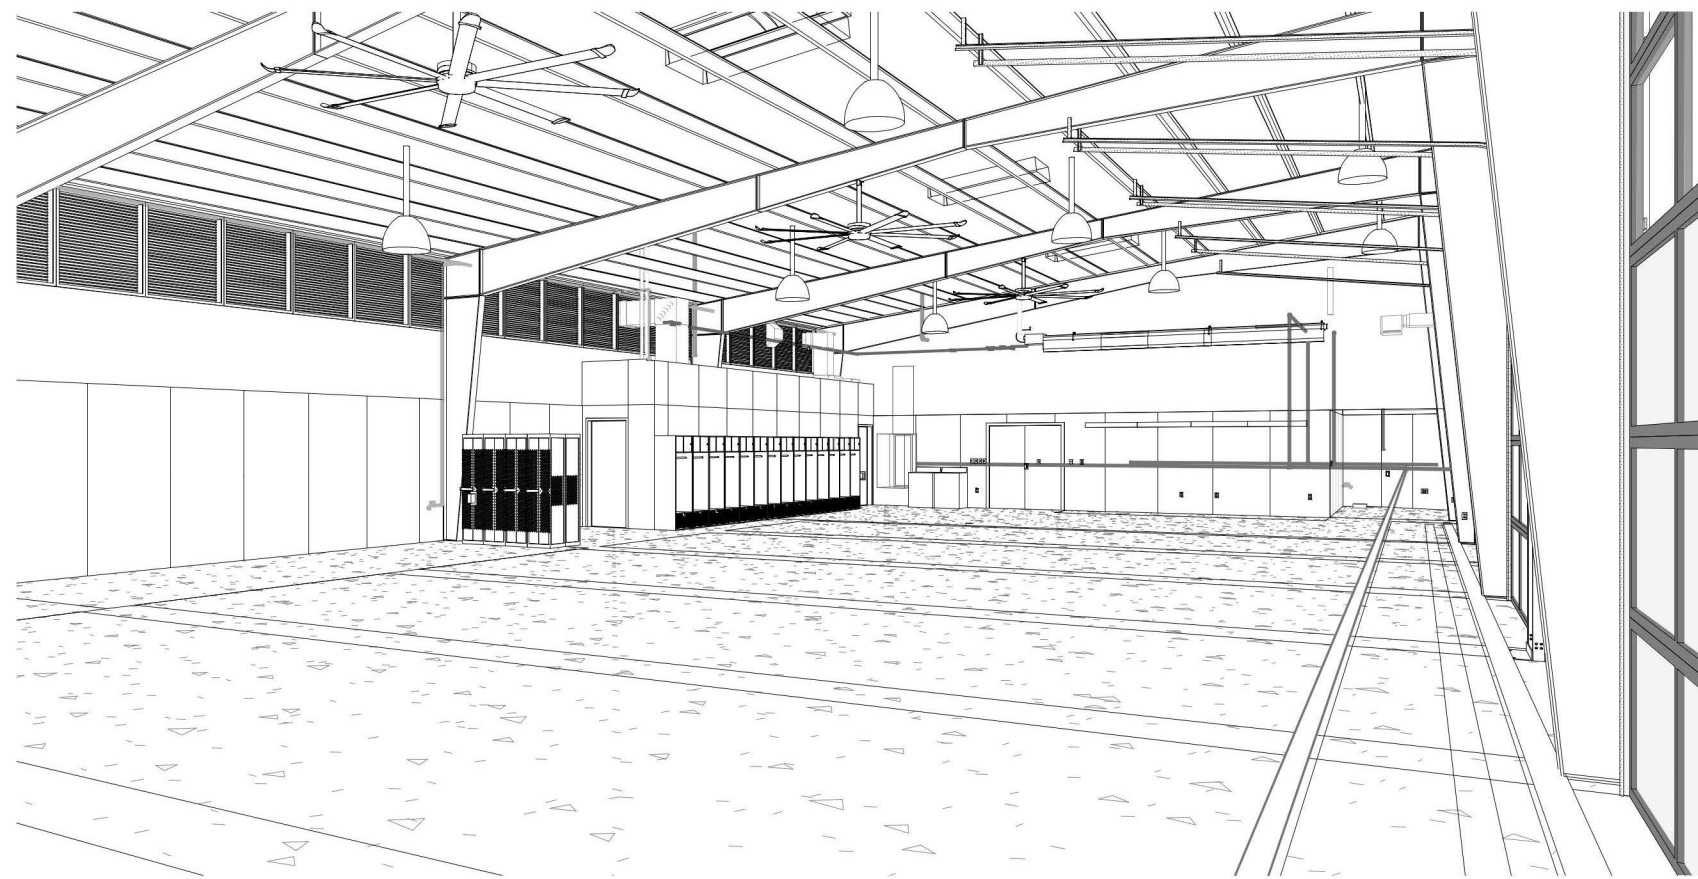

3 Equip Storage
A7.16

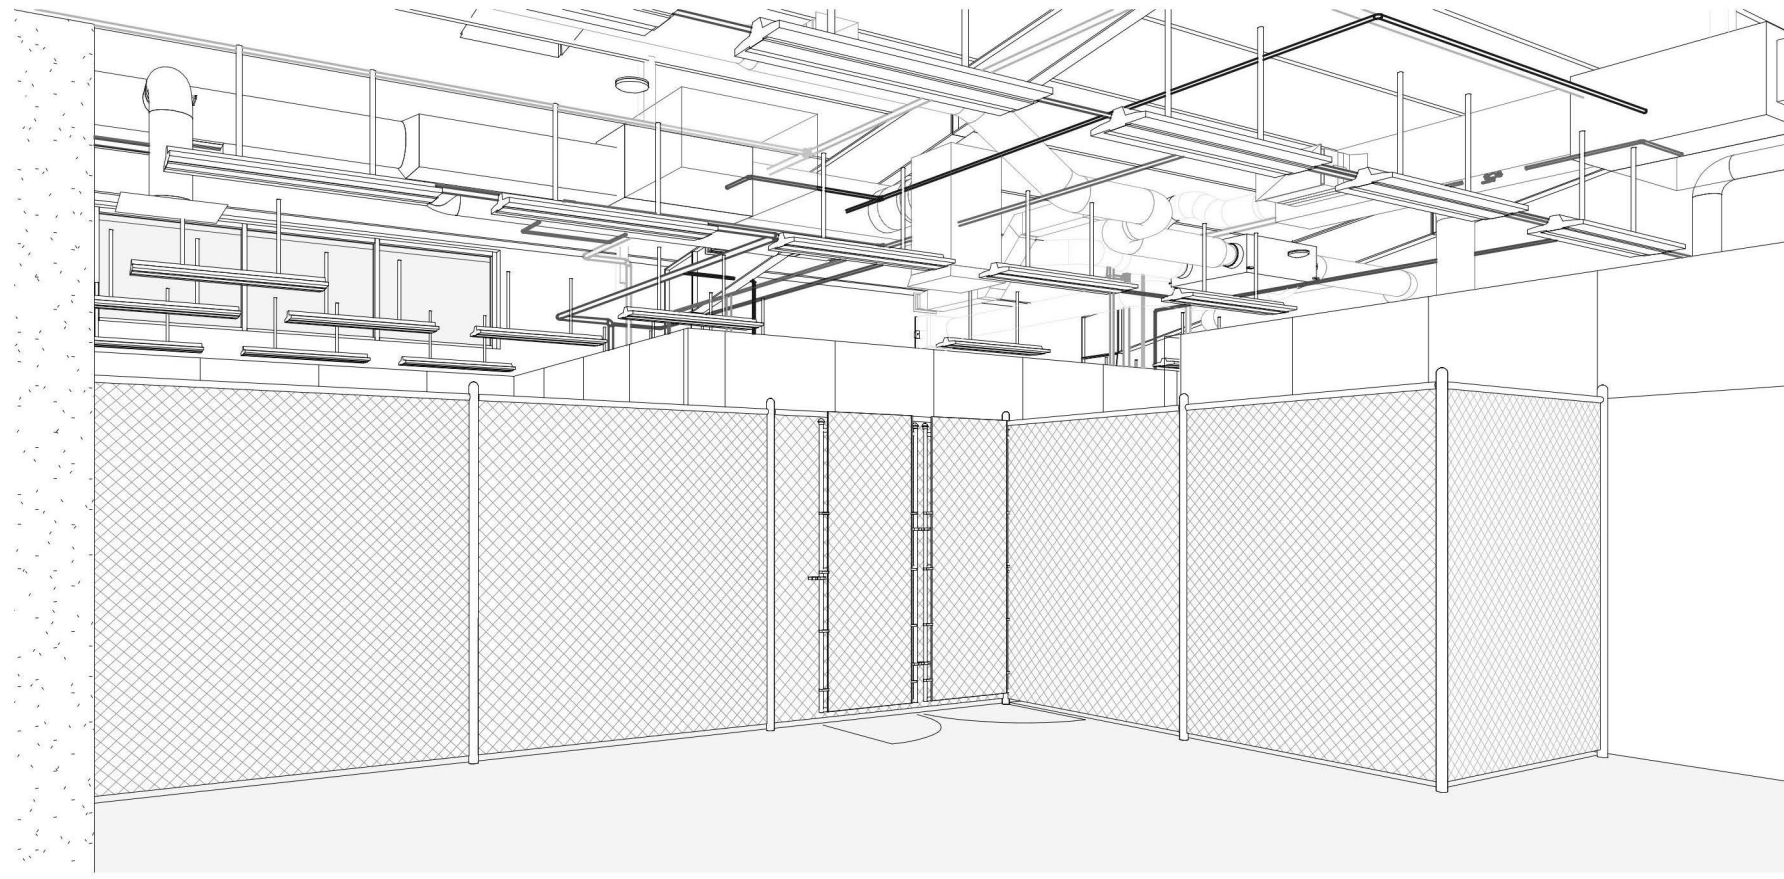

4 Shop
A7.16

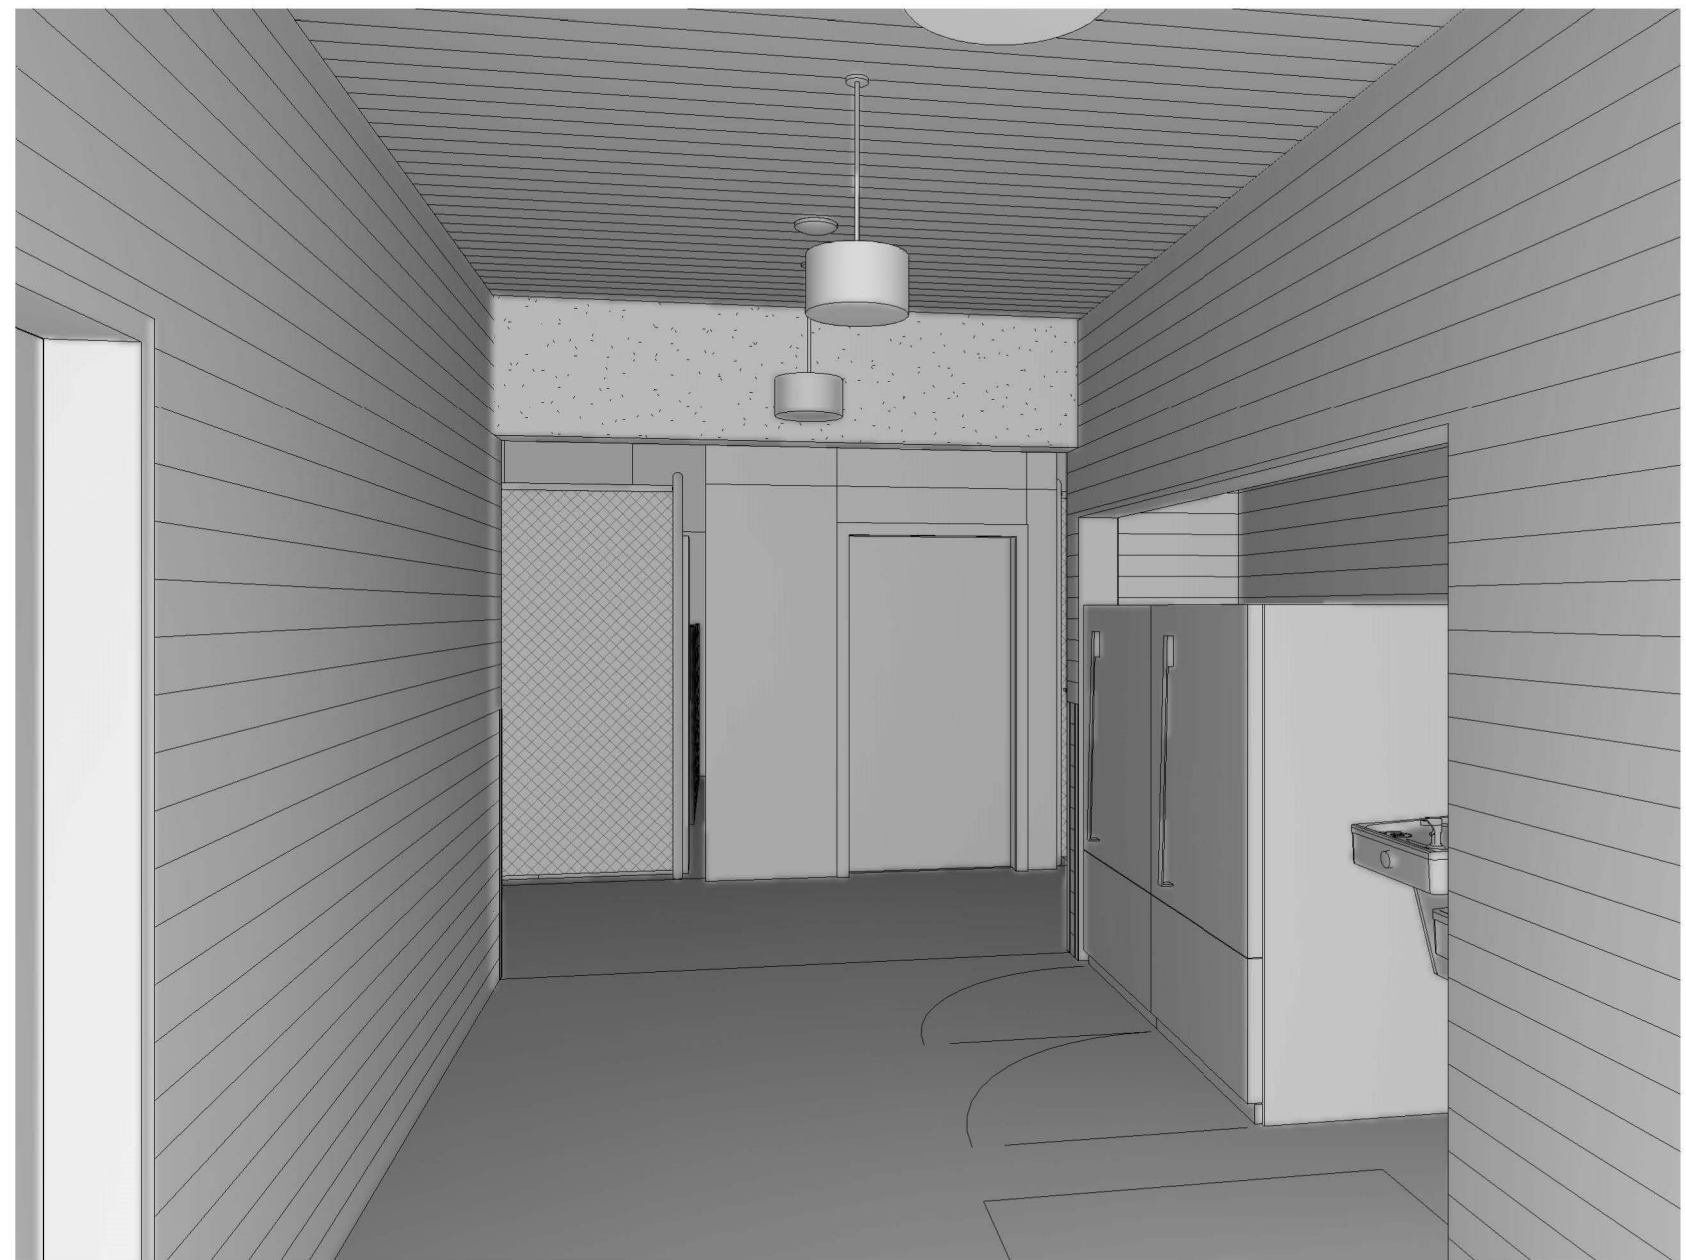


5 Lobby
A7.16

NOTE:
SCALE INDICATED ON DRAWING
IS CORRECT IF DRAWING
BORDER IS 22" X 34".


REVISIONS

DATE	DESCRIPTION	BY

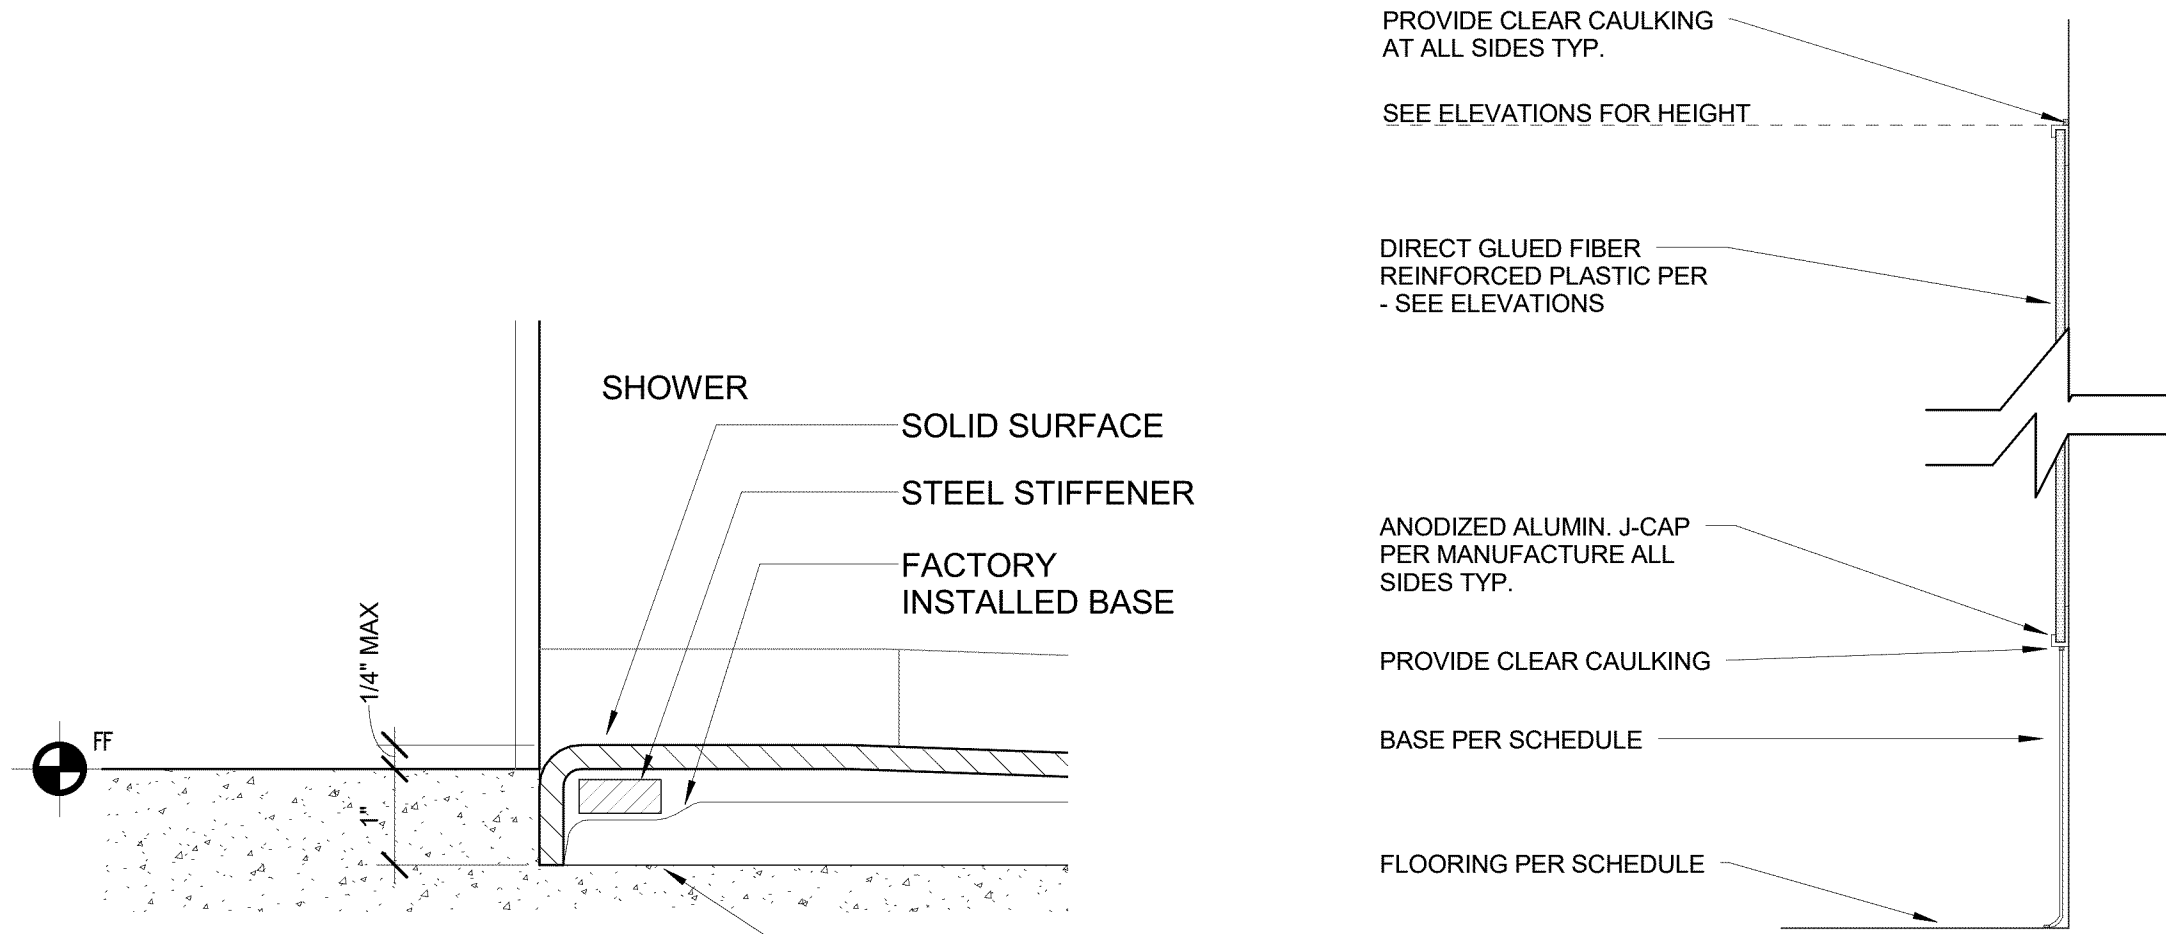


7 THRESHOLD AT ACCESSIBLE SHOWER
A8.31 6" = 1'-0"


3 TYPICAL FRP SECTION
A8.31 3" = 1'-0"

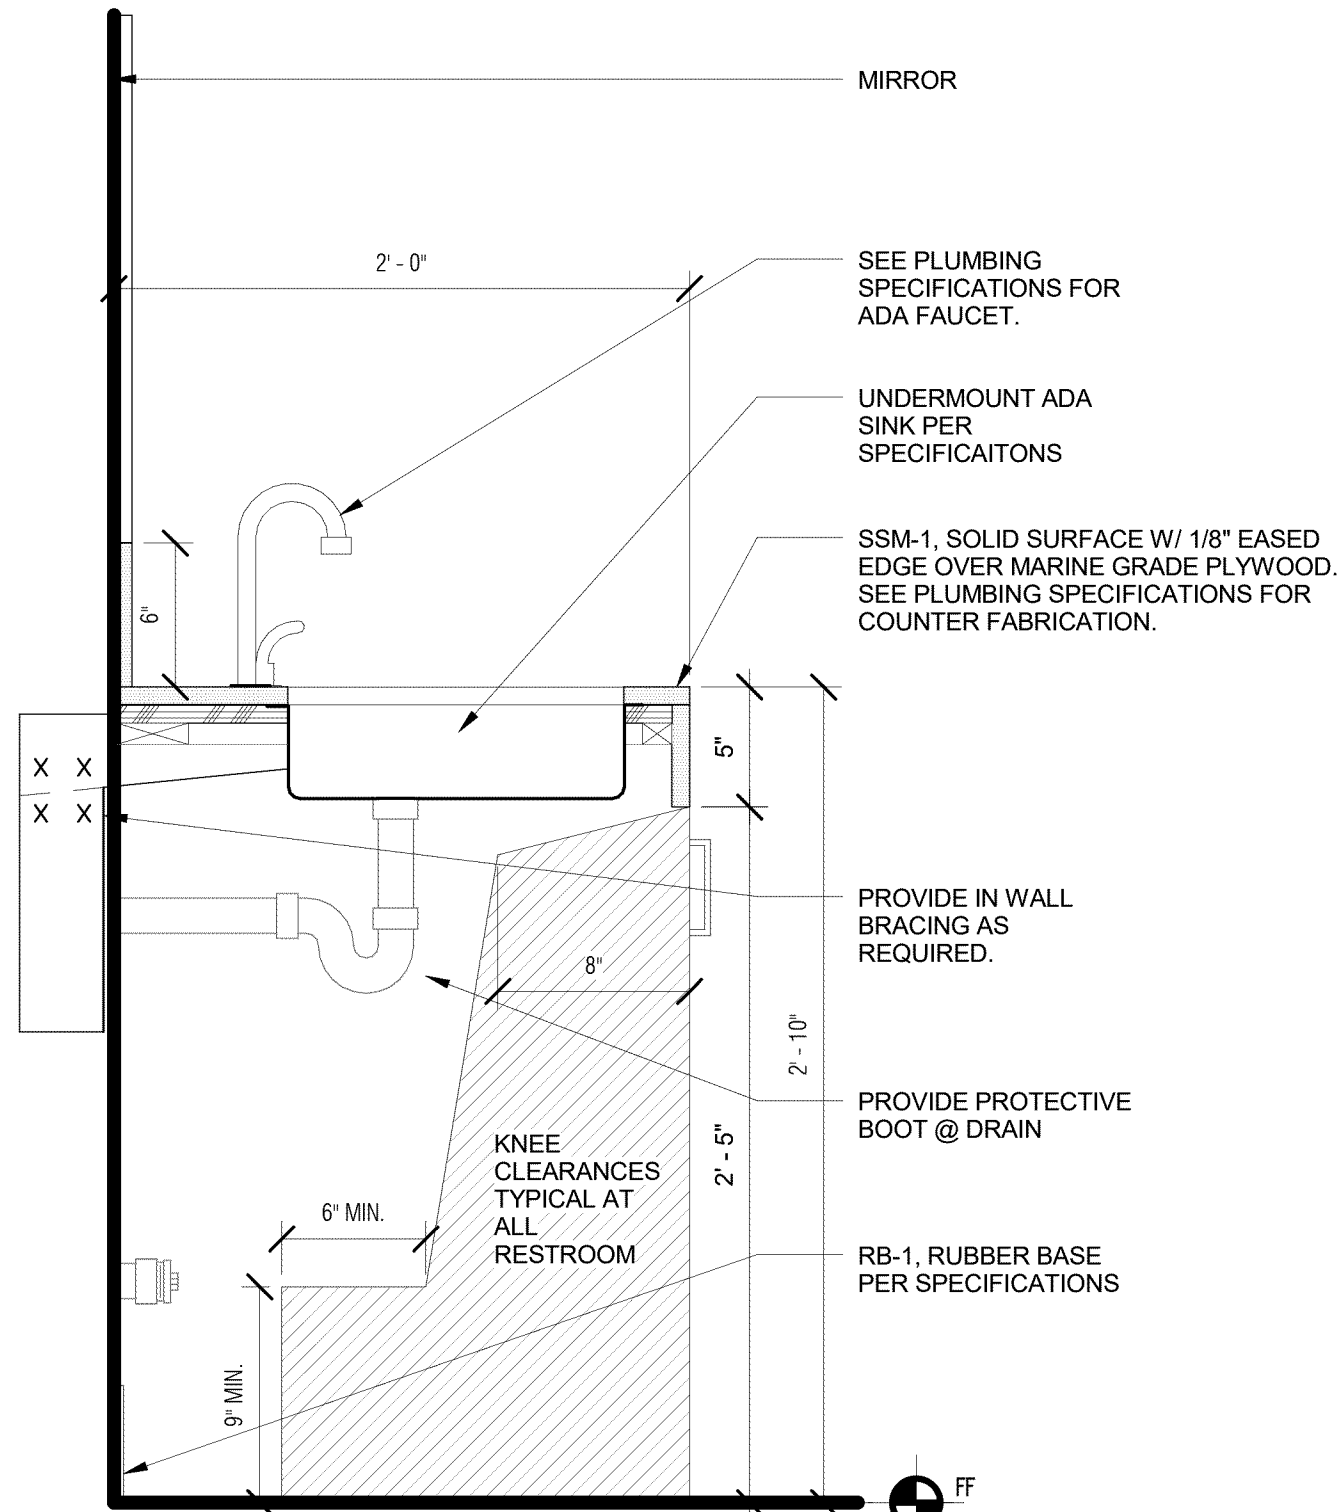


2 COUNTER AT RESTROOM SINK
A8.31 1 1/2" = 1'-0"

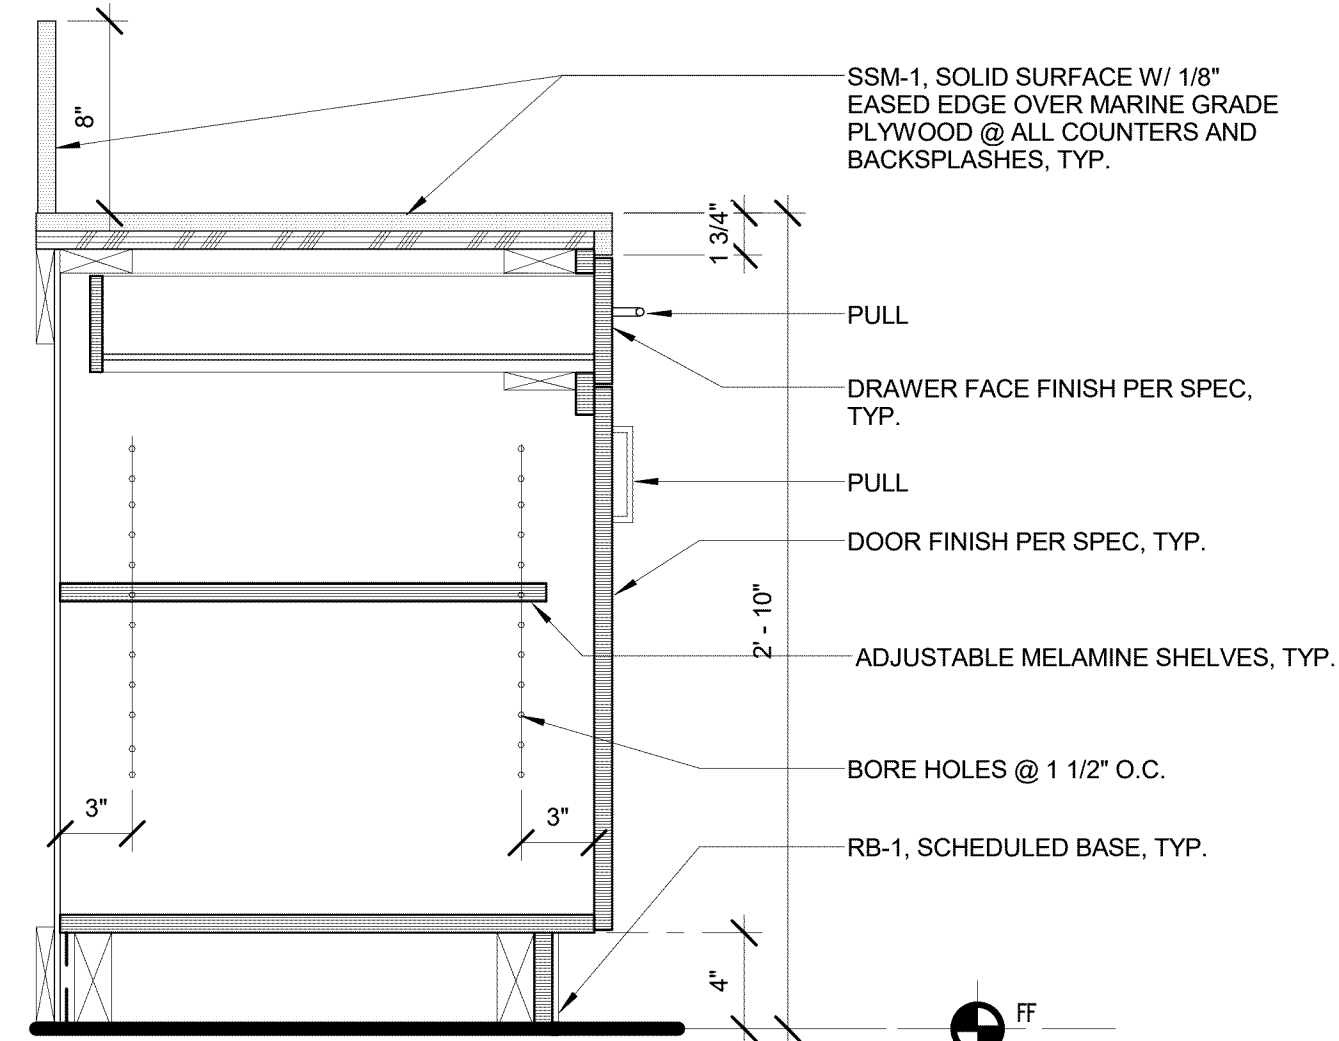


1 TYPICAL RESTROOM BASE CABINET
A8.31 1 1/2" = 1'-0"

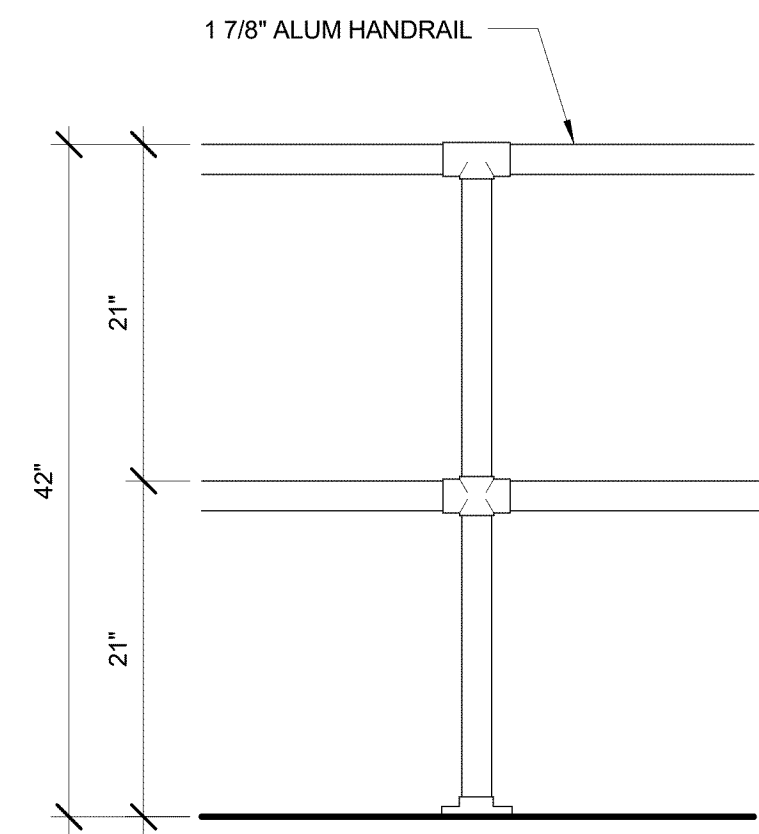


8 Guardrail Detail
A8.31 1" = 1'-0"

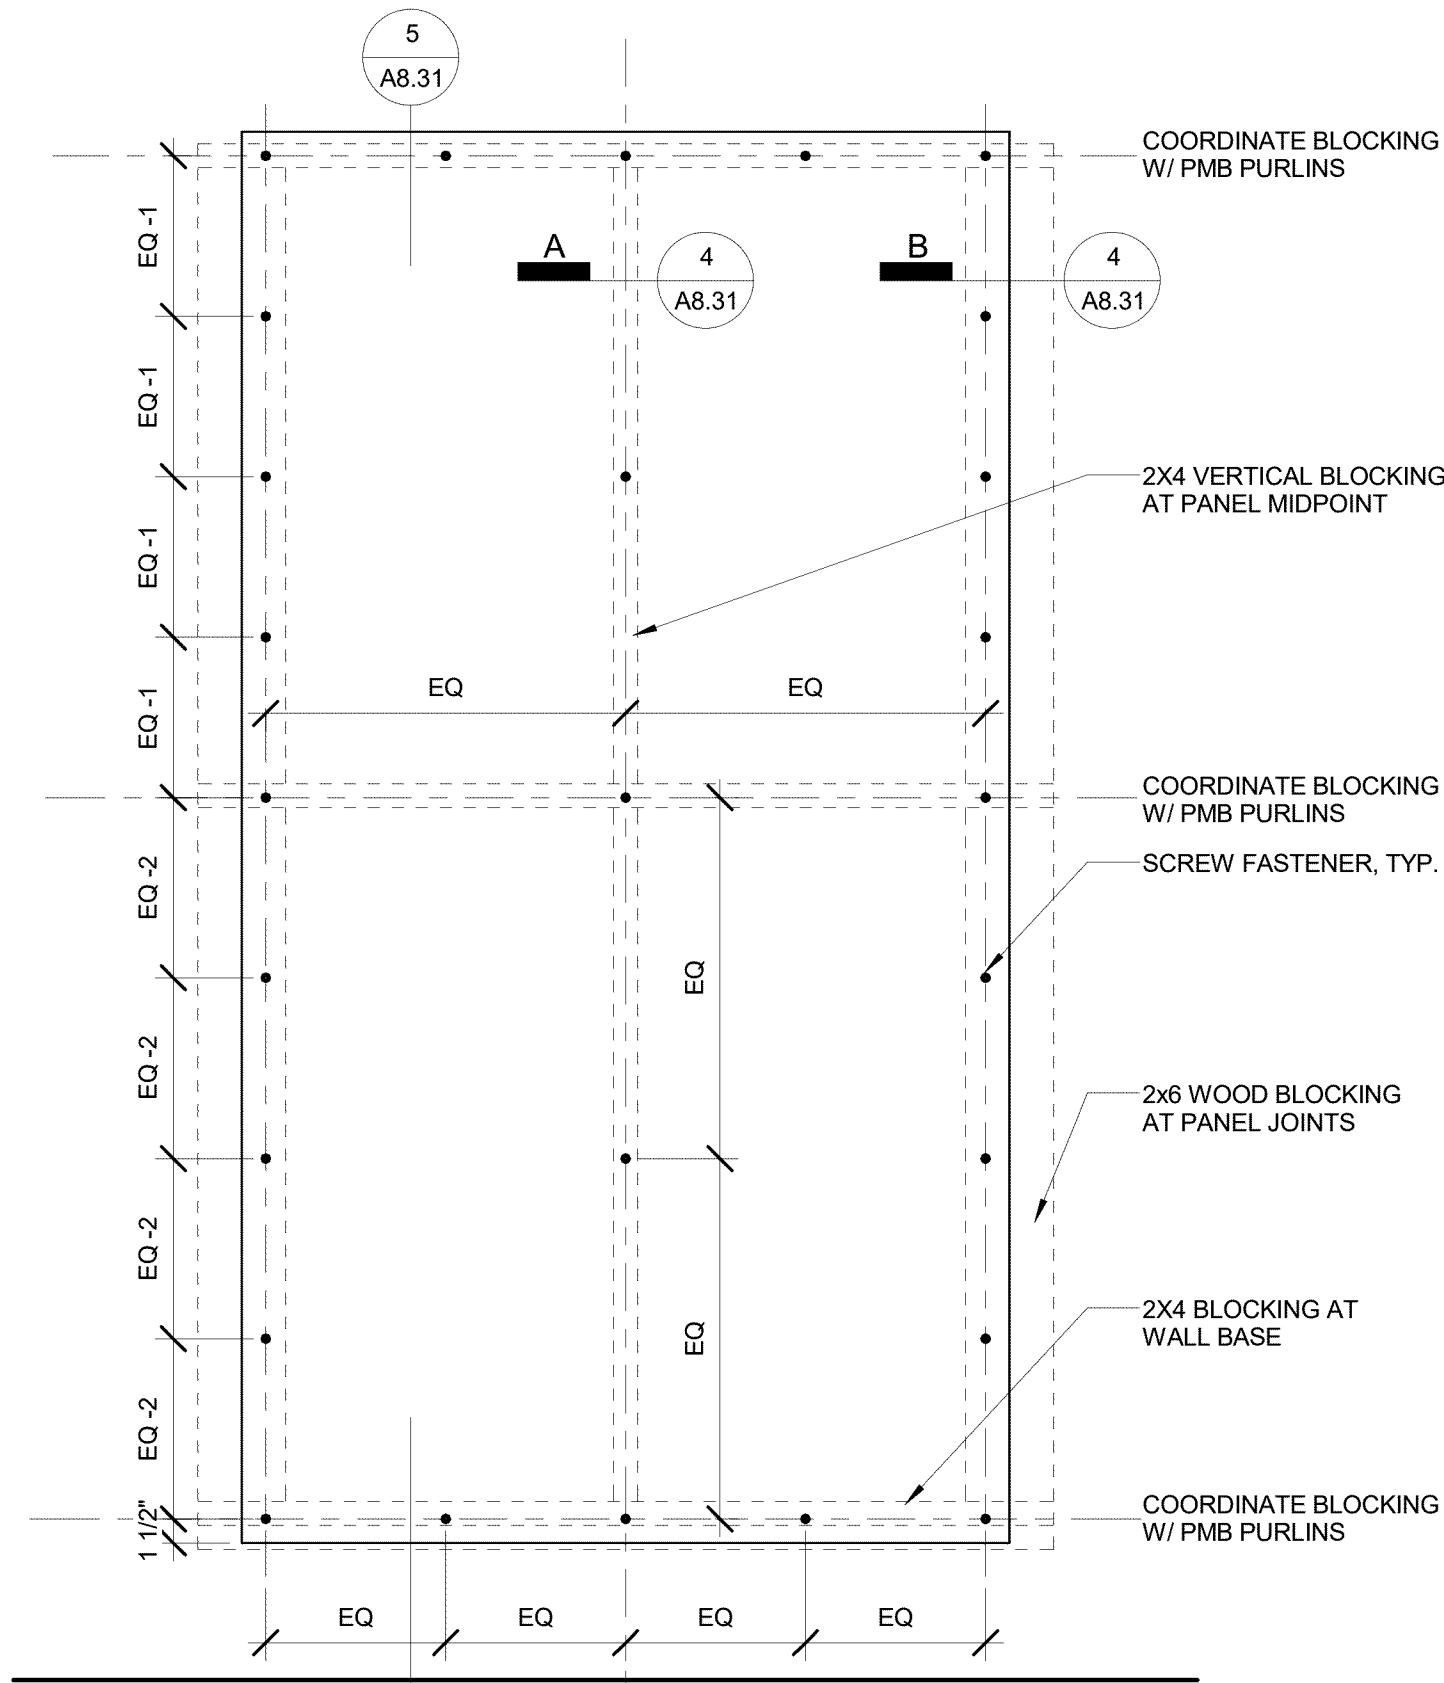

6 Plywood Wall Paneling Typical Fastener Detail
A8.31 1" = 1'-0"

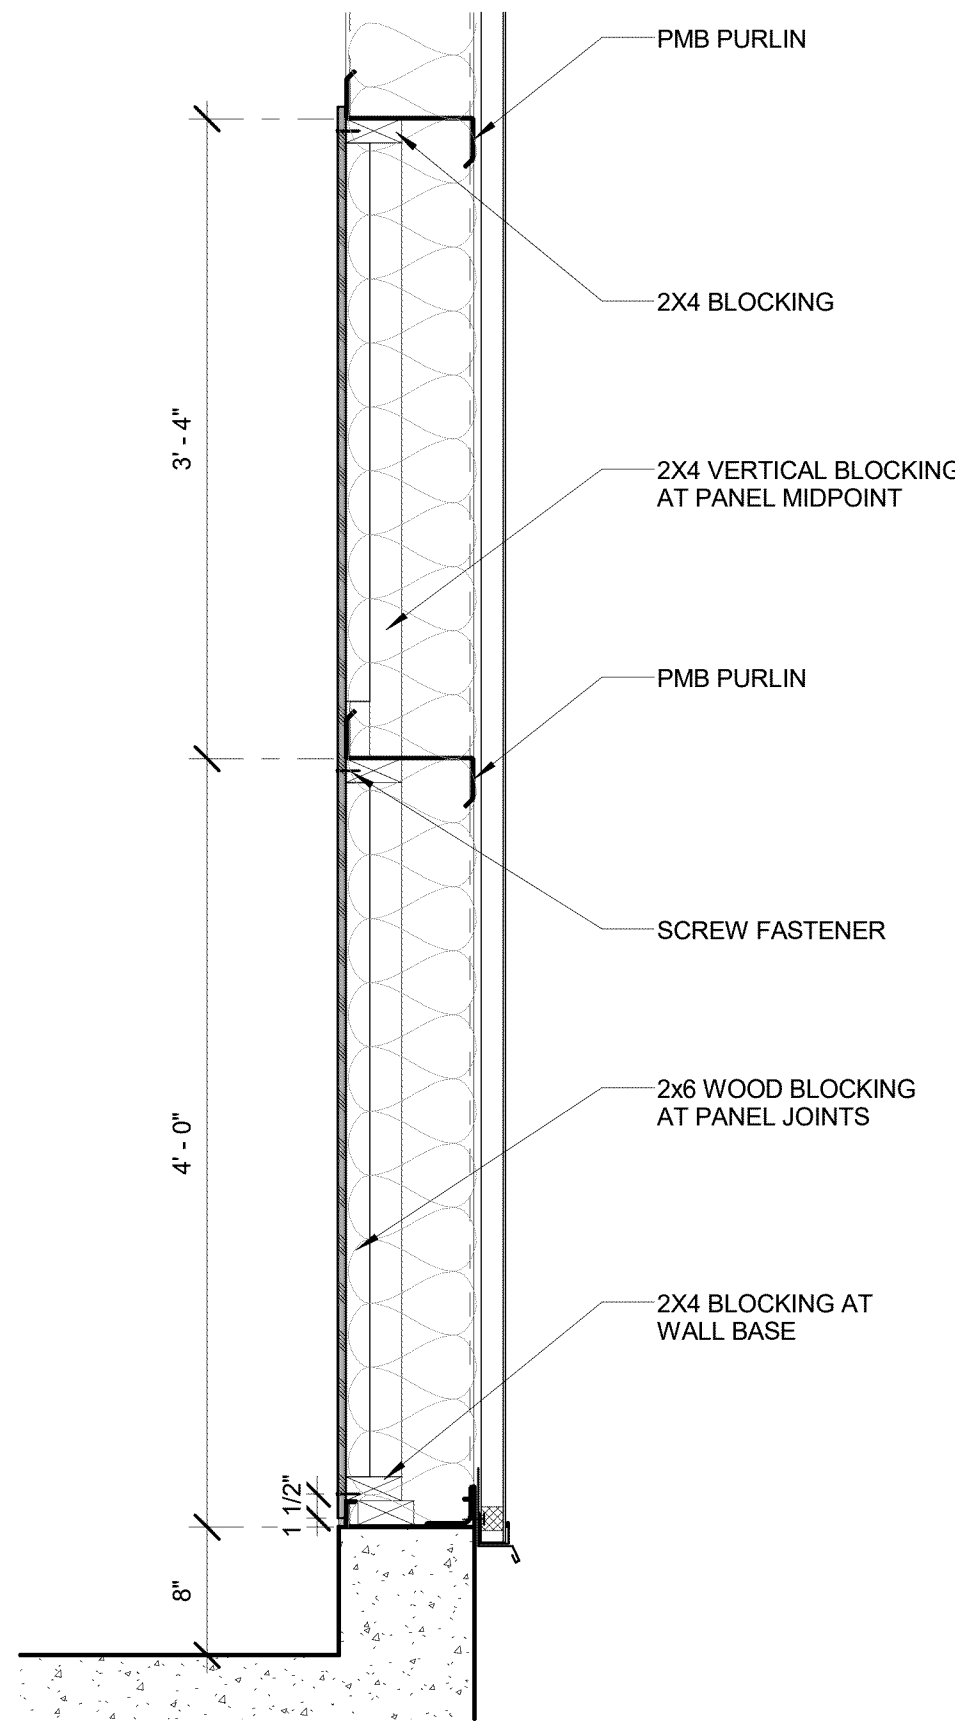

5 Plywood Wall Paneling Section Detail
A8.31 1" = 1'-0"

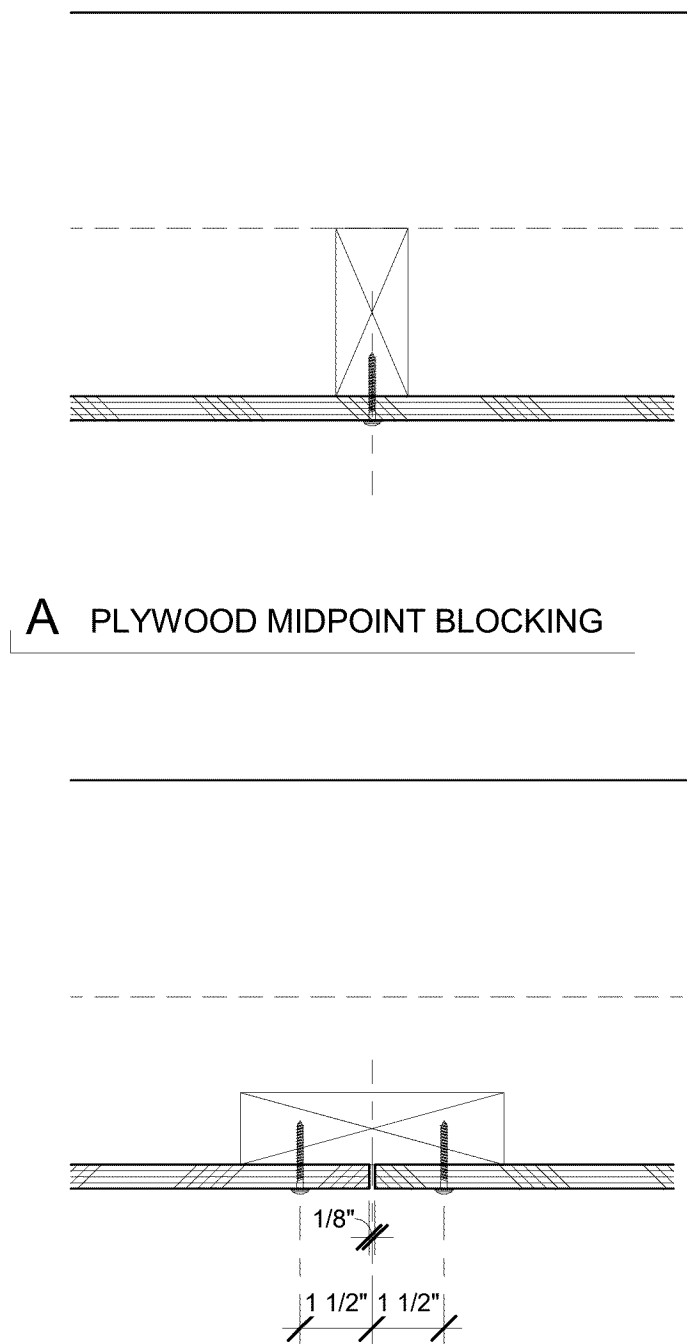

4 Plywood Wall Paneling Plan Section Details
A8.31 3" = 1'-0"

NOTE:
SCALE INDICATED ON DRAWING
IS CORRECT IF DRAWING
BORDER IS 22" X 34".

REVISIONS

DATE	DESCRIPTION	BY



A8.31

Job No.
4655-01